

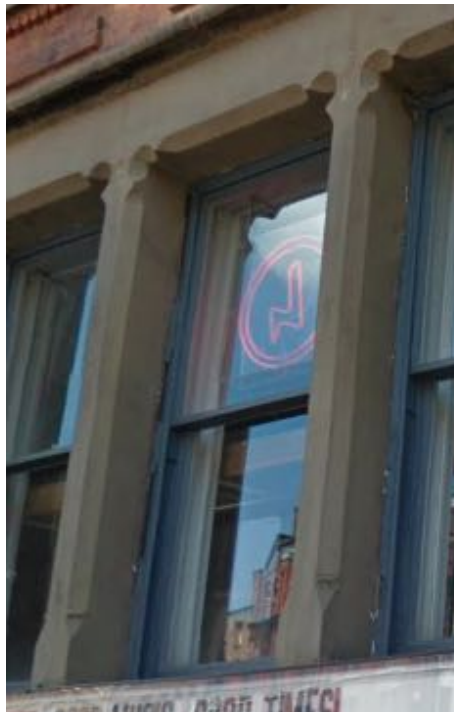


Image 1 - Photo of vertical stonework and sash window at No.12 Newton Street to be replicated on the facade of No.10 and 8.



Image 2 - Photo of stone banding at No.12 Newton Street to be replicated on the facade of No.10 and 8.



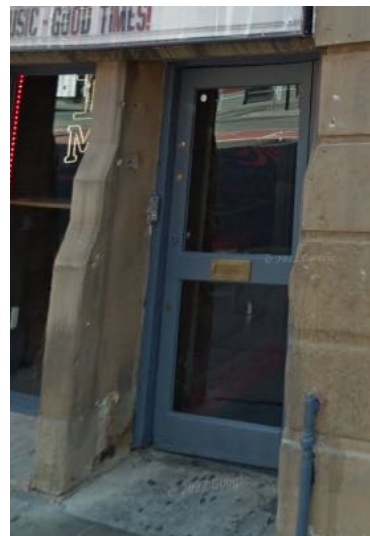



Image 3 - Photo of stoneworks at No.12 and 16 Newton Street to be replicated on the facade of No.10 and 8.

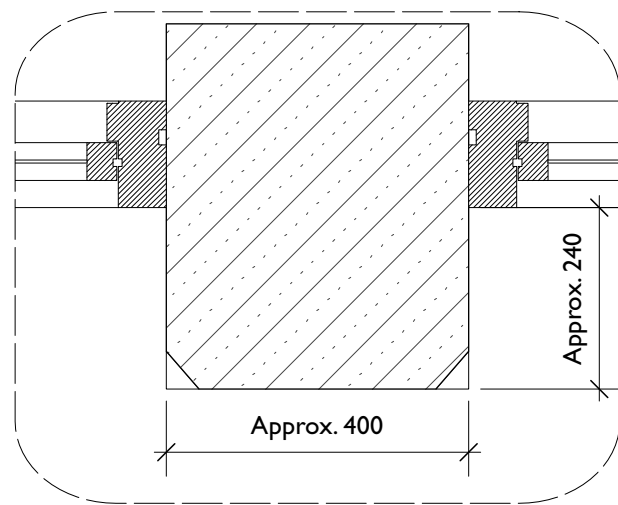


2 Design Intent - Plan A-A
Scale: 1:10

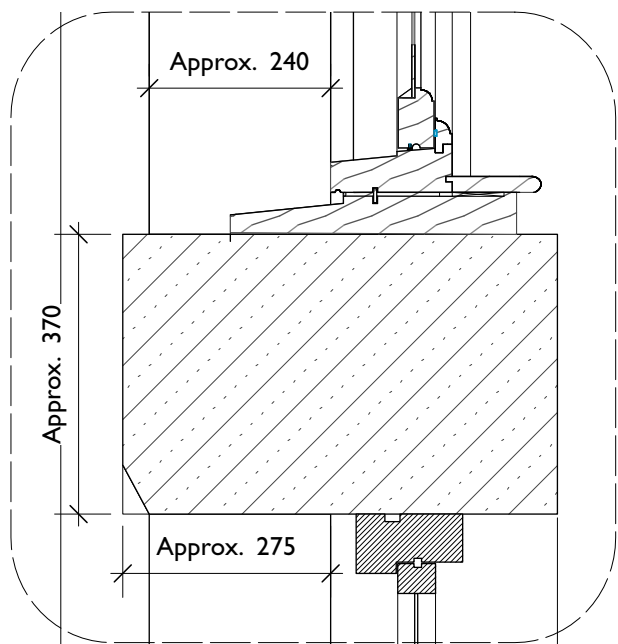

3 Design Intent - Section
Scale: 1:10

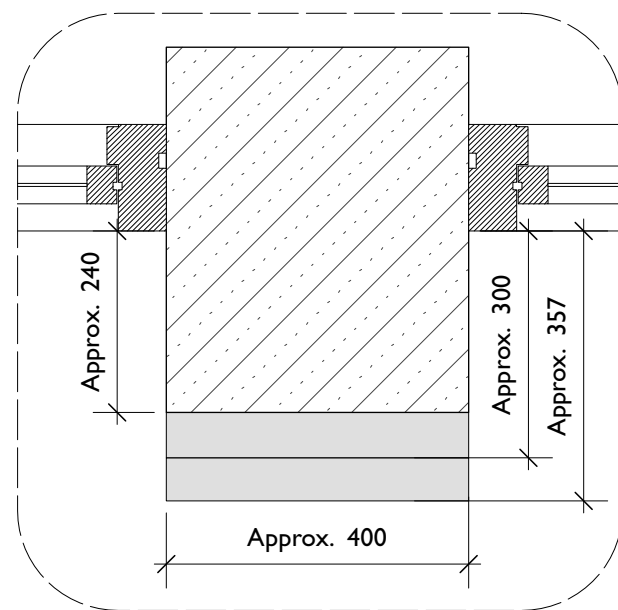


4 Design Intent - Plan B-B
Scale: 1:10

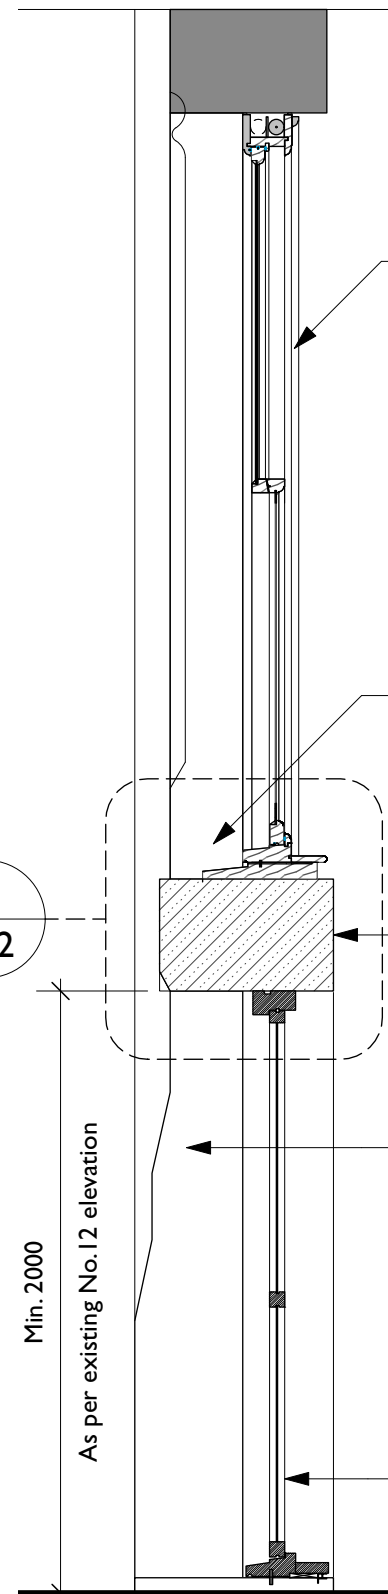

5 Facade Reinstatement - Section
Scale: 1:25



1 Key Elevation - Newton St
Scale: 1:500

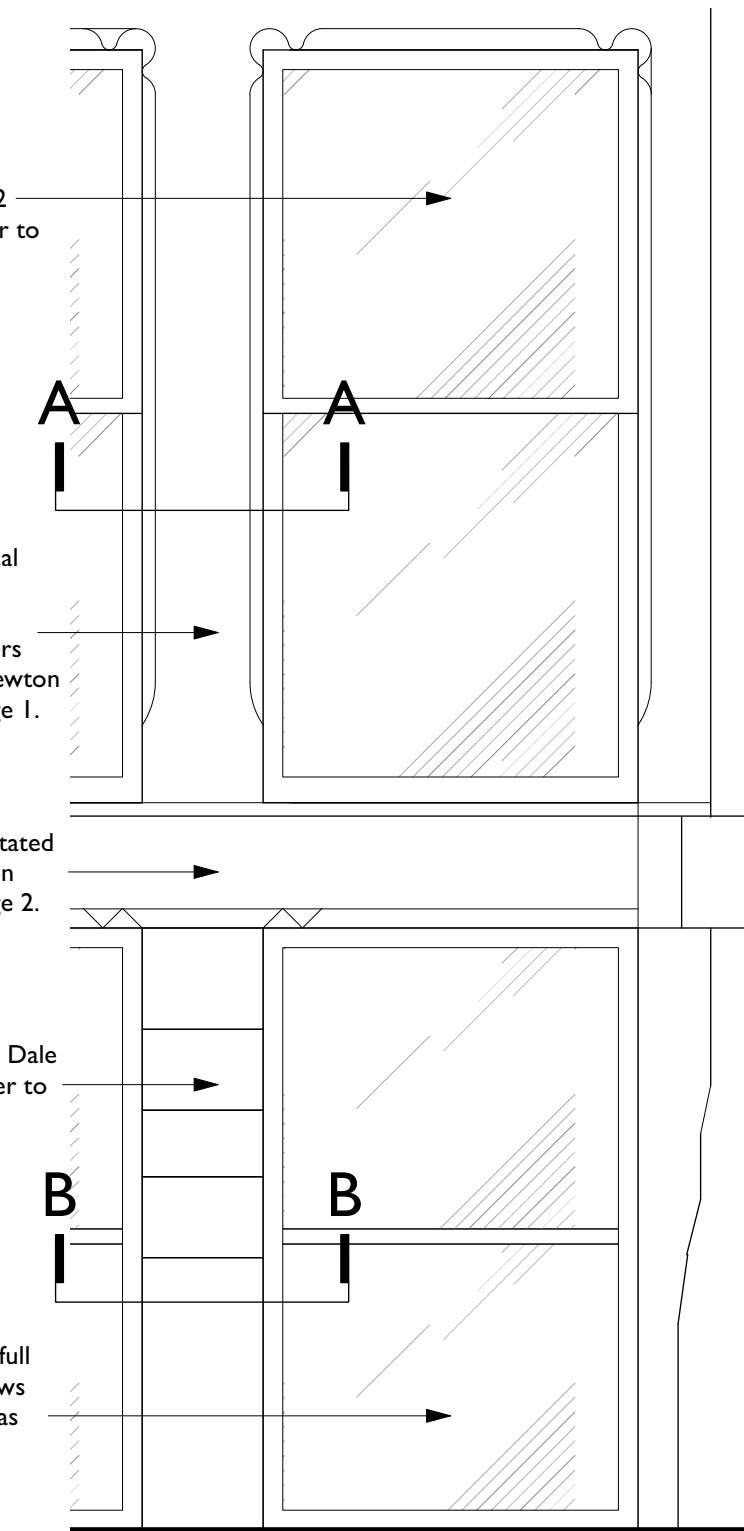

6 Facade Reinstatement - Elevation
Scale: 1:25

DO NOT SCALE FROM THIS DRAWING
DIMENSIONS TO BE CHECKED ON SITE

All dimensions to be checked on site prior to any commencing work.

Rev	Note	DRN	CHK

8-16 Newton Street

Proposed Newton Street Facade Reconfiguration Details I

scheme	1988
dwg no.	P(212)
revision	

scale	Varies @ A3
date first drawn	Jul 23
drawn	RD

SK sketch E existing P proposed T tender C construction FI final issue

www.ateliermb.co.uk
0161 236 0051
architect@ateliermb.co.uk

Atelier MB
Urban Architects