


ELECTRICAL KEY

-  1x DOUBLE WALL FED POWER
-  1x DOUBLE WALL FED POWER [CLEANING IN MATTE BLACK]
-  2x WALL FED UNSWITCHED FUSED SPURS
-  1x 24HR CEILING FED POWER
-  1x 24HR 13AMP FLOOR FED POWER
-  2x 24HR 13AMP WALL FED POWER
-  6x 13AMP FLOOR FED DOUBLE SWITCHED SOCKET OUTLETS [DSSO]
-  2x DOUBLE FLOOR FED POWER
-  1x DOUBLE FLOOR FED POWER
-  12x CAT6 FLOOR FED CABLE DATA
-  1x DOUBLE 24HR 13AMP WALL FED POWER
-  2x CAT6 DATA IN CEILING [FOOTFALL]
-  2x CAT6 DATA IN CEILING [WIFI]
-  2x CAT6 WALL FED DATA [DIGITAL SCREEN]
-  2x CAT6 WALL FED DATA [MEDIA PLAYER]
-  6x 13AMP WALL FED DOUBLE SWITCHED SOCKET OUTLETS [DSSO]
-  1x DOUBLE USB POWER SOCKET
-  12x CAT6 WALL FED CABLE DATA
-  HOT AND COLD WATER
-  MAINS CONNECTED DRAINAGE
-  OUTLET FOR CEILING LIGHTING

ELECTRICAL NOTES

NOTE: ALL DIMENSIONS SHOWN ARE TO CENTRE POINT OF ALL FLOOR OR WALL FED POWER SUPPLY. PLEASE NOTE THAT ALL DIMENSIONS SHOWN ARE SUBJECT TO SITE SURVEY.

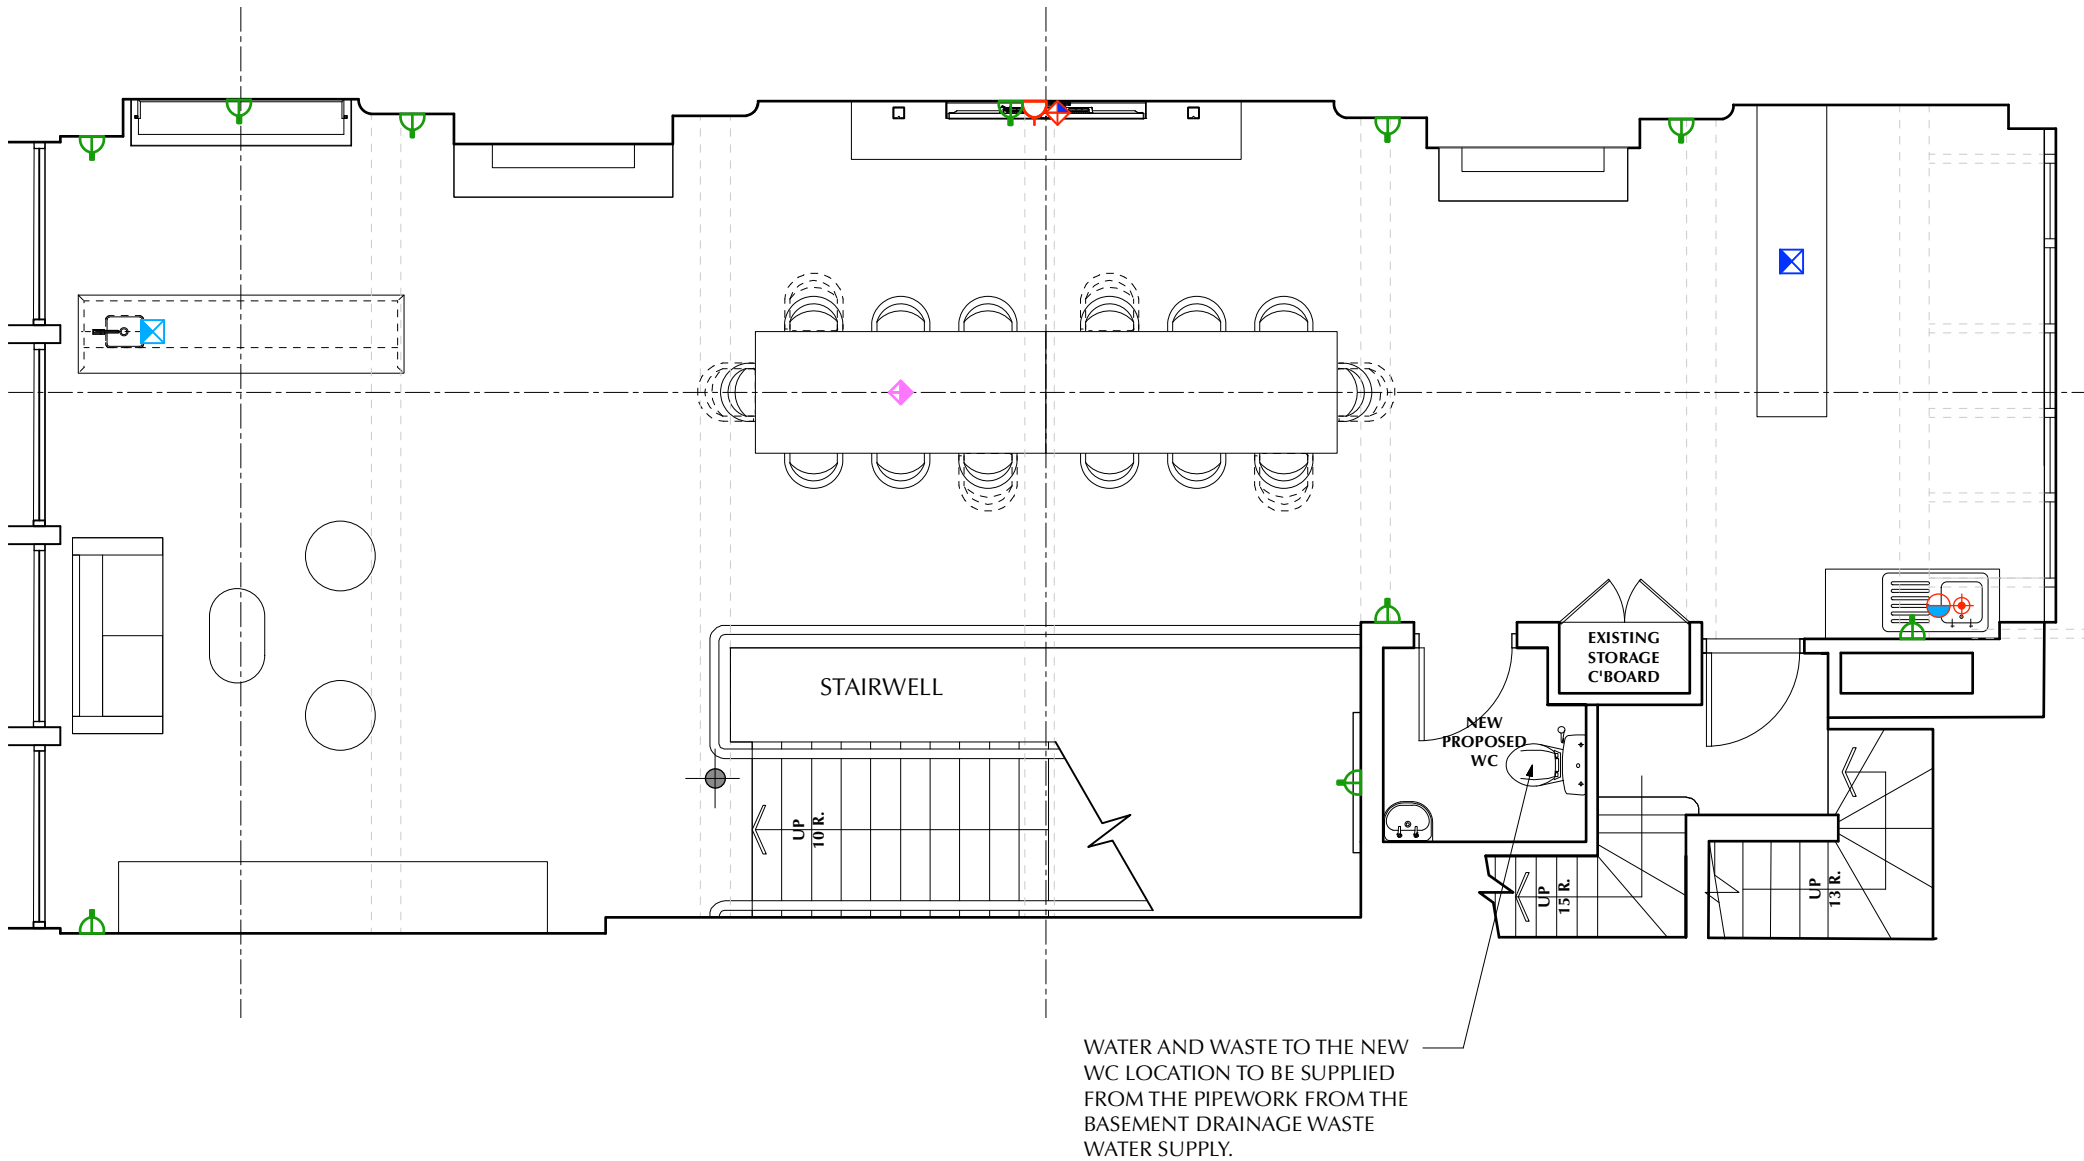

25

Proposed First Floor Power, Data & Services Plan

Scale: 1:65

0 1 2 3 4 M

BRAND NAME  
JO MALONE LONDON

PROJECT NAME  
JML\_FSS - MANCHESTER

DRAWING TITLE  
PROPOSED FIRST FLOOR  
POWER, DATA AND SERVICES  
PLAN

DRAWING NUMBER  
ID1068595705 25

DATE  
19/12/23 REVISION NO.  
G

DRAWN BY  
ADE SHOKUNBI SCALE  
1:65@A3

REVISION NOTES  
REVISION NO. G  
DATE: 18/07/24  
REQUESTED BY: XXXXX  
DESCRIPTION:  
(1)

REVISION NO. X  
DATE: XX/XX/XX  
REQUESTED BY: XXXXX  
DESCRIPTION:

REVISION NO. X  
DATE: XX/XX/XX  
REQUESTED BY:  
DESCRIPTION: