

© Bowker Sadler Partnership Limited

■ This drawing is the subject of copyright which vests in Bowker Sadler Partnership Limited. It is an infringement of copyright to reproduce this drawing, by whatever means, including electronic, without the express written consent of Bowker Sadler Partnership Limited which reserves all its rights.



Bowker Sadler Partnership Limited asserts its rights to be identified as the author of this design

■ Drawing not to be scaled

■ Report Errors and Omissions to the Architect.


■ Check all dimensions on site

■ Drawing to be read in conjunction with the Health and Safety Plan and all relevant Risk Assessments

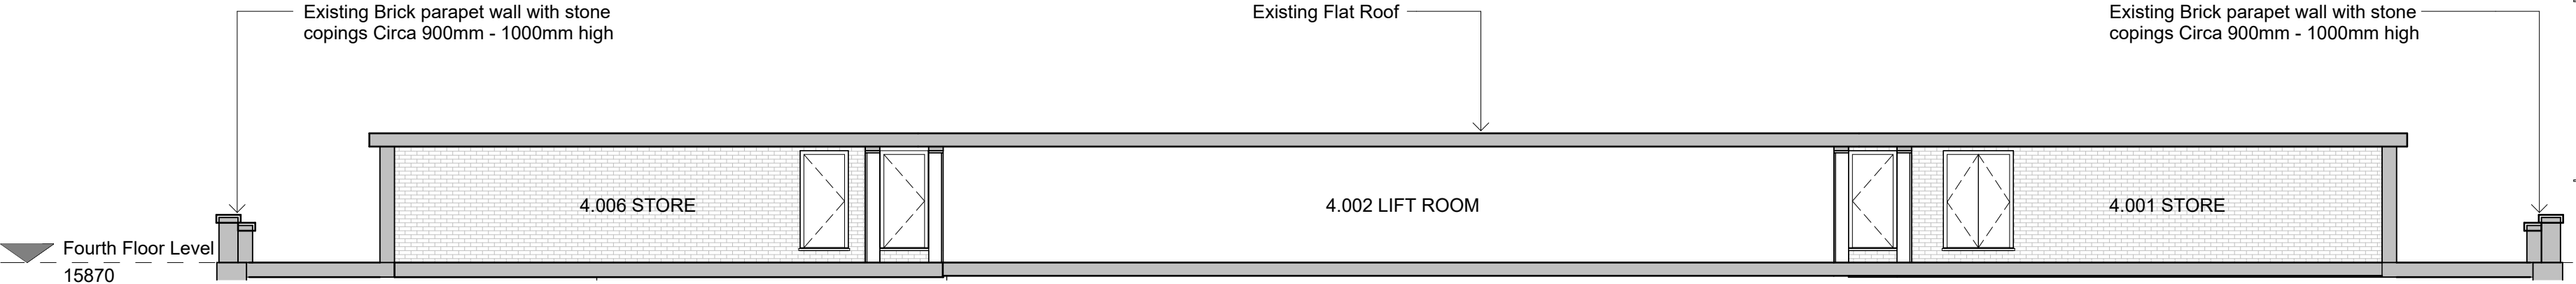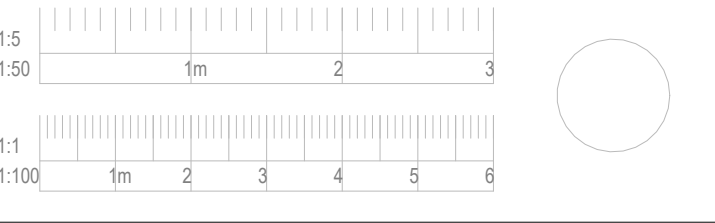

Existing GA Section through Rooftop Fabric

1:100

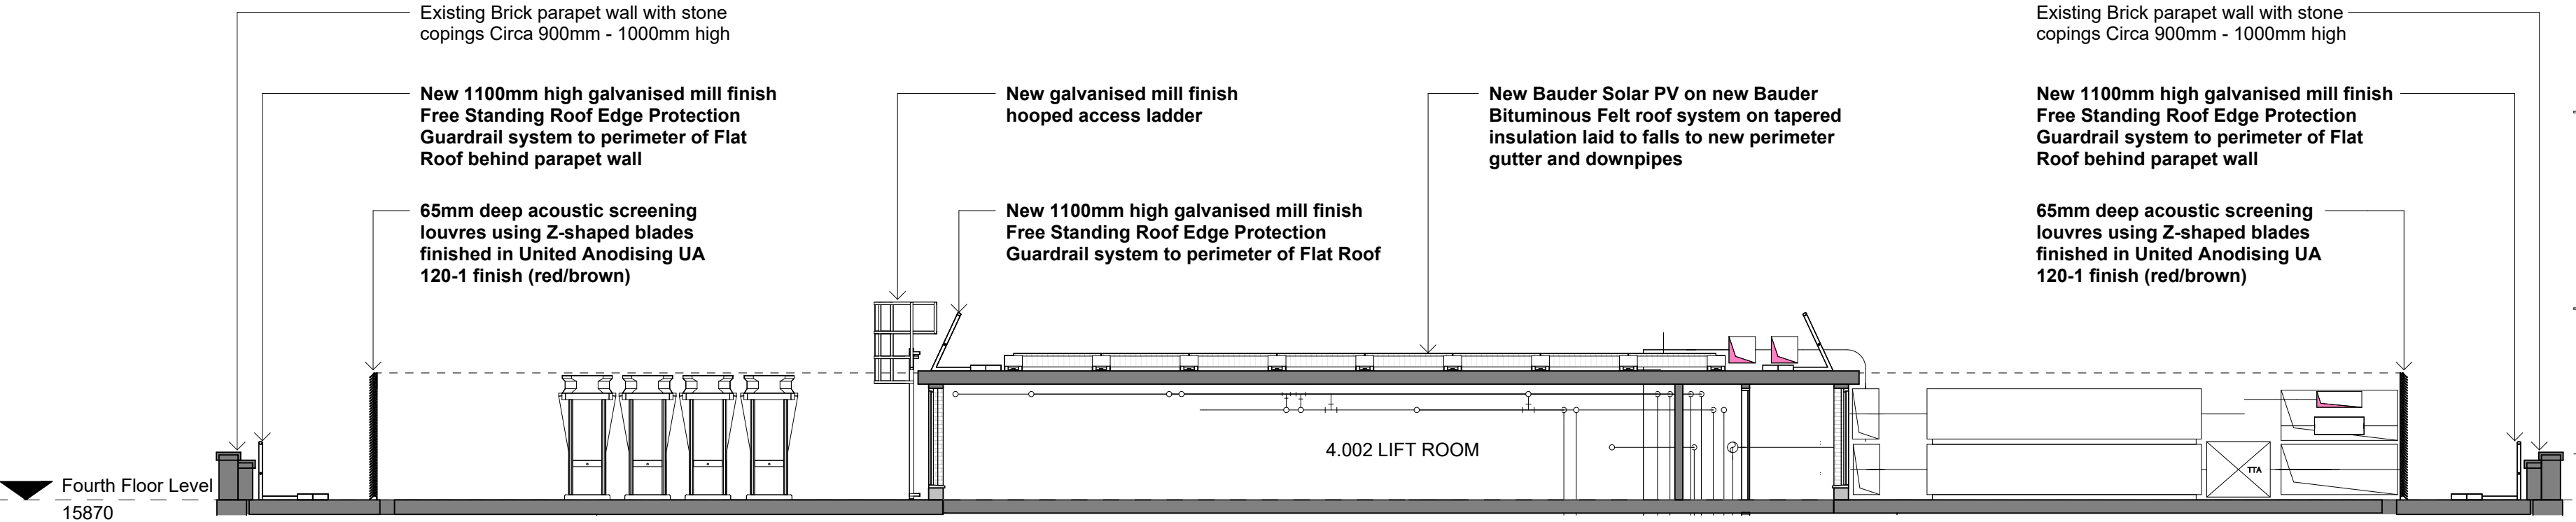

Proposed GA Section through Rooftop Fabric

1:100

Rev.	Date	Dm.	Chkd.
------	------	-----	-------

BOWKER SADLER ARCHITECTURE

Hatherlow House | Hatherlow | Romiley | Stockport | SK6 3DY
0161 406 7333 | office@bowker-sadler.co.uk | www.bowker-sadler.co.uk

Project
Zochonis Building

Client
University of Manchester

Drawing
Existing and Proposed
Sections through Rooftop
Fabric Alterations

Scale	Sheet Size	Drawn	Checked	Date		
1 : 100	@ A2	ADS	DL	03.10.23		
Project No.	Originator	Zone	Level	Form Discipline	Number	Revision
18-047	-BSA	-XX	-XX	-D-	A-	1218
Status						