

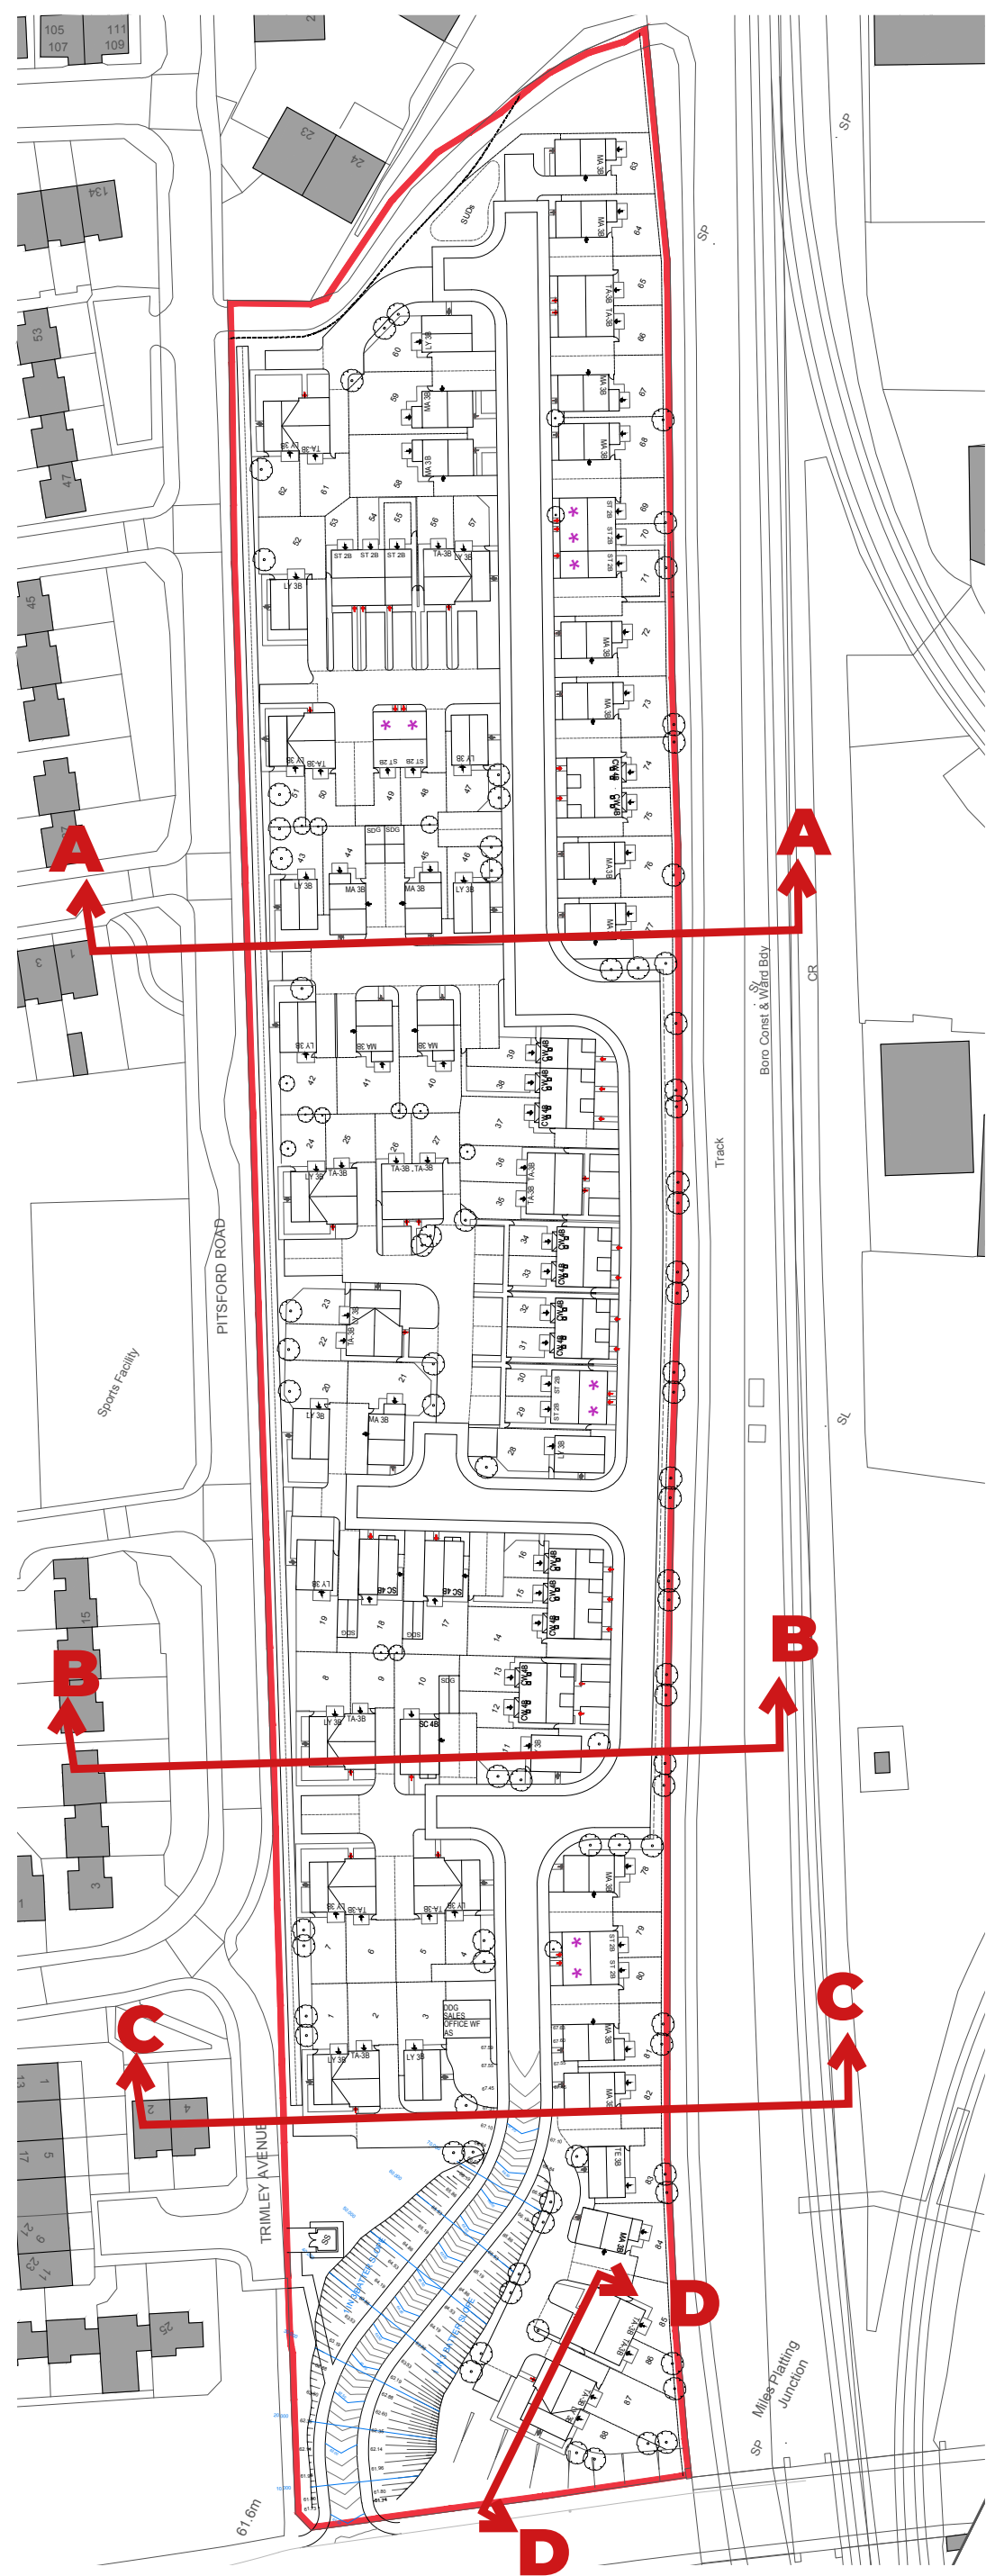
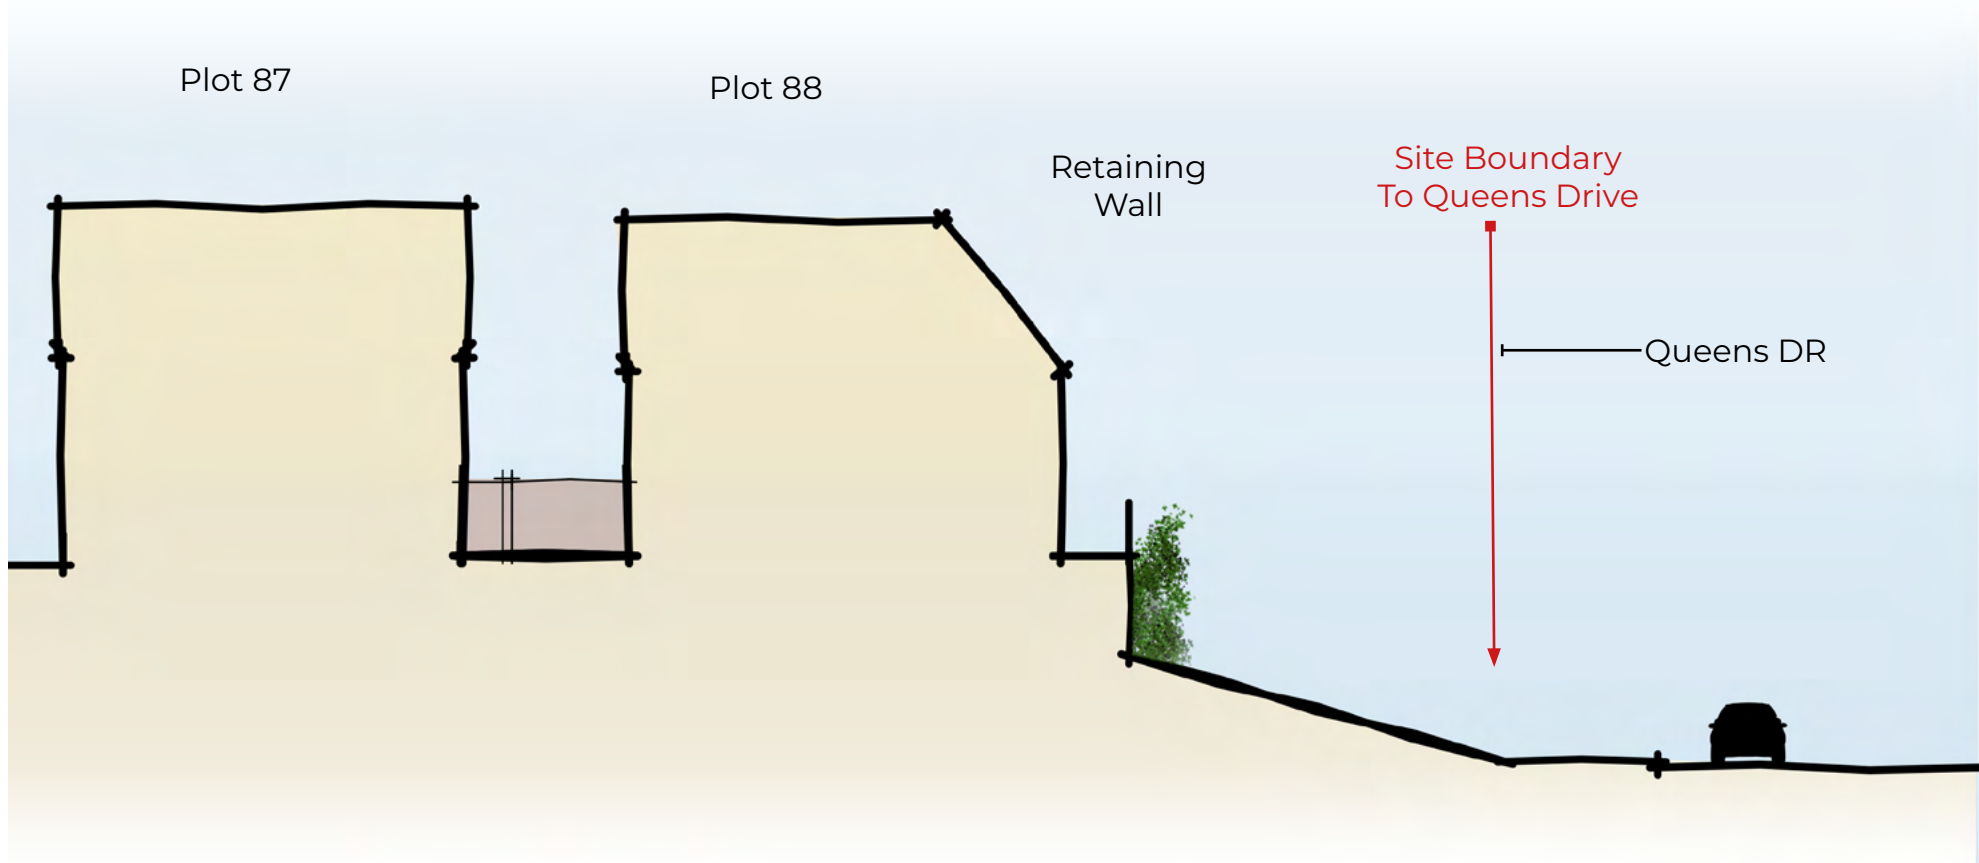
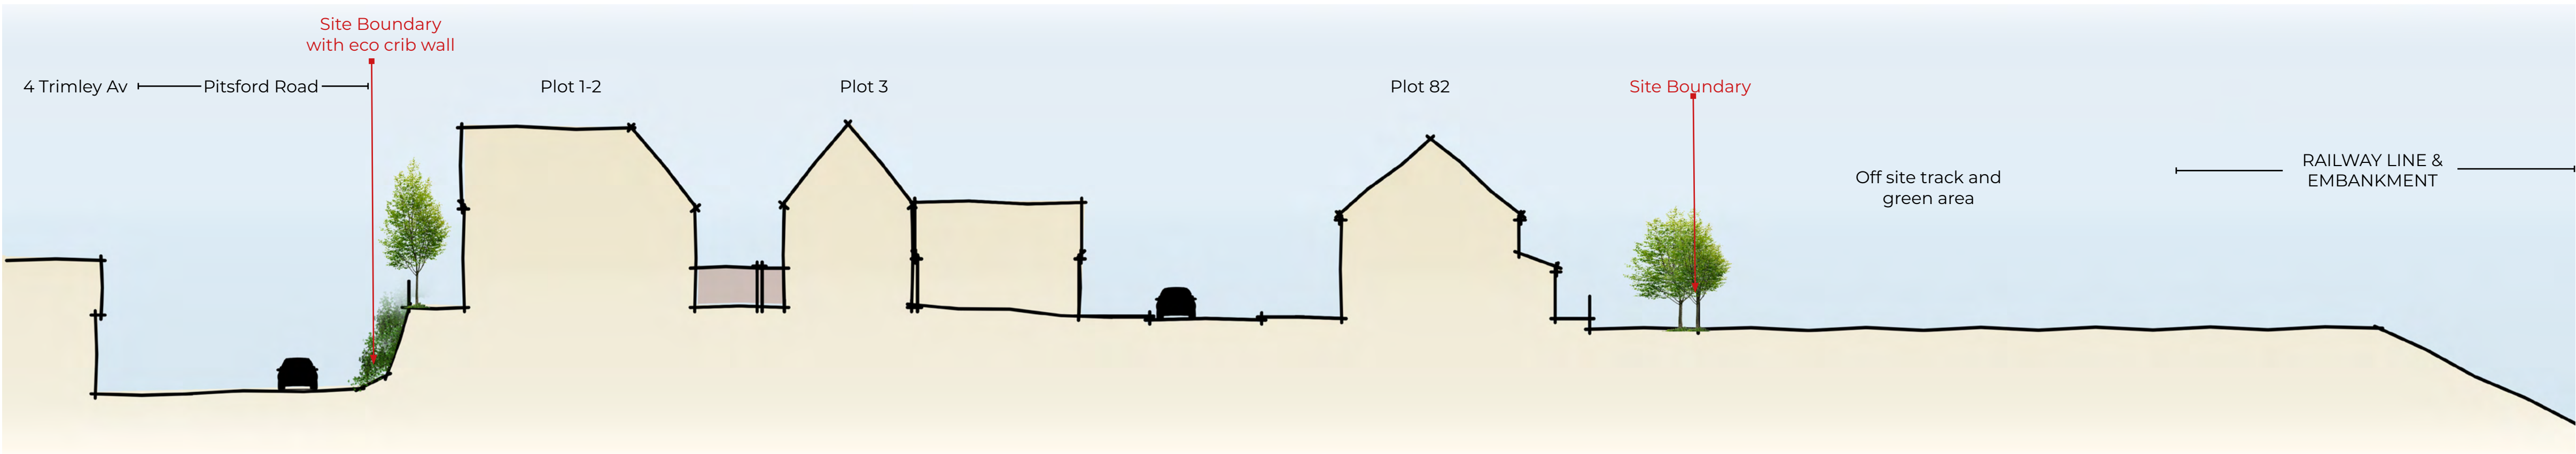


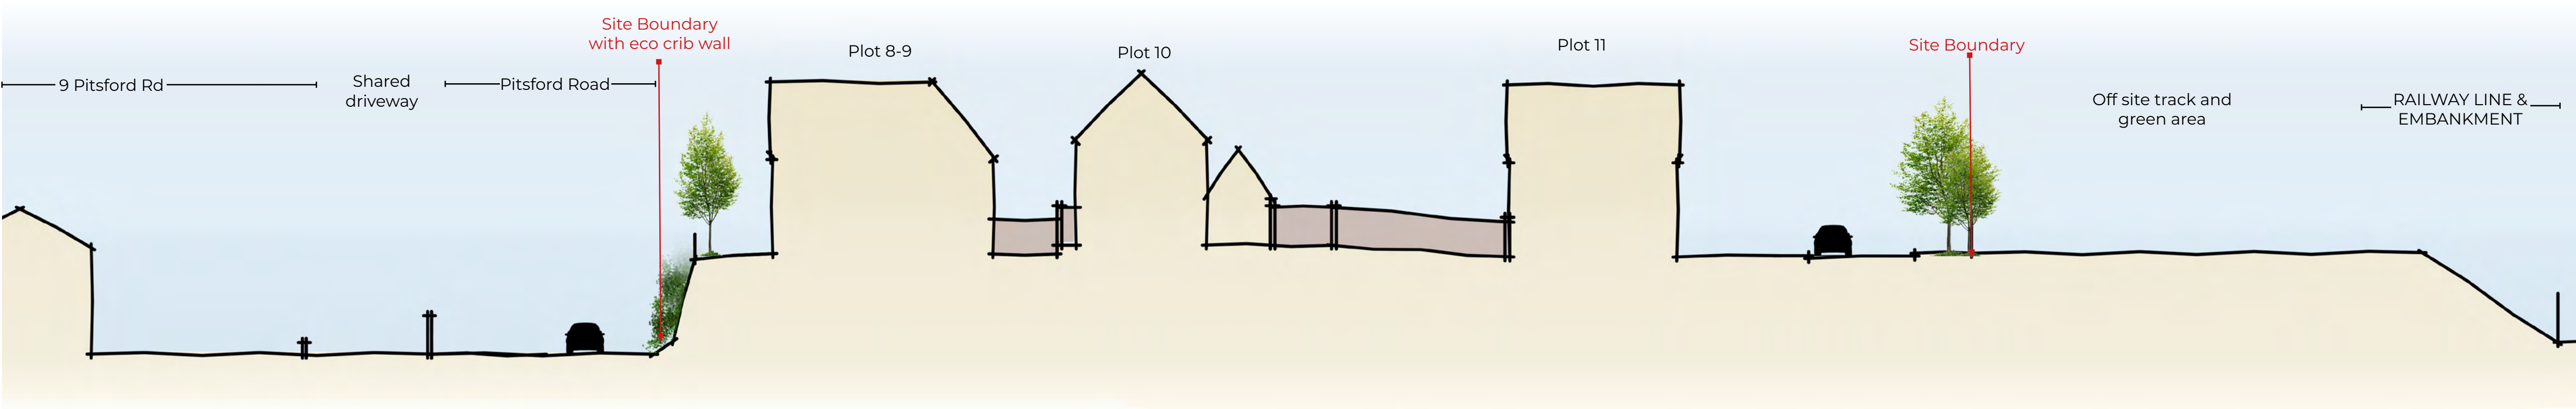

Land off Pitsford Road, Manchester

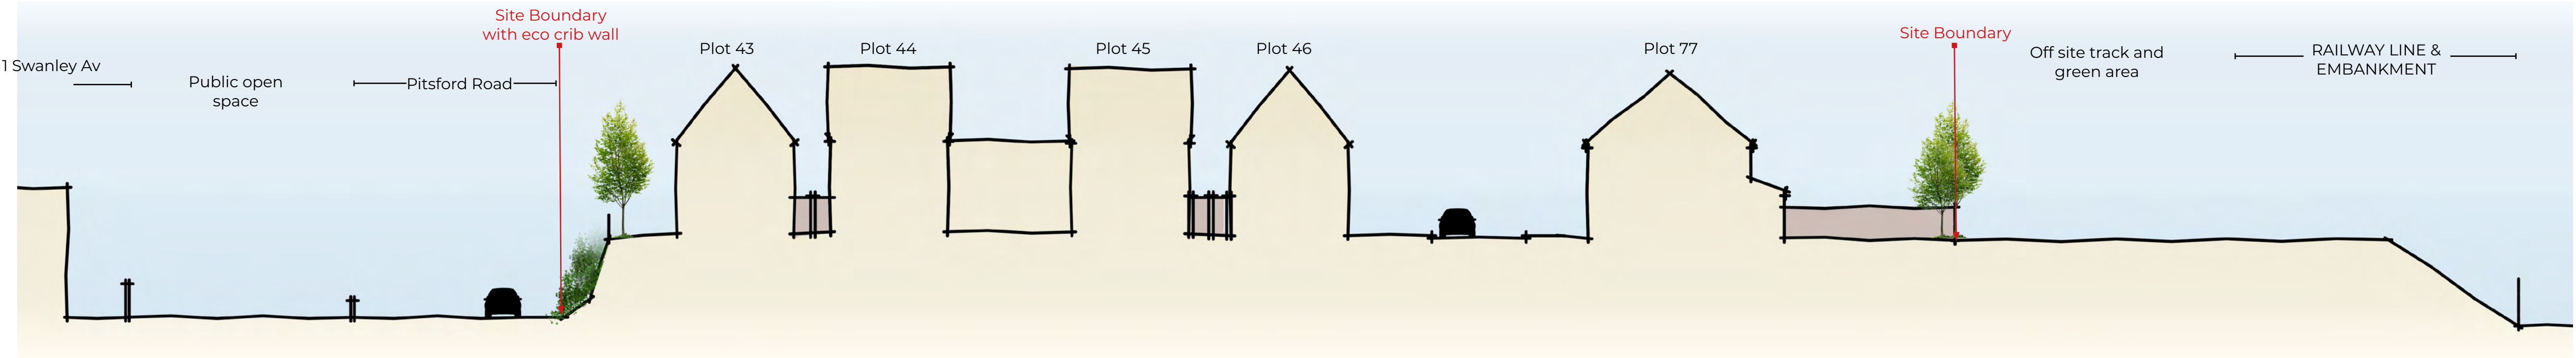

Illustrative Site Sections

Drawing Number - APD/BHM282/SS02
Revision - A
Date - 10/06/24
Scale/Sheet Size - 1:200/A1

URBAN
DESIGN
GROUP

Bellway