


Planning Approval ref: 130446/F0/2021
CONDITION 11-S73 Amendment
LOCATION PLAN
18.07.2024




 HOTEL SITE LOCATION
 SHARED SERVICE ACCESS ENTRANCE
 VEHICLE ROUTE

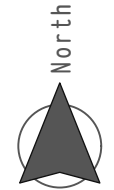


Synergy Architects Ltd
8 Euston Place Leamington Spa
Warwickshire CV32 4LN
T: 01926 450391
F: 01926 889086
www.synergyarchitects.co.uk



BLACKFRIARS STREET
MANCHESTER M3 2EQ

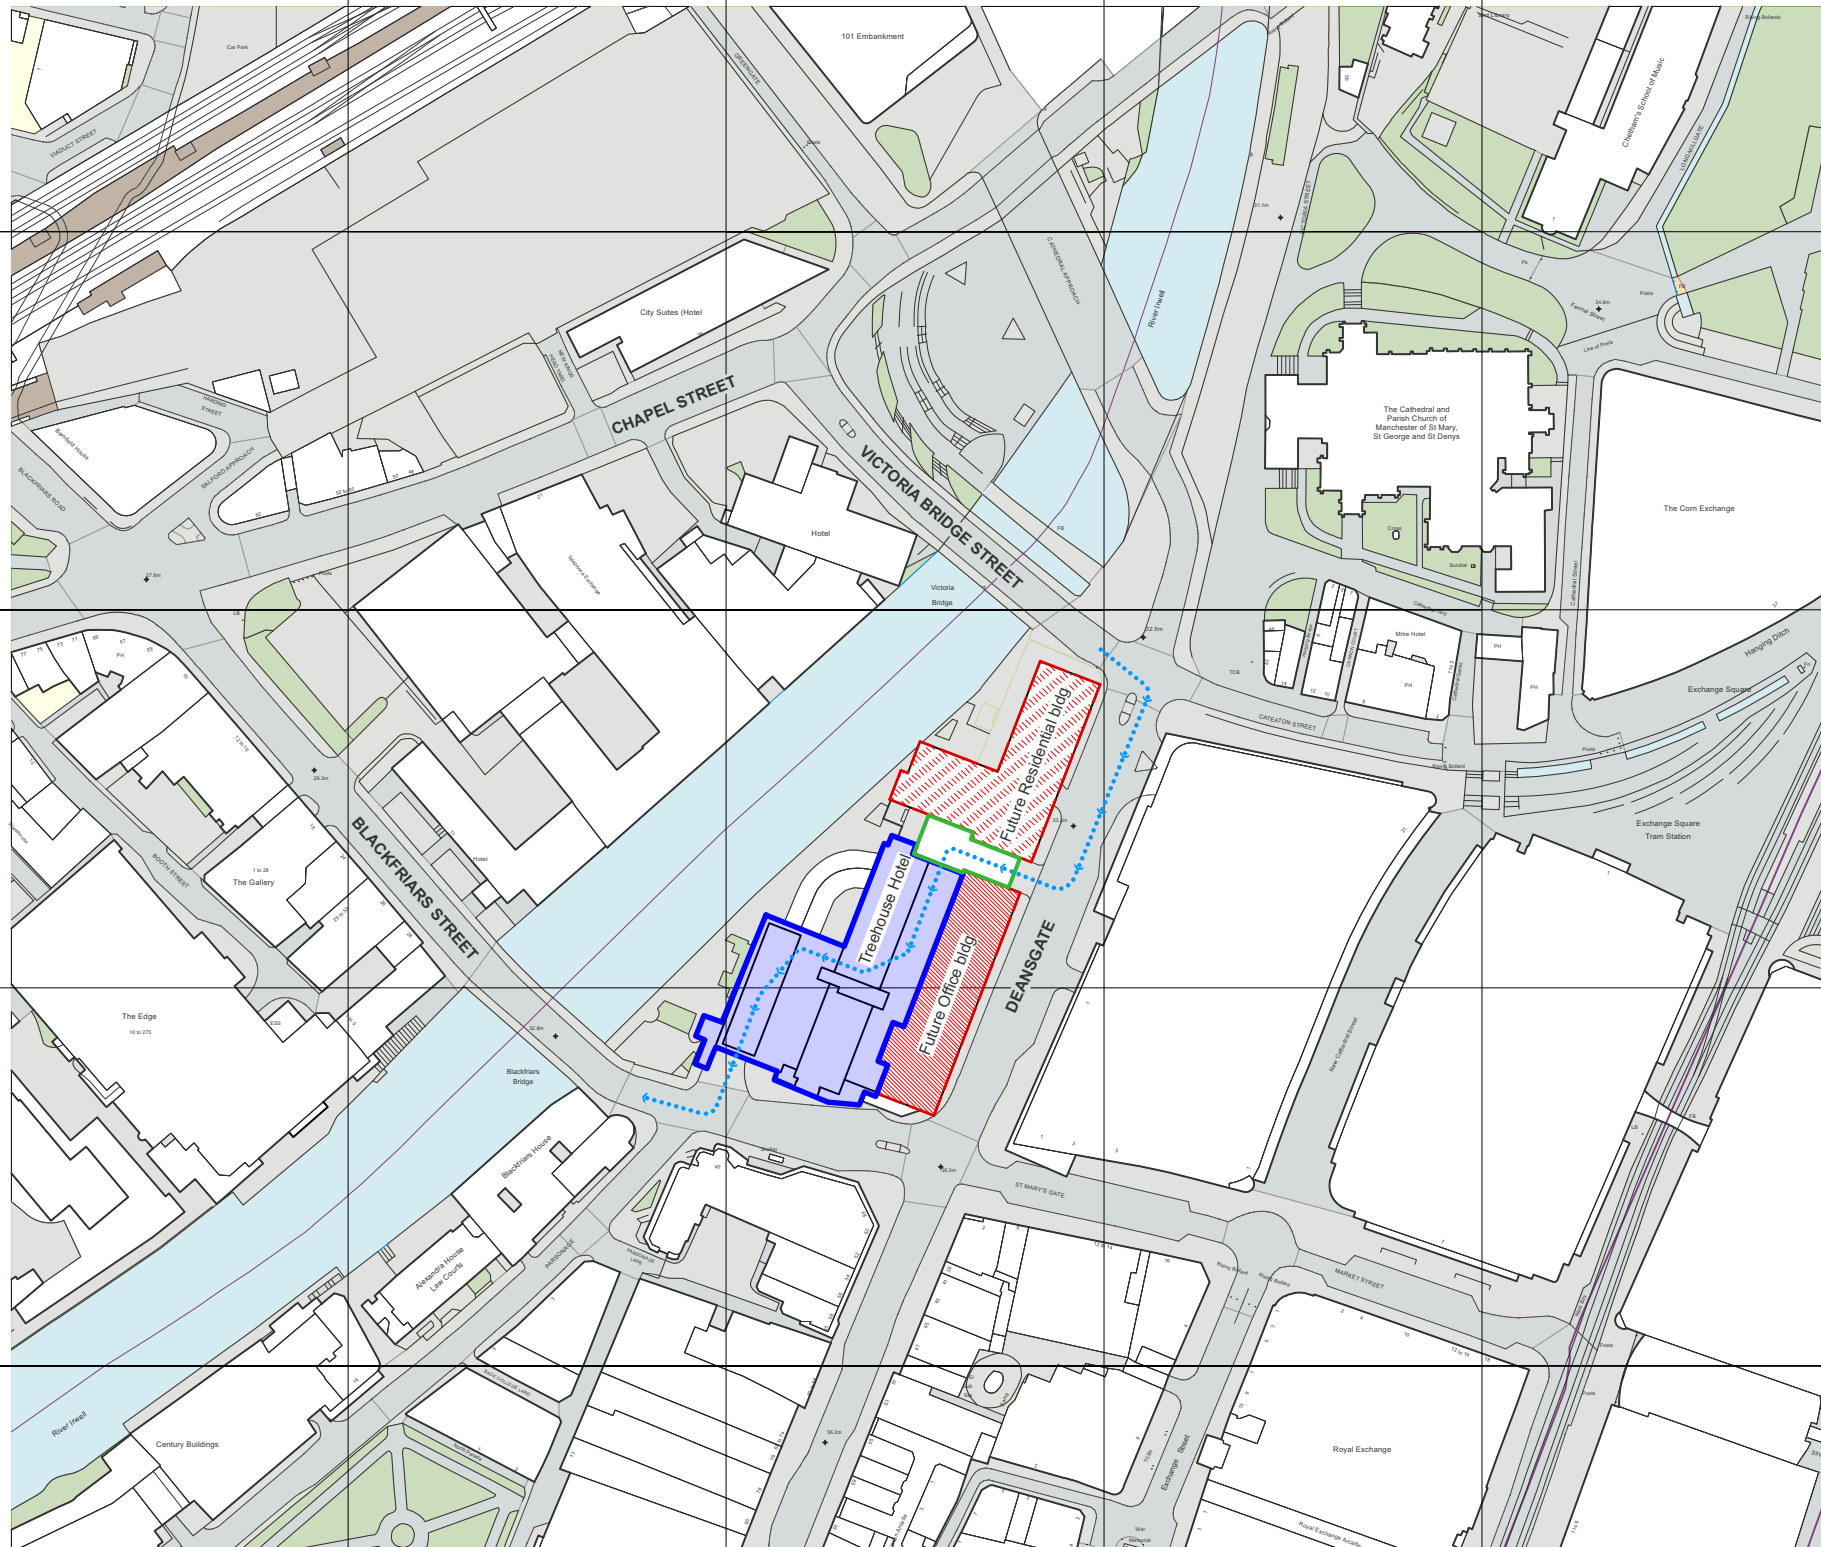

Mapping contents (c) Crown copyright and database rights 2020 Ordnance Survey 100035207

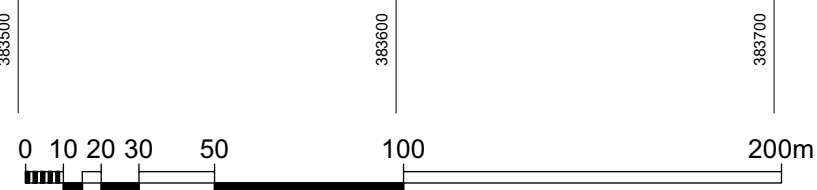

Scale (metres)
1:2000 @ A3