


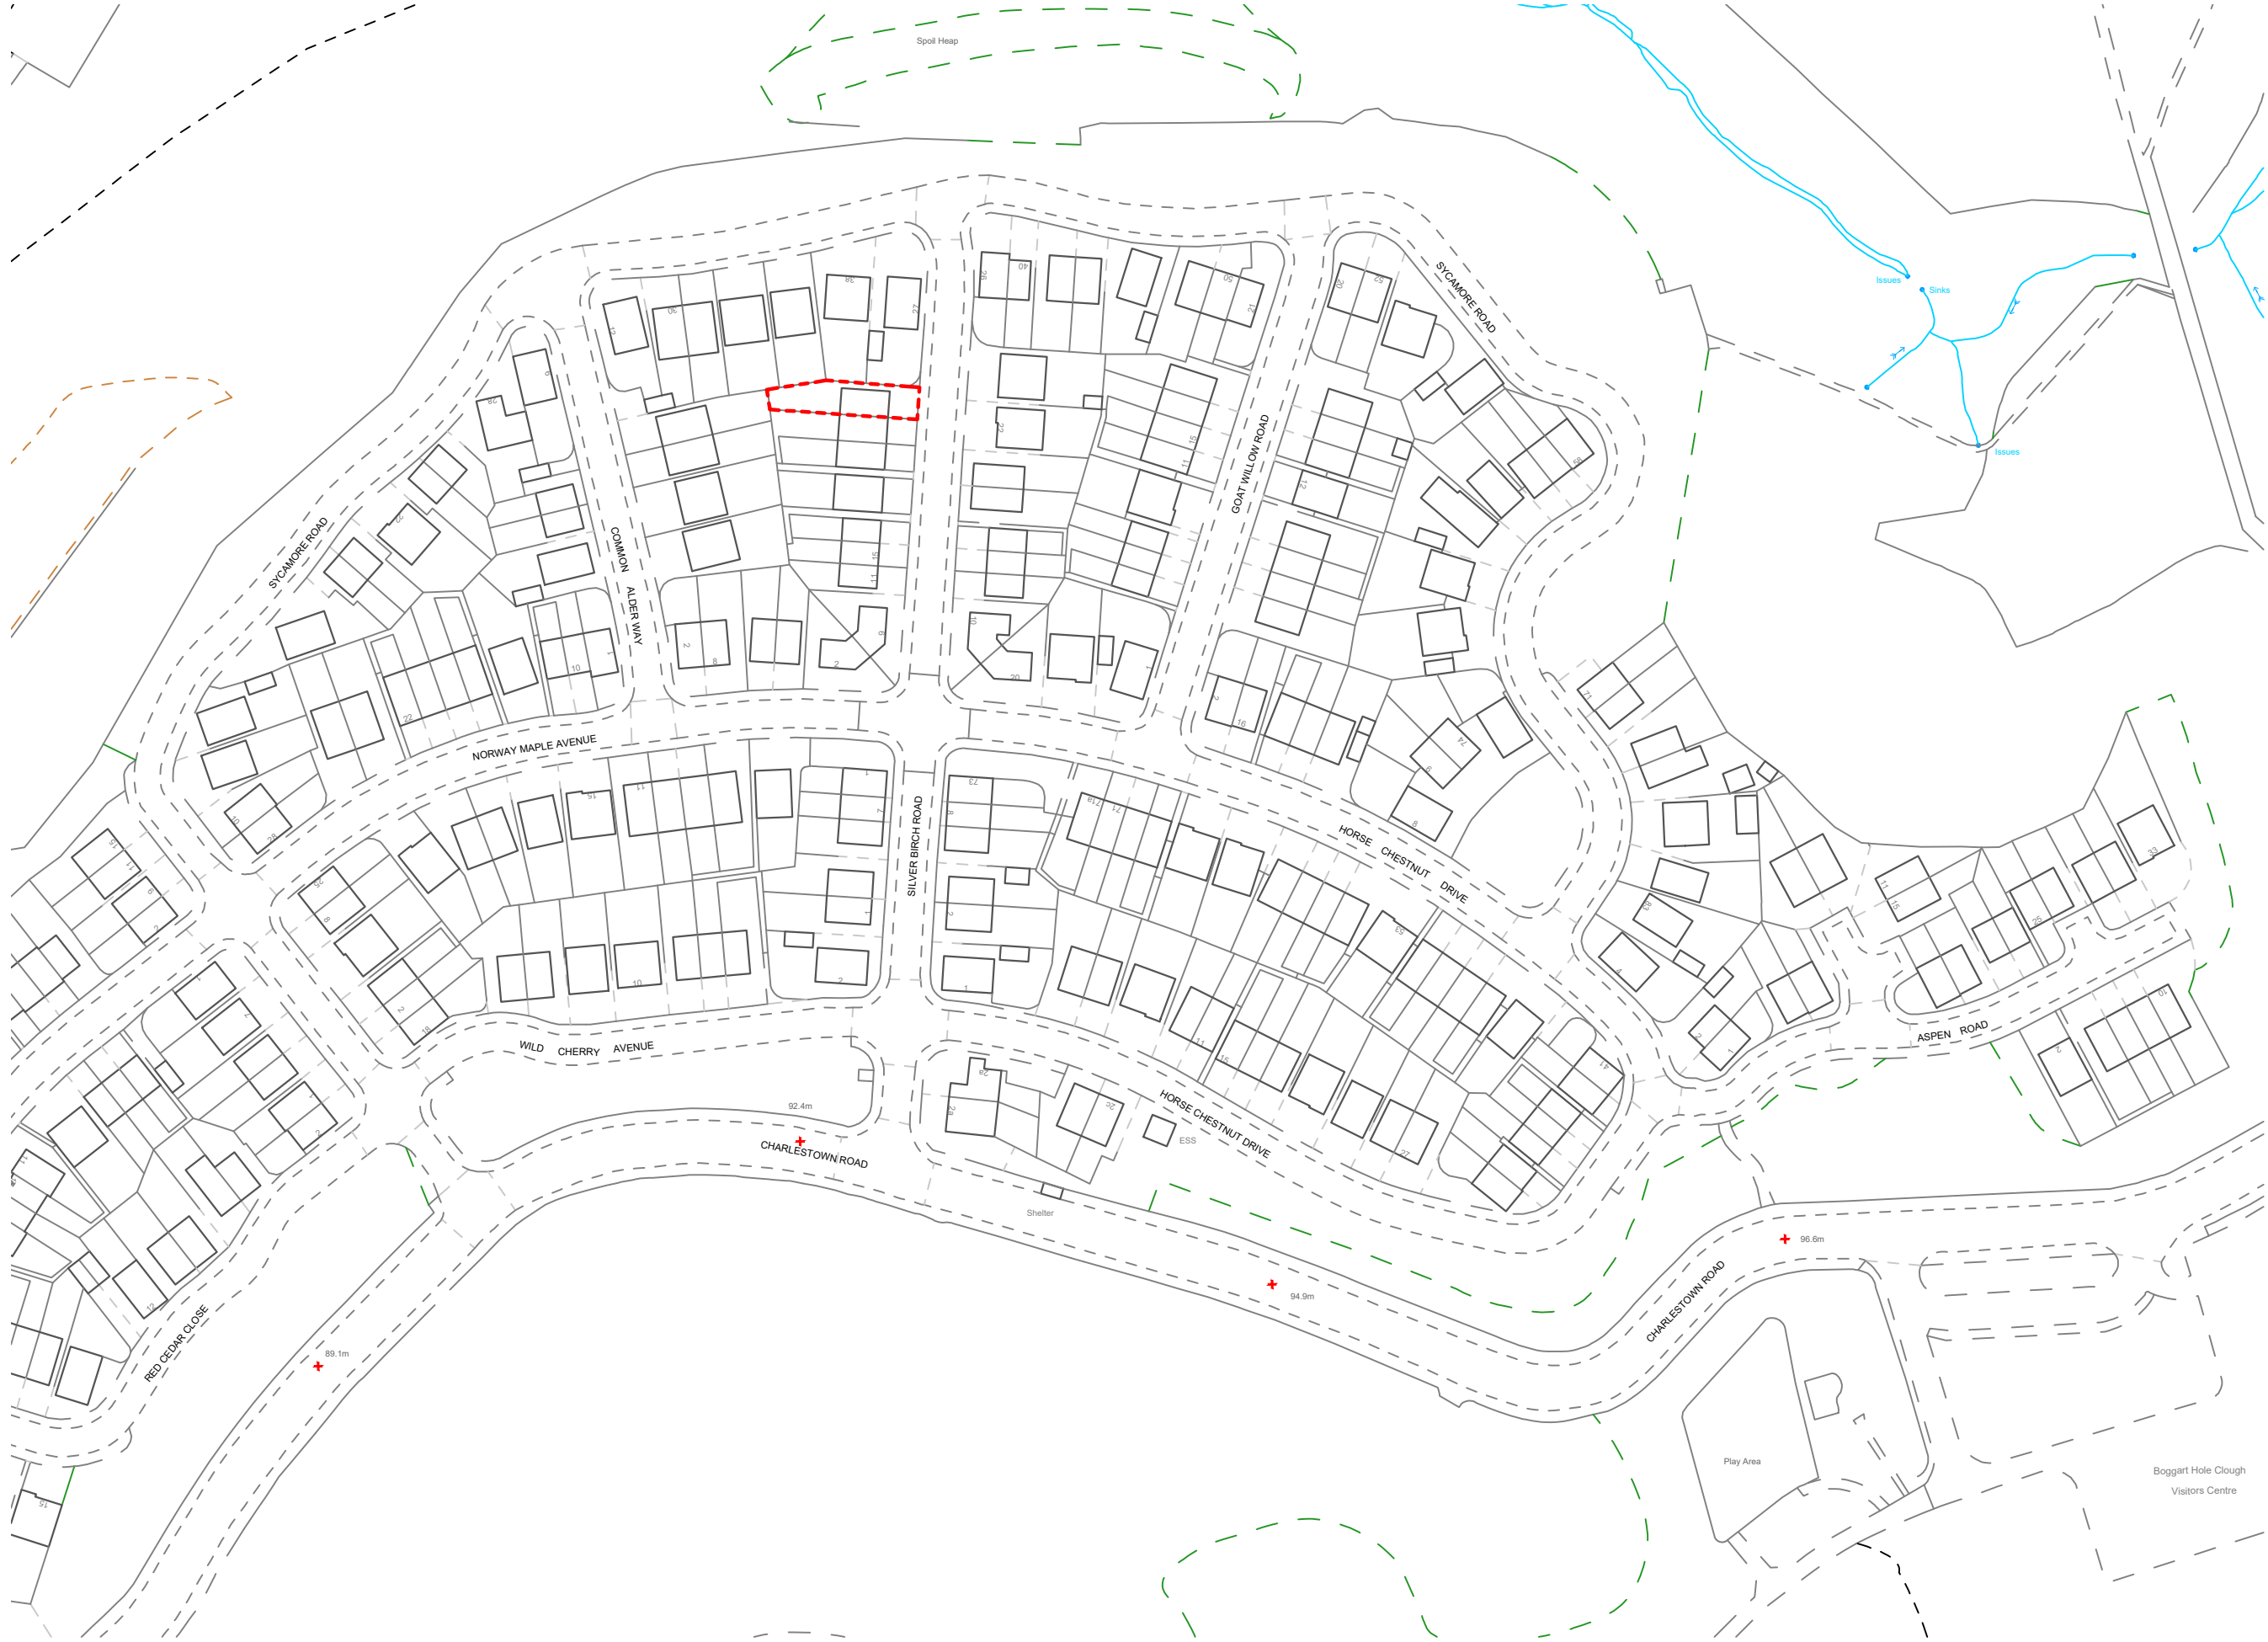

Dimensioning

Figured dimensions only to be taken from these designs and drawings. Work to annotated dimensions only. All dimensions to be checked on site. Architectural designers to be informed immediately of any discrepancies before work proceeds. Drawings are to be read in conjunction with relevant specifications, structural engineers and service engineers' drawings.

| Rev | Date     | Description                   |
|-----|----------|-------------------------------|
| -   | 08/08/24 | Issued to client for comments |



SALEEM  
ARCHITECTS

Architecture | Masterplanning | Graphics

CLIENT:  
Homeowner

PROJECT:  
25 Silver Birch Rd.  
Manchester  
M9 7GG

TITLE:  
Location Plan

SCALE:  
1:1250 @ A3

DRAWING NO.  
Sheet 1

REV:

DATE:  
August 2024

LOCATION PLAN  
1:1250 @ A3