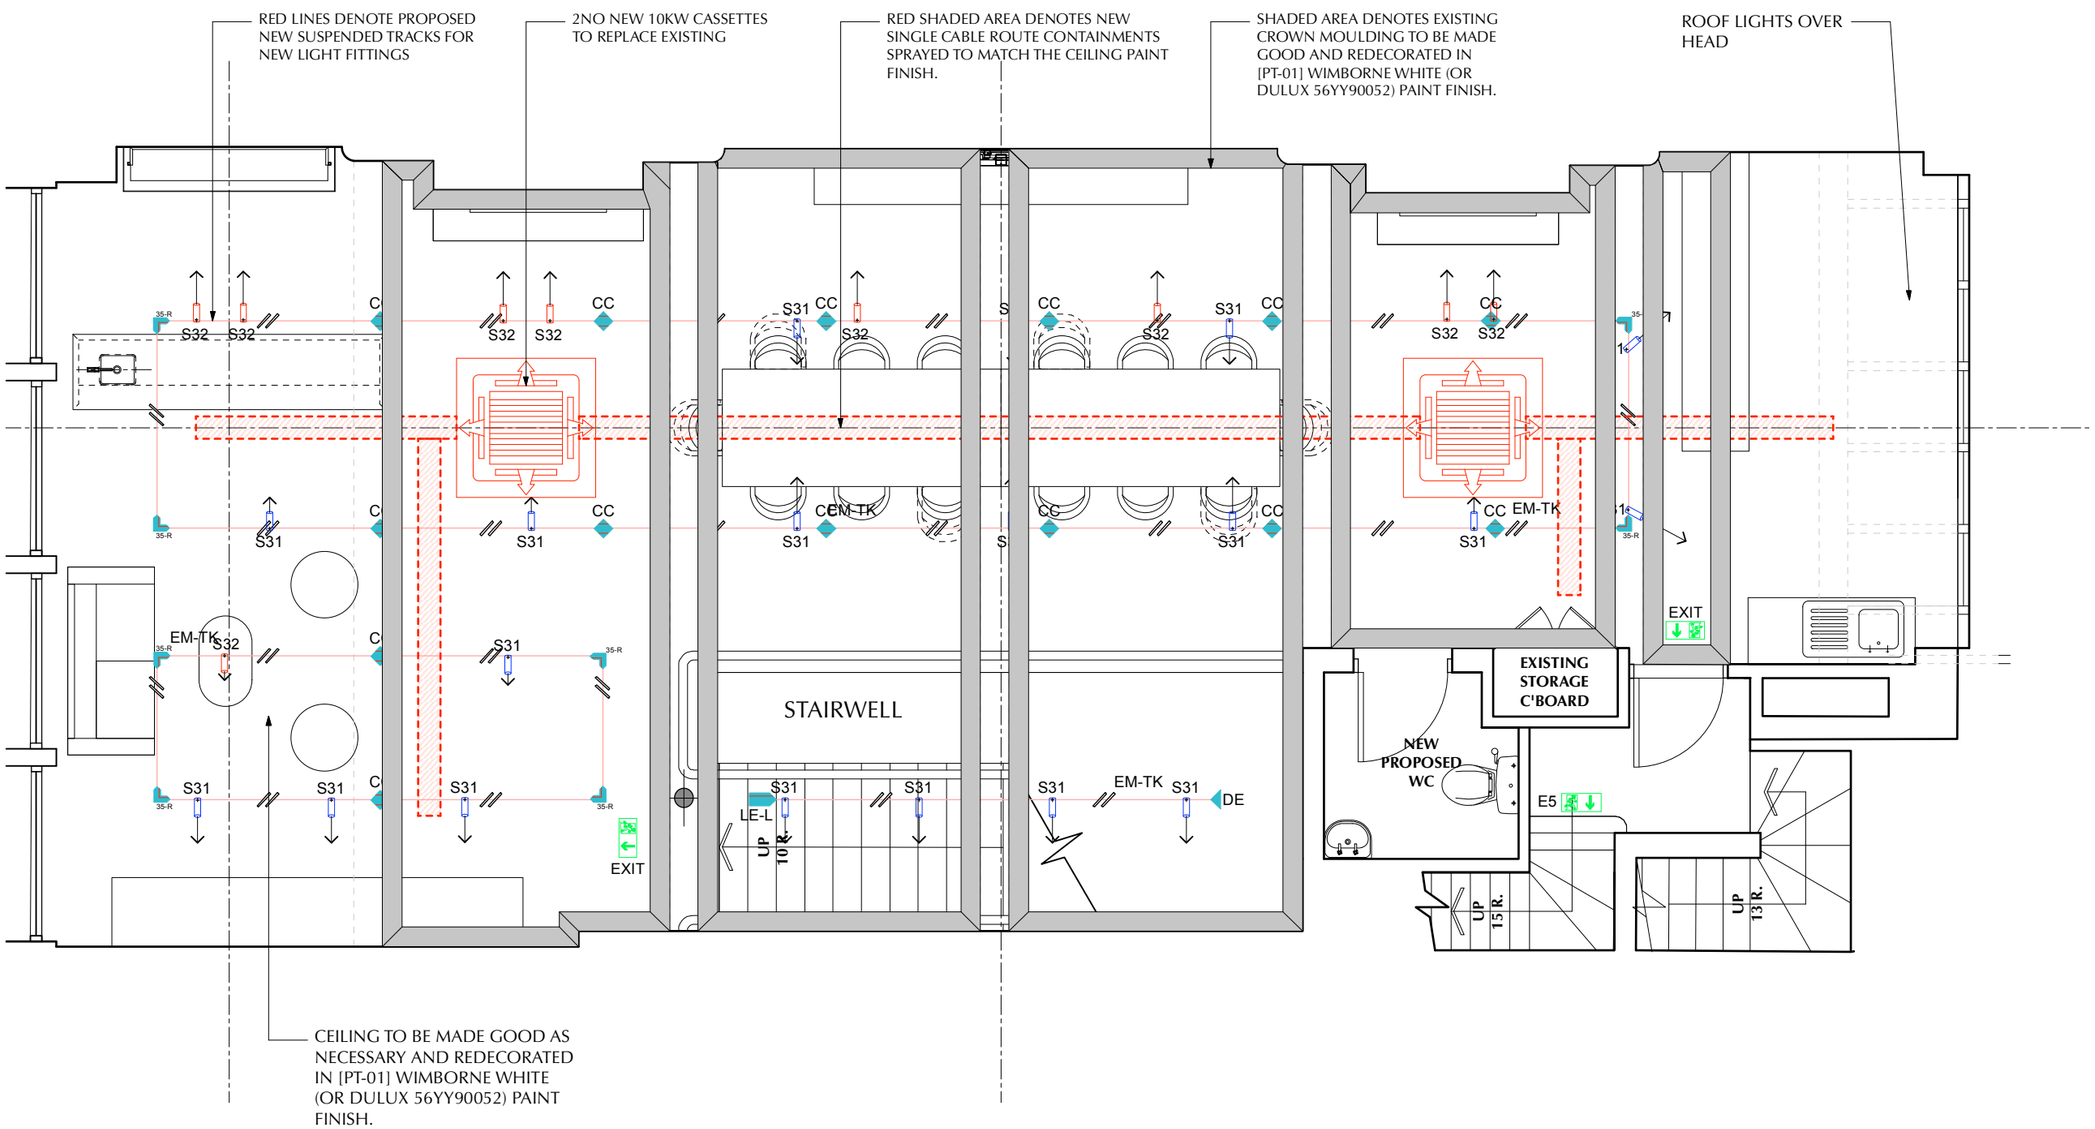

24 Proposed First Floor Reflective Ceiling Plan
Scale: 1:55

0 1 2 3 4 M

BRAND NAME	JO MALONE LONDON
PROJECT NAME	JML_FSS - MANCHESTER
DRAWING TITLE	PROPOSED FIRST FLOOR REFLECTIVE CEILING PLAN
DRAWING NUMBER	ID1068595705 — 24
DATE	19/12/23
REVISION NO.	G
DRAWN BY	ADE SHOKUNBI
SCALE	1:55@A3

REVISION NOTES

REVISION NO. G
DATE: 18/07/24
REQUESTED BY: XXXXX
DESCRIPTION:
[1]

REVISION NO. X
DATE: XX/XX/XX
REQUESTED BY: XXXXX
DESCRIPTION:

REVISION NO. X
DATE: XX/XX/XX
REQUESTED BY:
DESCRIPTION:

RDDC UK & I ONE FITZROY PLACE, 6 MORTIMER ST, LONDON W1T3JJ EMAIL: XXXXXXXX@ESTEE-LAUDER.CO.UK

*ALL DRAWINGS, SPECIFICATIONS AND RELATED DOCUMENTS ARE THE COPYRIGHT PROPERTY OF ESTEE LAUDER COMPANIES AND MUST BE RETURNED UPON REQUEST. REPRODUCTION OF DRAWINGS, SPECIFICATIONS AND RELATED DOCUMENTS IN PAR OR WHOLE IS FORBIDDEN WITHOUT ESTEE LAUDER COMPANIES WRITTEN PERMISSION.