



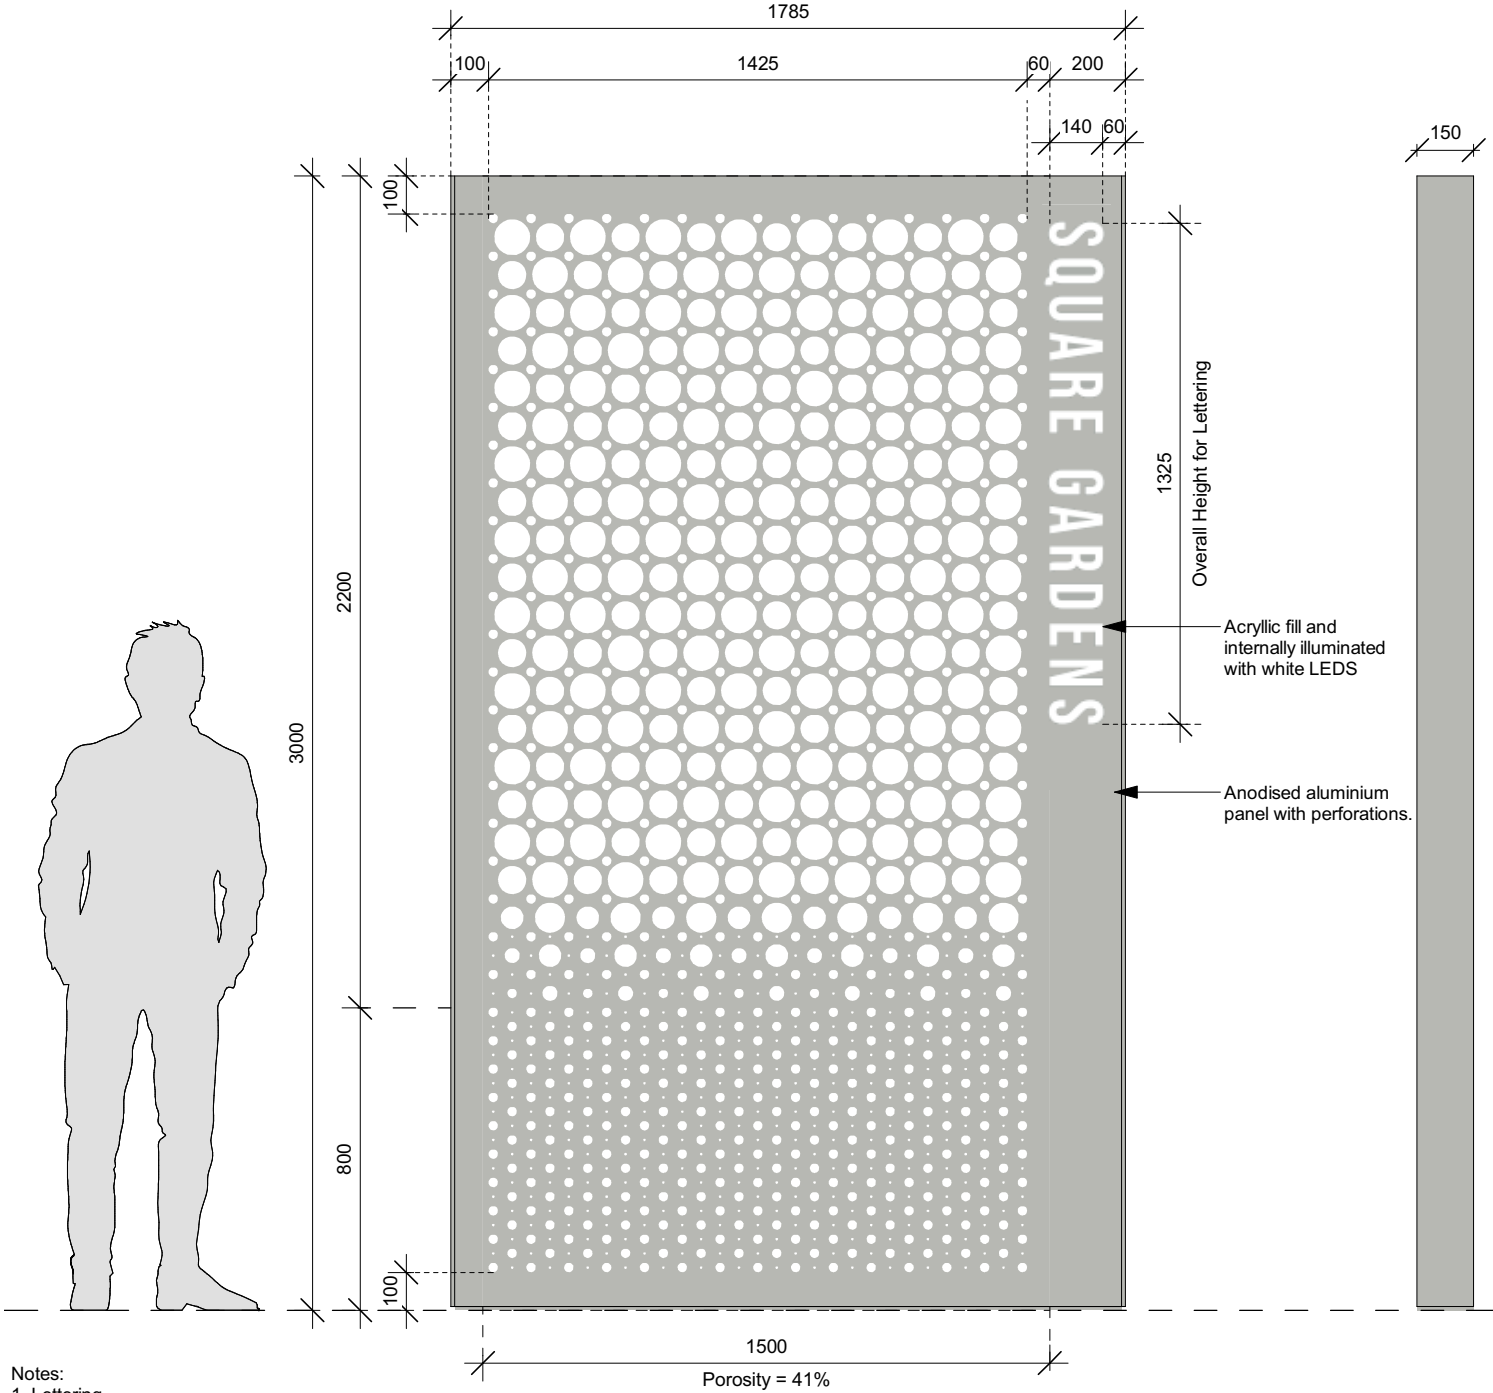

- Notes:
- 1. Lettering  
Size - H: 140mm  
Finish - Acrylic fill, Internally illuminated with white LEDS  
Font - Bebas Neue Pro Bold. Optically Kerned
  - 2. Screen  
Panels to be demountable for maintenance and bulb replacement with countersunk fixings to the side of the wind baffle  
Colour - Green

Wind Baffle Elevation  
1:20

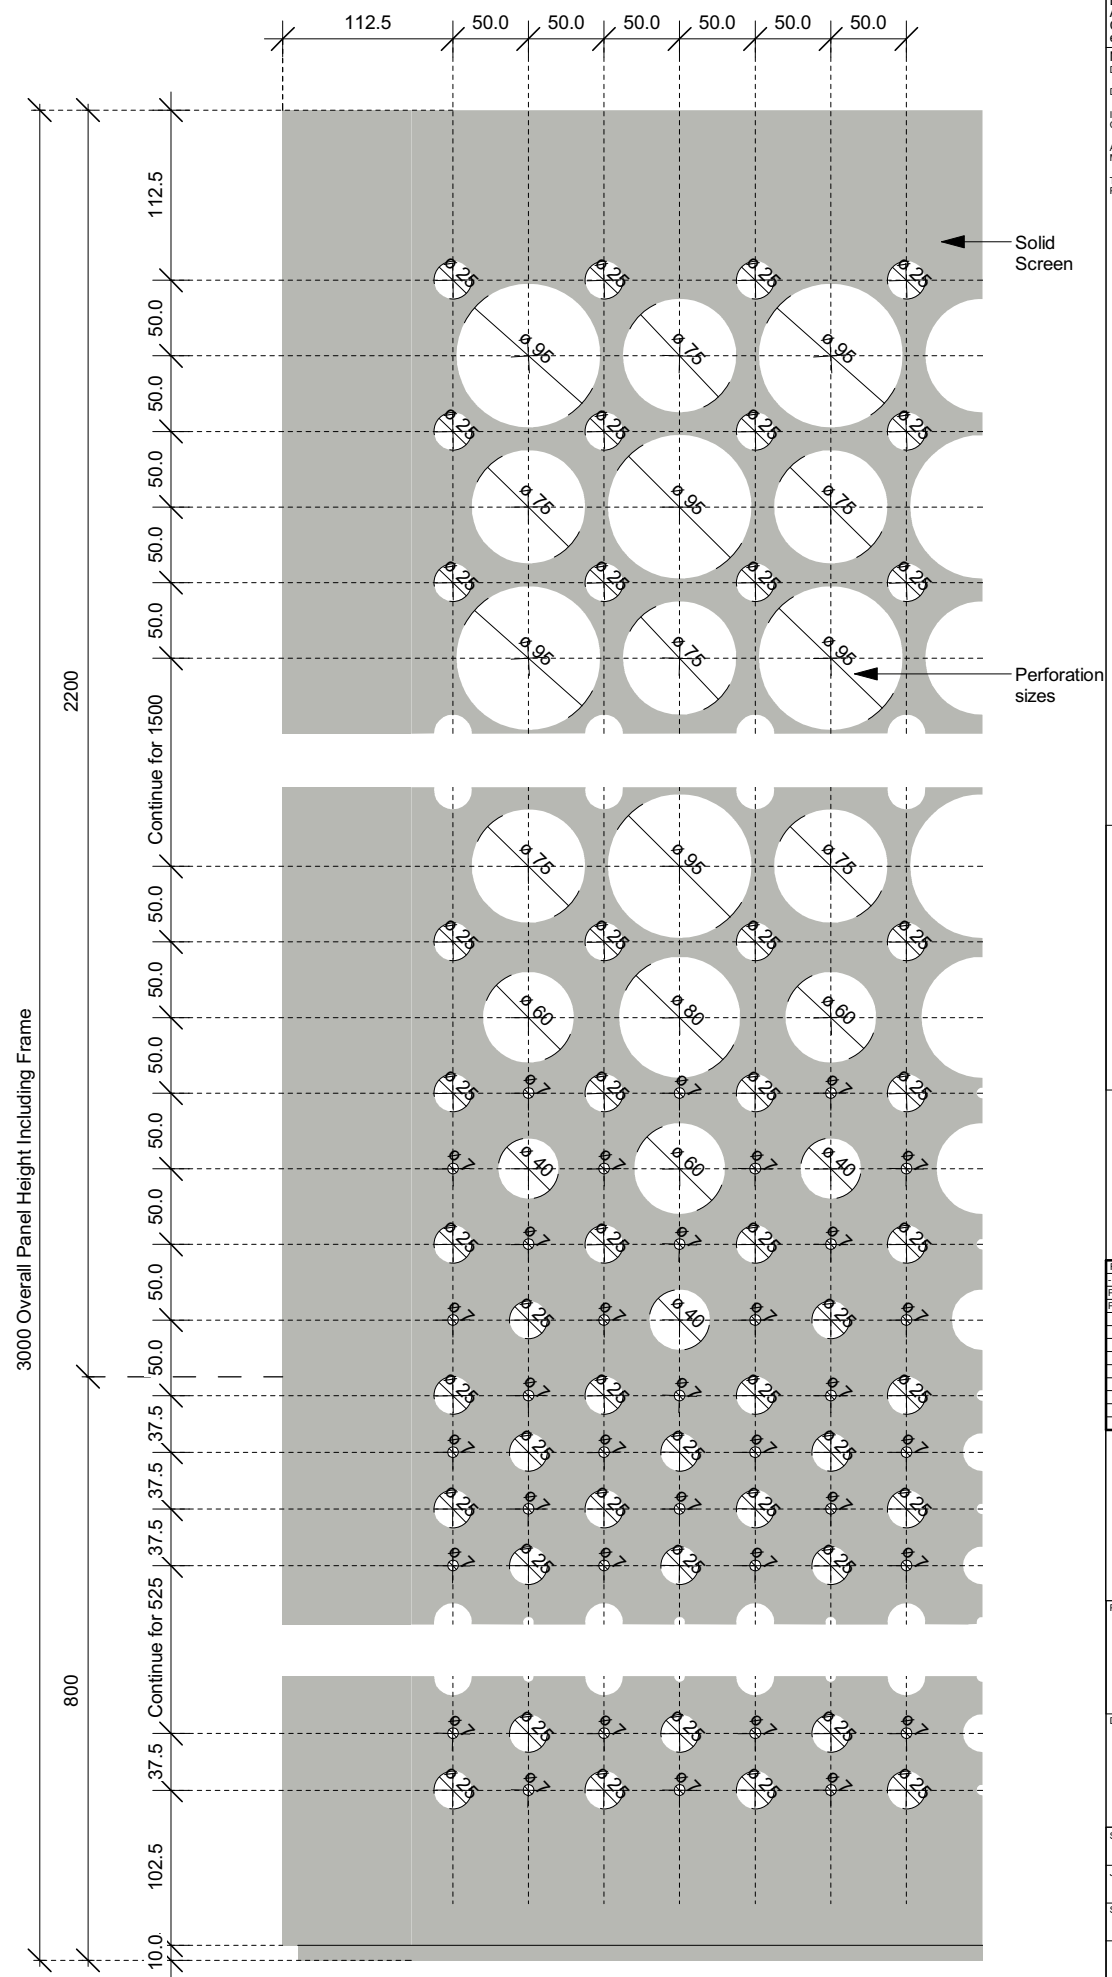

Screen Setting Out  
1:5

This drawing is copyright  
Do not scale off dimensions.  
All dimensions to be checked on site by contractor.  
Contractor to report any dimensional discrepancies,  
errors or omissions prior to commencing on site.

NOTE:  
DO NOT SCALE OFF DRAWING REFER TO INDICATED DIMENSIONS ONLY.  
DRAWING TO BE READ IN CONJUNCTION WITH SHP SPECIFICATION.  
INDICATIVE DETAILS TO ILLUSTRATE VISUAL INTENT ONLY. ALL TO CONTRACTORS DESIGN.  
ALL DETAILS TO BE COORDINATED WITH ADJACENT TRADES AND SE AND  
M/E ENGINEER DETAILS.  
THE CONTRACTOR IS RESPONSIBLE FOR MEETING THE SPECIFIED  
PERFORMANCE CRITERIA.

| Rev | Date       | Description                           |
|-----|------------|---------------------------------------|
| -   | 14-05-2024 | FIRST ISSUE                           |
| P01 | 16-05-2024 | UPDATED IN LINE WITH CLIENT COMMENTS. |
| P02 | 21-05-2024 | SCREEN DETAIL NOTE UPDATED            |
|     |            |                                       |
|     |            |                                       |
Project Title  
First Street South  
Manchester

Drawing Title  
Site Wide  
Wind Baffle Setting Out  
Typical Details

Status  
FOR INFORMATION

Job No  
10266  
Scale  
As indicated@A3

SHP Drawing Code  
10266-Z0-A-N223-DE-TY-001  
Revision  
P02

Project Zone Role Uniclass 1.4 Type Location Series

Manchester  
+44 (0)161 835 2345  
London  
+44 (0)20 7549 4000

© SimpsonHaugh and Partners 2020