




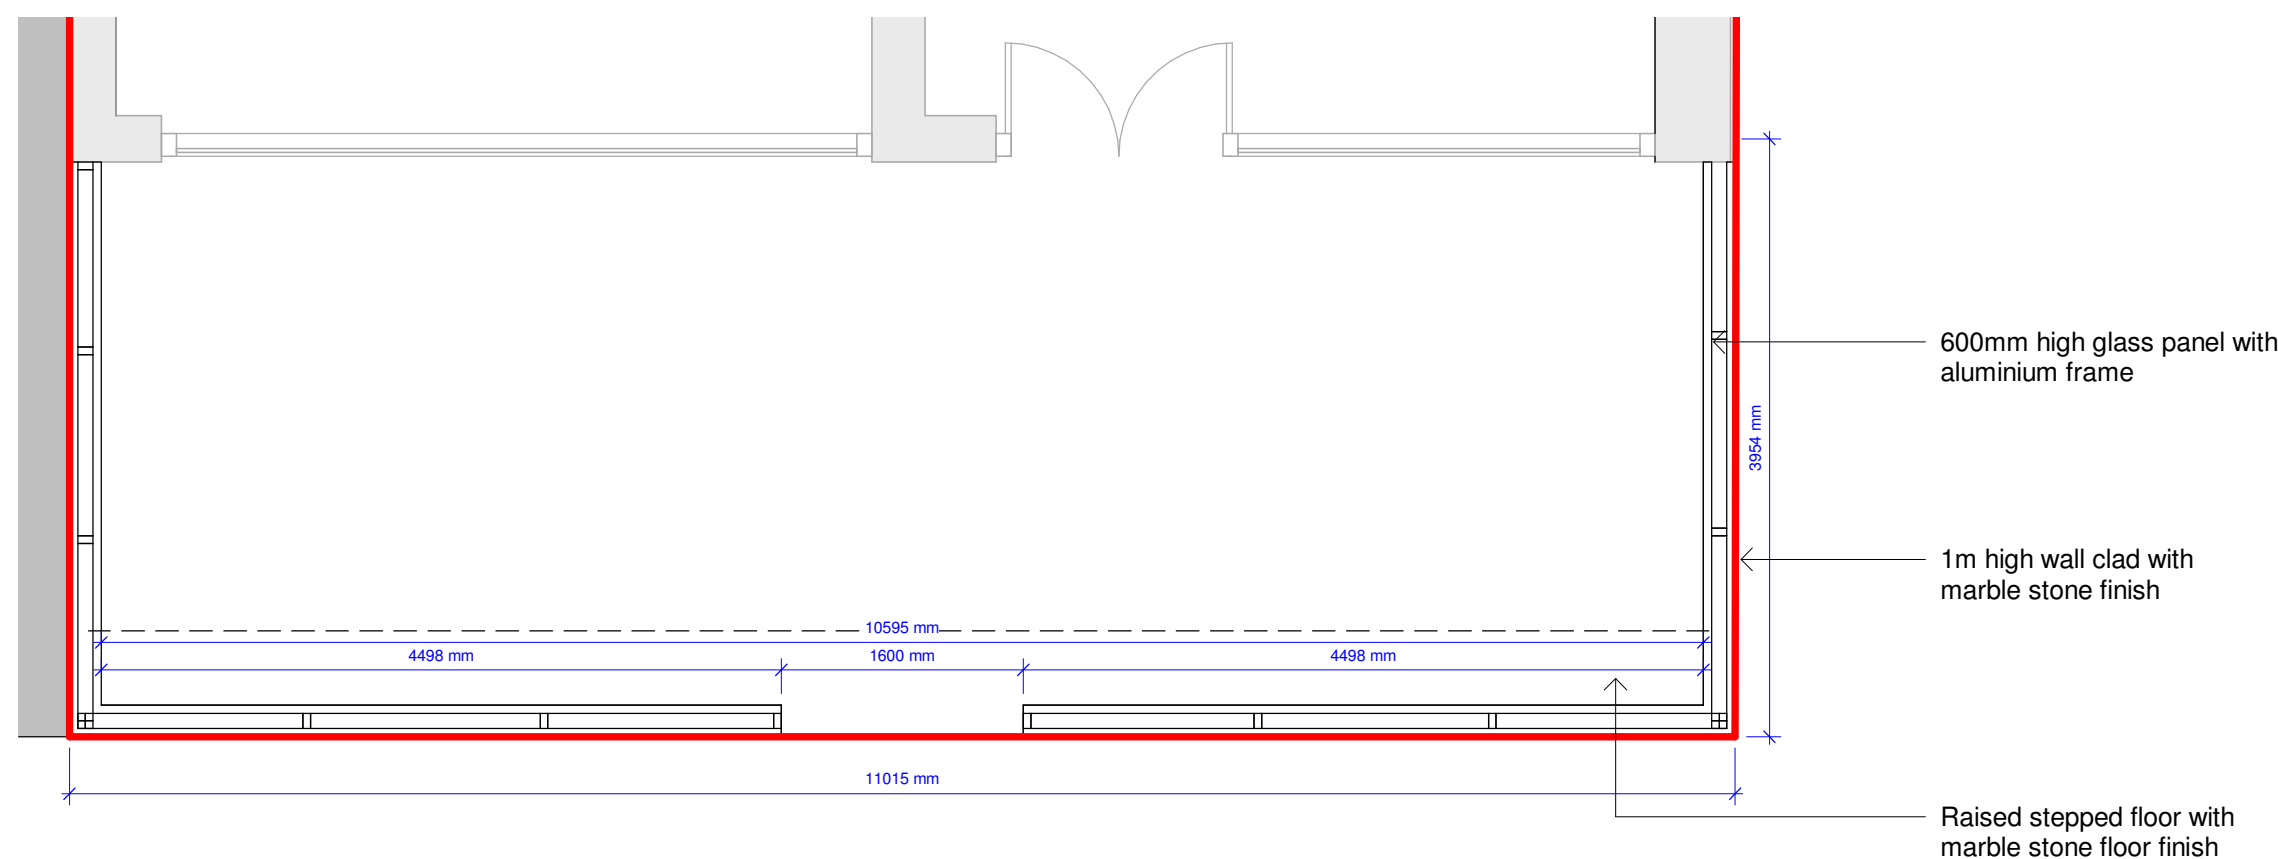

1 Detail Front Forecourt_Floor Plan
1 : 50

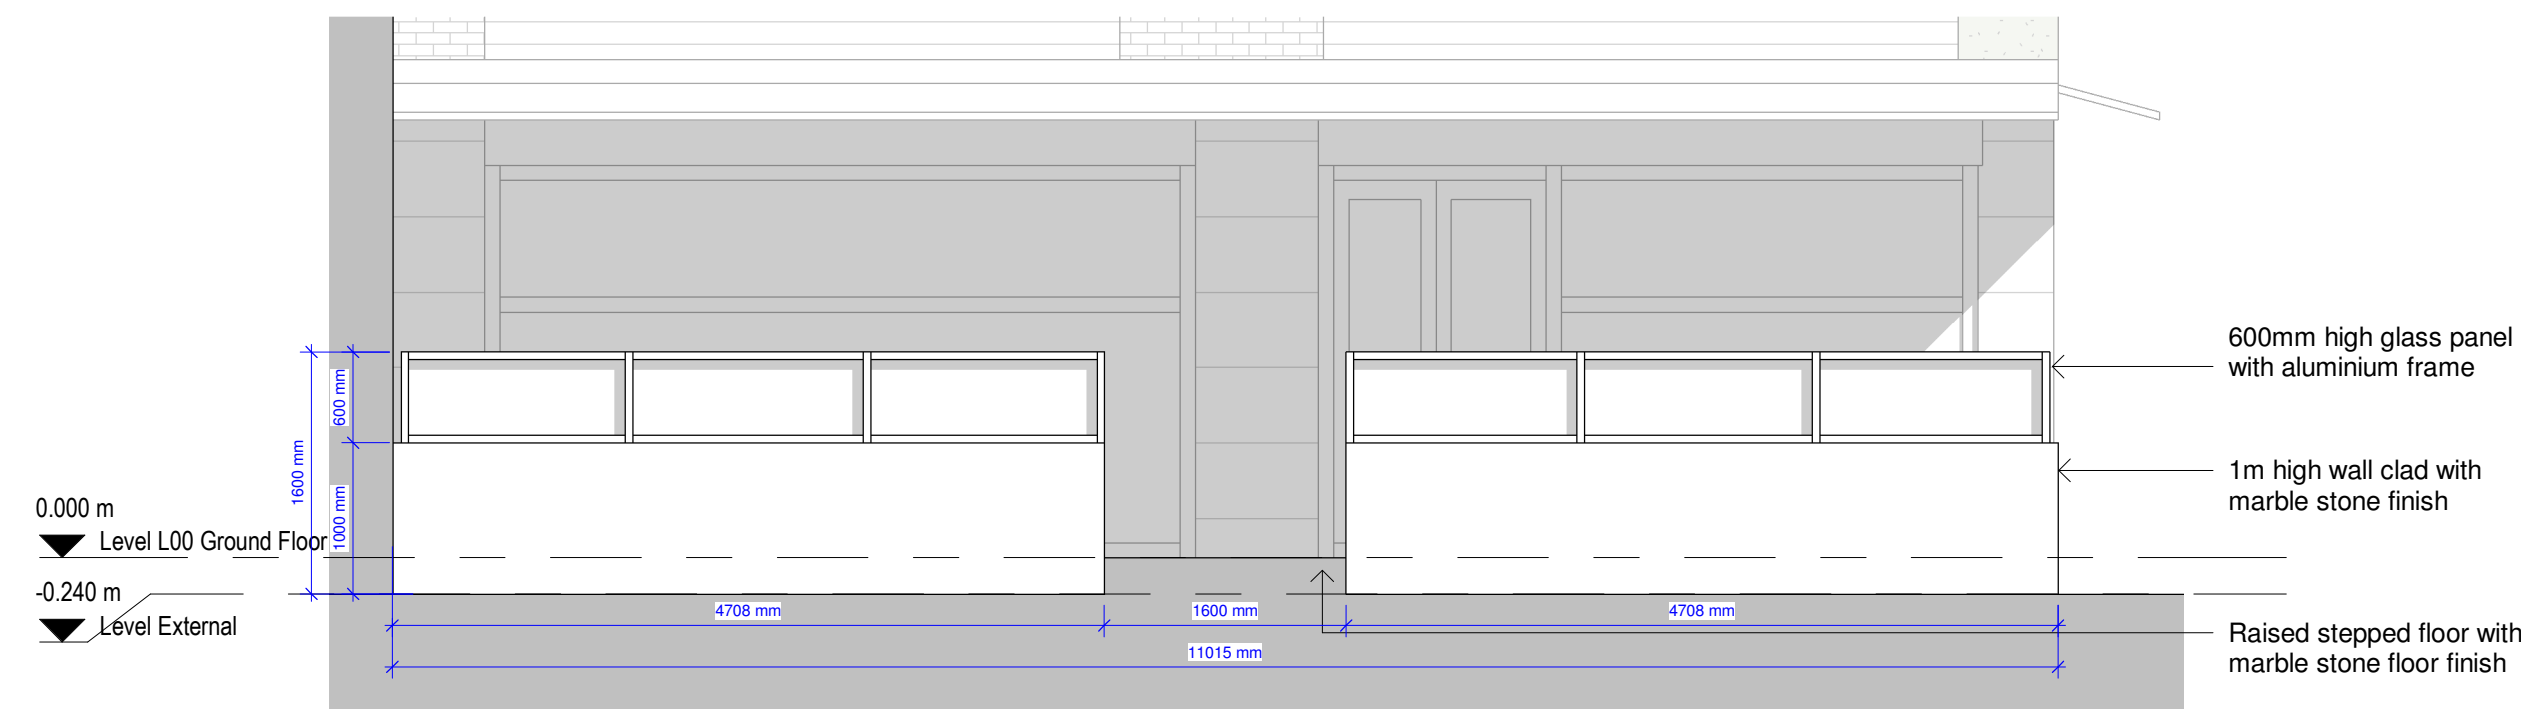


3 Detail Front Forecourt_East Elevation
1 : 50

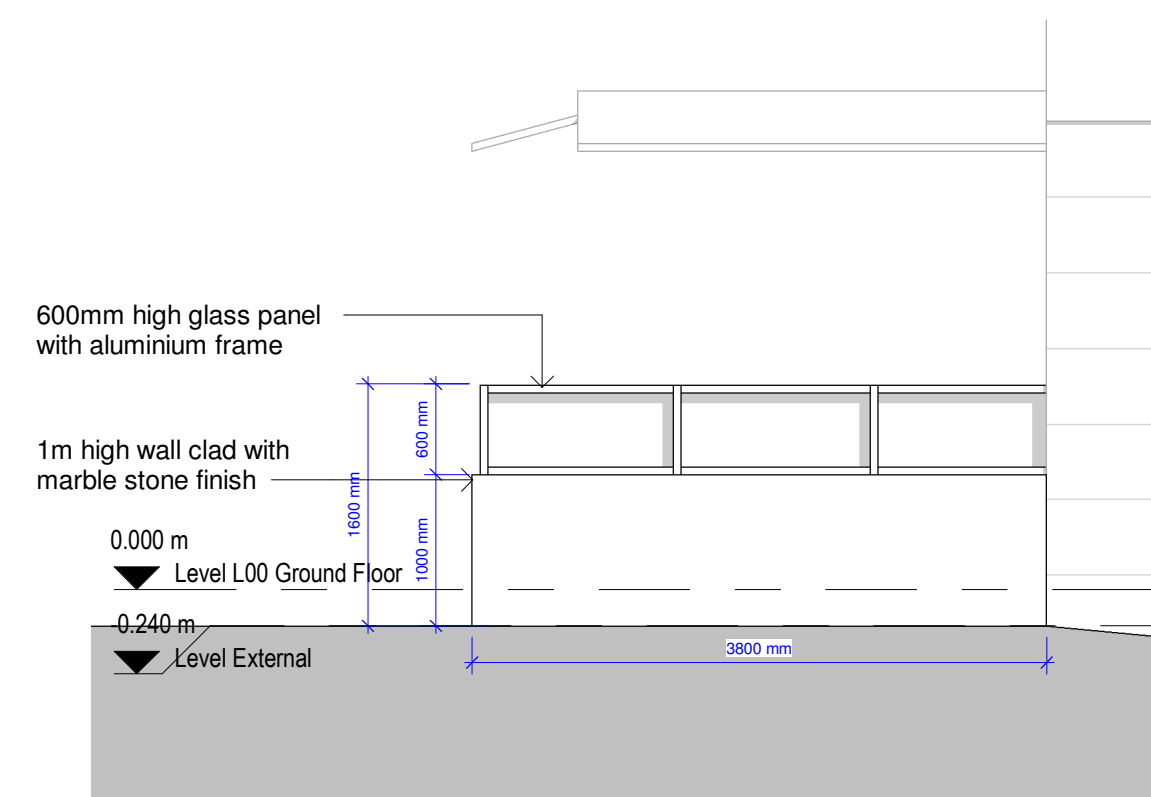

4 Detail Front Forecourt_North Elevation
1 : 50



2 Front Forecourt_3D View

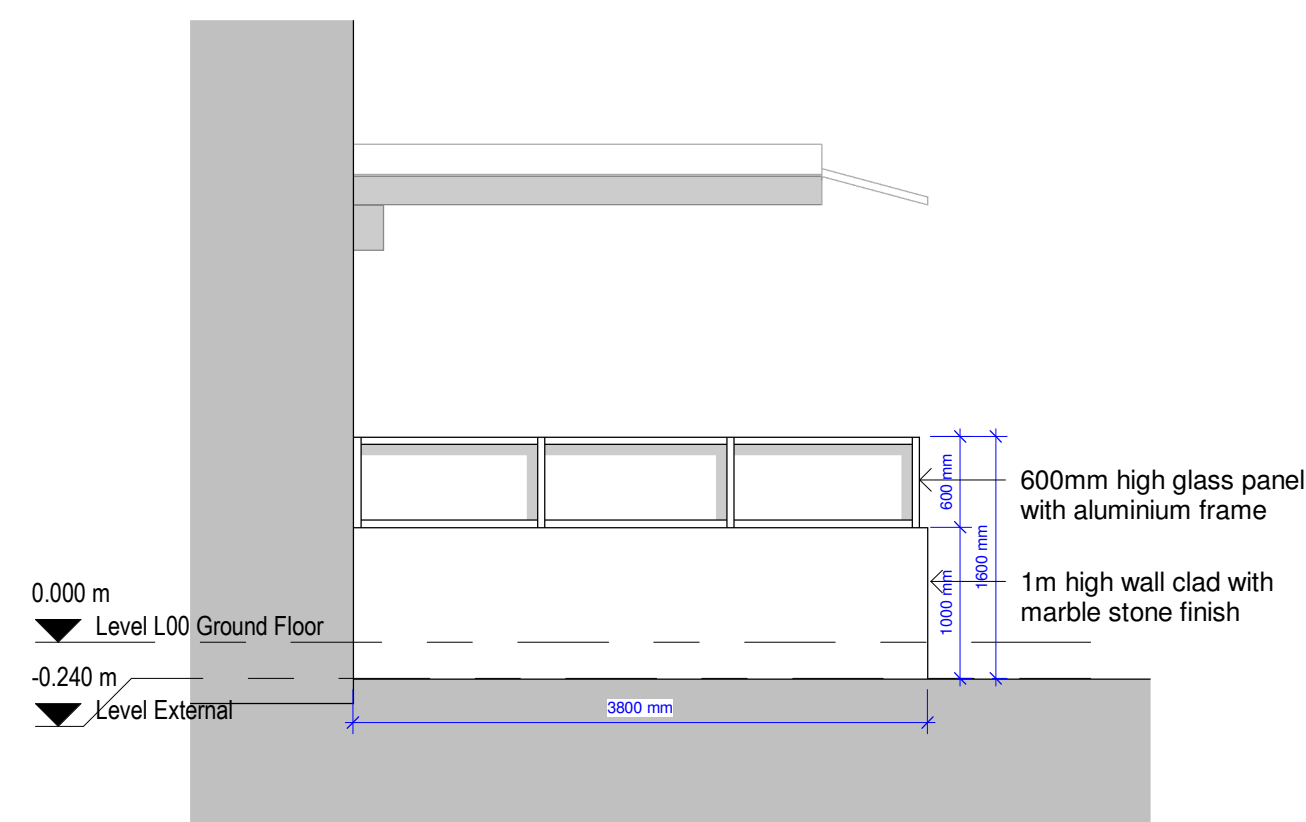

5 Detail Front Forecourt_South Elevation
1 : 50