



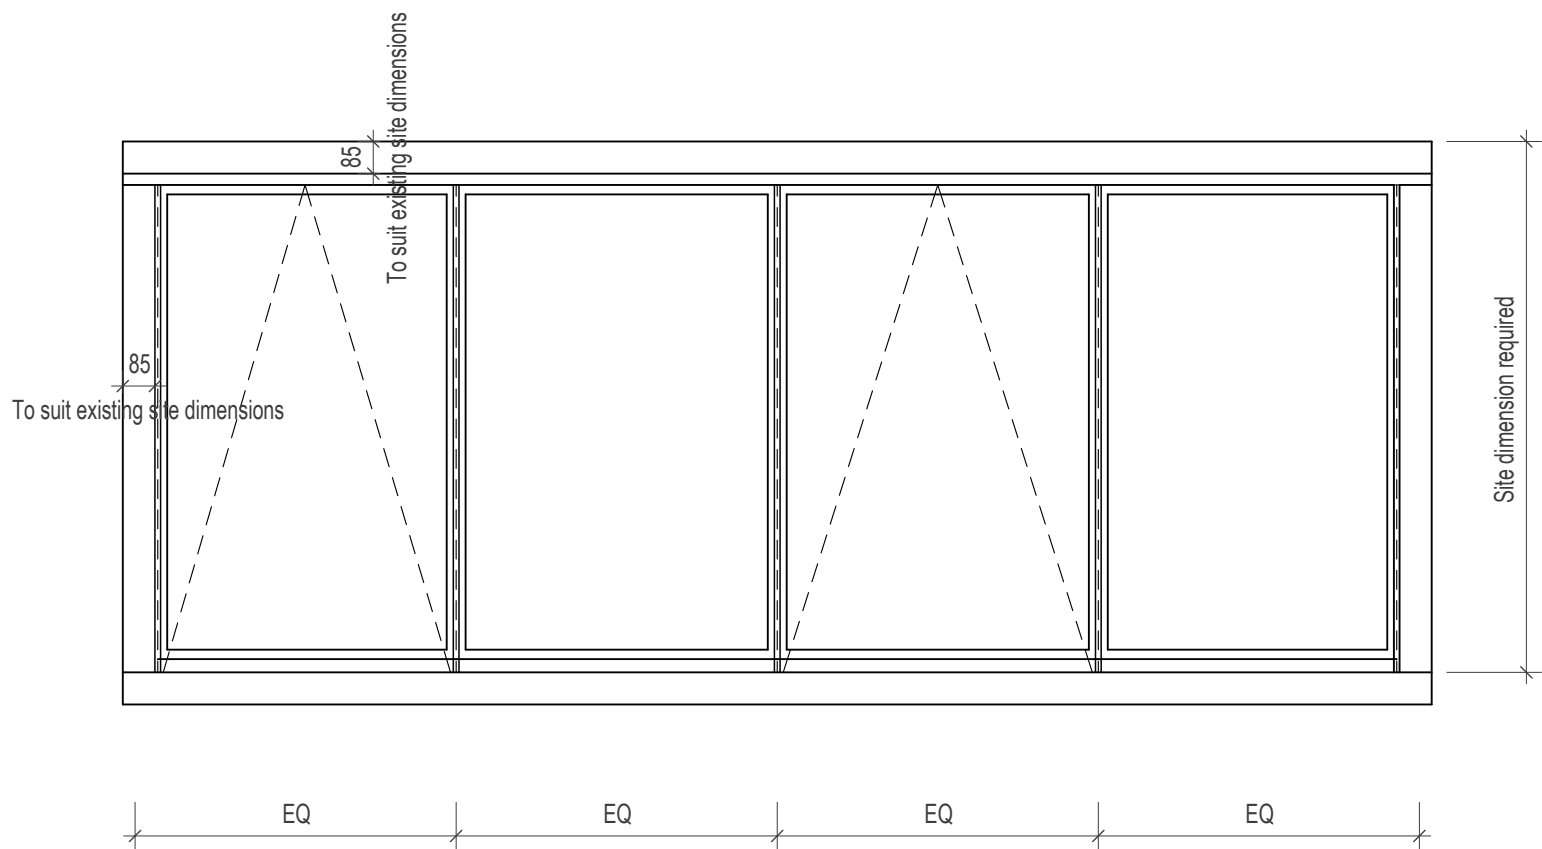

1 Roof light_Office 2.054 - Second Floor - External View
1 : 20

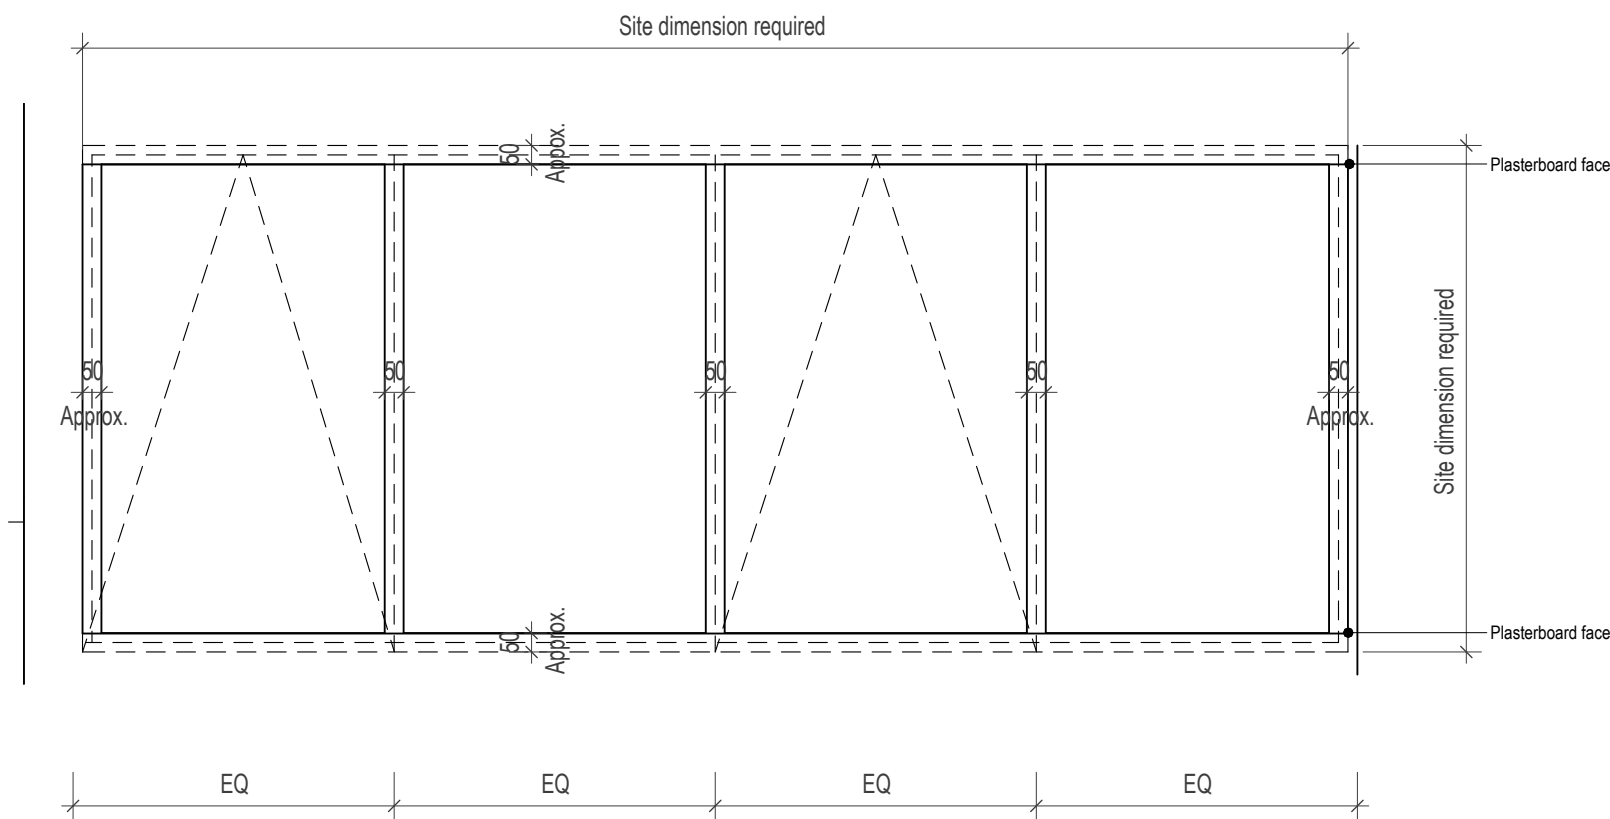

2 Roof light_Office 2.054 - Second Floor - Internal View
1 : 20

Notes:

- This drawing is copyright.
- Do not scale dimensions from this drawing.
- This drawing is to be read in conjunction with all other relevant drawings.
- All discrepancies on this drawing are to be reported to the architect.
- Do not modify any element of this drawing.
- Use drawing only for purpose(s) issued.
- This drawing may contain colour.

North Point

Scale Bar

0

1m

3m

5m

Scale: 1:100

Key Plan

The following external model files are included within this drawing:

RBUM-IBI-XX-XX-M3-A-000010_CAD Container

RBUM-IBI-XX-XX-M3-A-000013_CAD Container

UOMRB-CAD-ZZ-ZZ-M-Z-00001_S3-P06

M&H

M&I

M&M

P2	2024/06/12	Issued to MCC	AB	RM
P1	2024/06/07	Issued to MCC	AB	RM
Rev	Date	Revision Notes	Drawn	Review

MANCHESTER

1824

The University of Manchester

Project

Rutherford Building

Drawing Title

Proposed Rooflight - Office 2.054

Job Number	Date	Security Classification	Drawn By
141532	NOV'23		MTW
Scale@A2	Purpose	Reviewed By	
1 : 20	LISTED BUILDING CONSENT	RM	
Drawing Number	Revision		
2404-RBUM-ARC-XX-RL-DR-A-2404	P2		