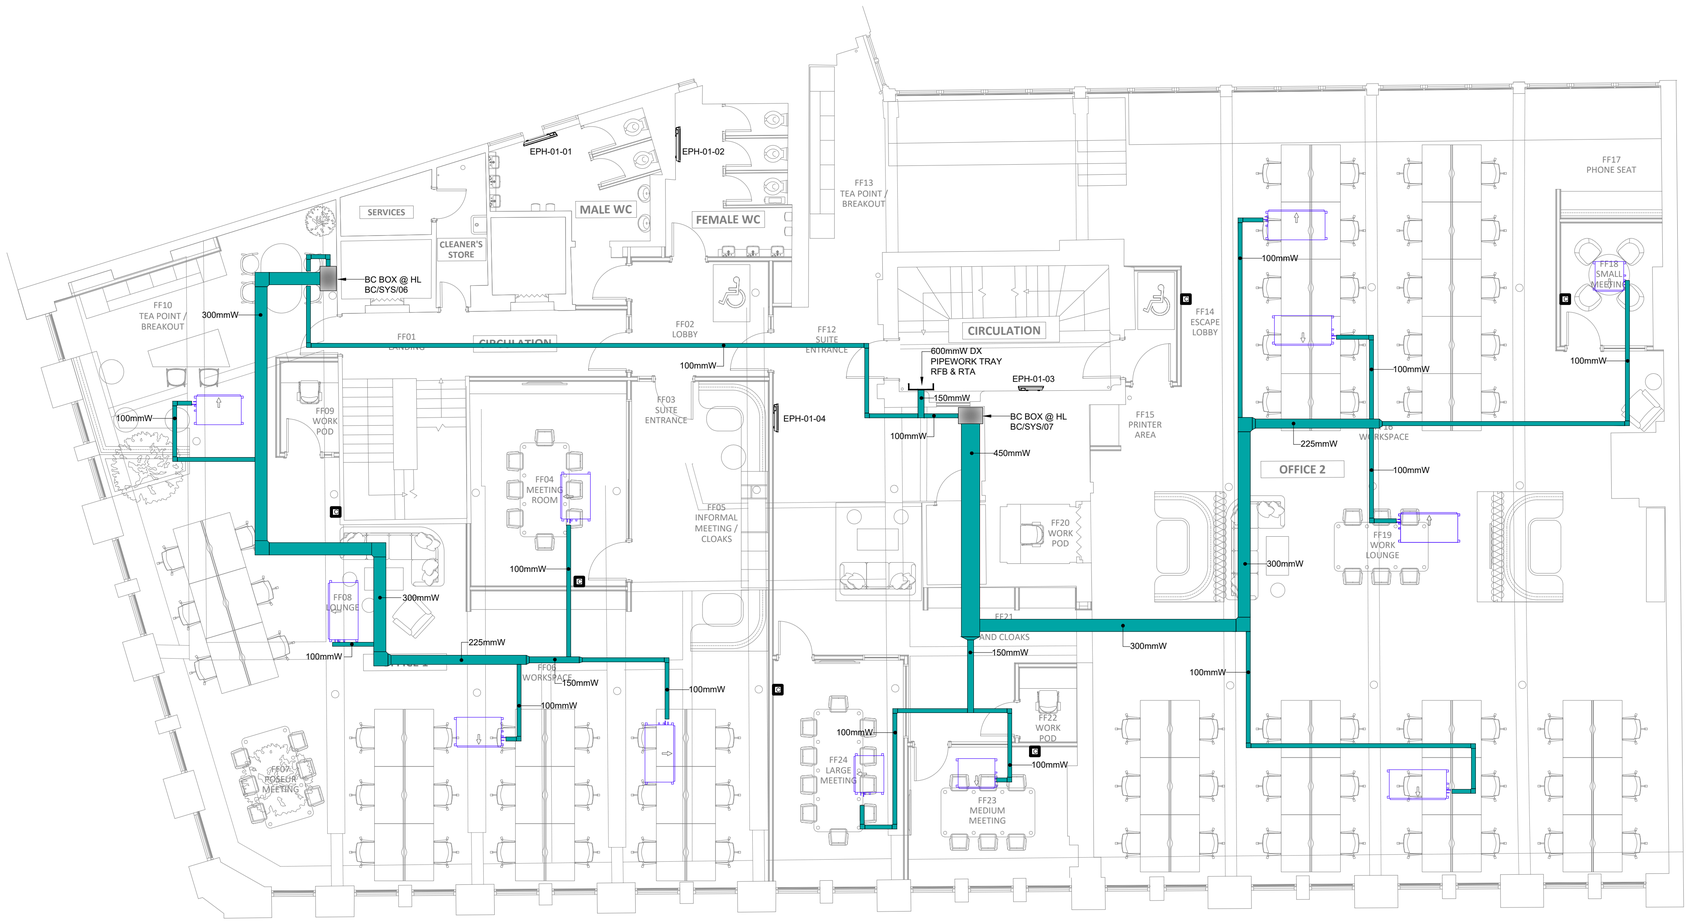


PROPOSED FIRST FLOOR

| LEGEND | |
|---|---|
| | REFRIGERANT TRAY WORK |
| | HEATING/COOLING WALL CONTROLLER |
| | FAN COIL UNIT |
| EPH | ELECTRIC PANEL HEATER (LST = LOW SURFACE TEMPERATURE TYPE) |

| REV | DESCRIPTION | BY | DATE |
|---|---|---|---|
| P1 | ISSUE FOR PLANNING | SR | 17.05.24 |

KAIZEN Consulting Engineers

www.kaizen-ce.com e: info@kaizen-ce.com

CLIENT

bruntwood SciTech

ARCHITECT

AXI

PROJECT

117-119 PORTLAND STREET
MANCHESTER

DRAWING TITLE

**MECHANICAL SERVICES**
FIRST FLOOR
HEATING & COOLING LAYOUT

| CHECKED | DATE | DRAWN | SCALE |
|---|---|---|---|
| SR | FEB 24 | MN | 1:75@A1 |

**STAGE 4**

| DRAWING NUMBER | STATUS | REV. |
|---|---|---|
| 1168-KCE-ZZ-01-DR-M-5602 | S4 | P1 |