

All dimensions are in millimetres unless stated otherwise. No dimensions to be taken from drawings. All dimensions to be checked on site prior to construction.

Any discrepancies between drawings and site conditions are to be reported to the architect manager.


This drawing is to be read in conjunction with all relevant Structural Engineering, Mechanical & Electrical Engineers' drawings and specifications.

© COPYRIGHT This drawing is issued in Obi Property Ltd and no licence or assignment of any kind has been or is granted to any third party whether by provision of copies or originals of the drawings or otherwise unless otherwise agreed in writing.

Ceiling Finishes



Denotes the areas to be stripped out

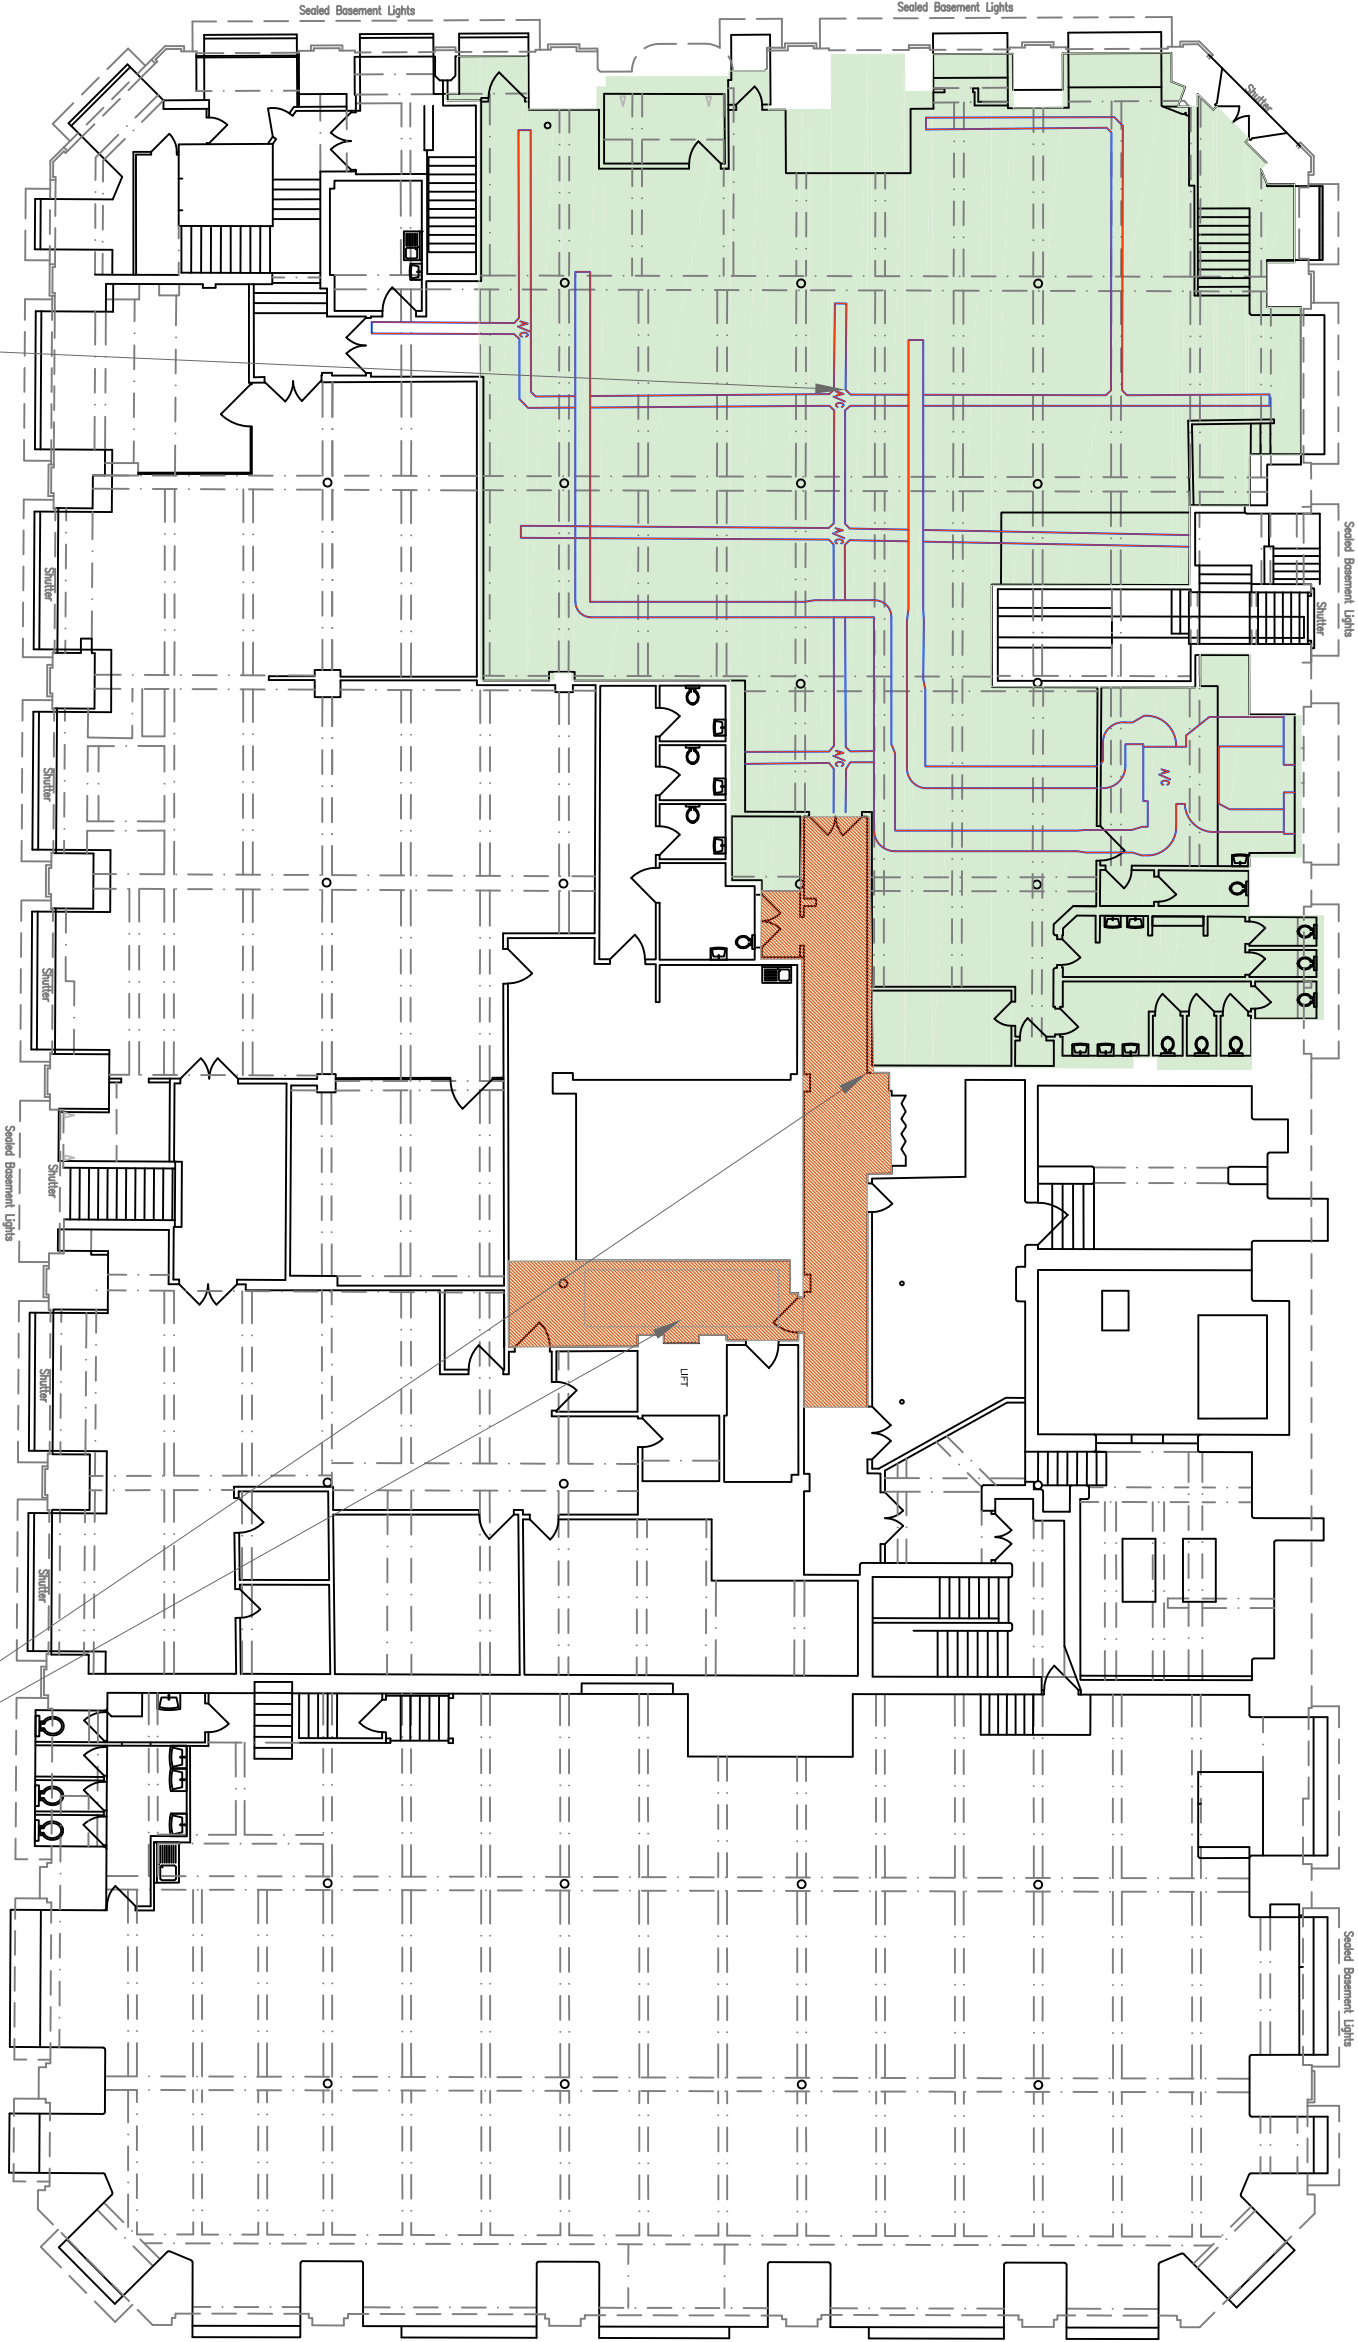

A	Final Issue	16/10/23	RG
-	Final Issue	26/04/23	RG
REV	DESCRIPTION	DATE	BY
CHK			

CLIENT NAME

Philip J Davies Holdings plc

PROJECT NAME

Sevendale House

DWG TITLE

Lower Ground Floor - Ceiling Demolition

DWG NO: 11 - 000

REVISION: -

SCALE 1: 200 @A3

DRAWN: RG

DWG STATUS:

TENDER