



CLYDE ROAD ELEVATION 1:50

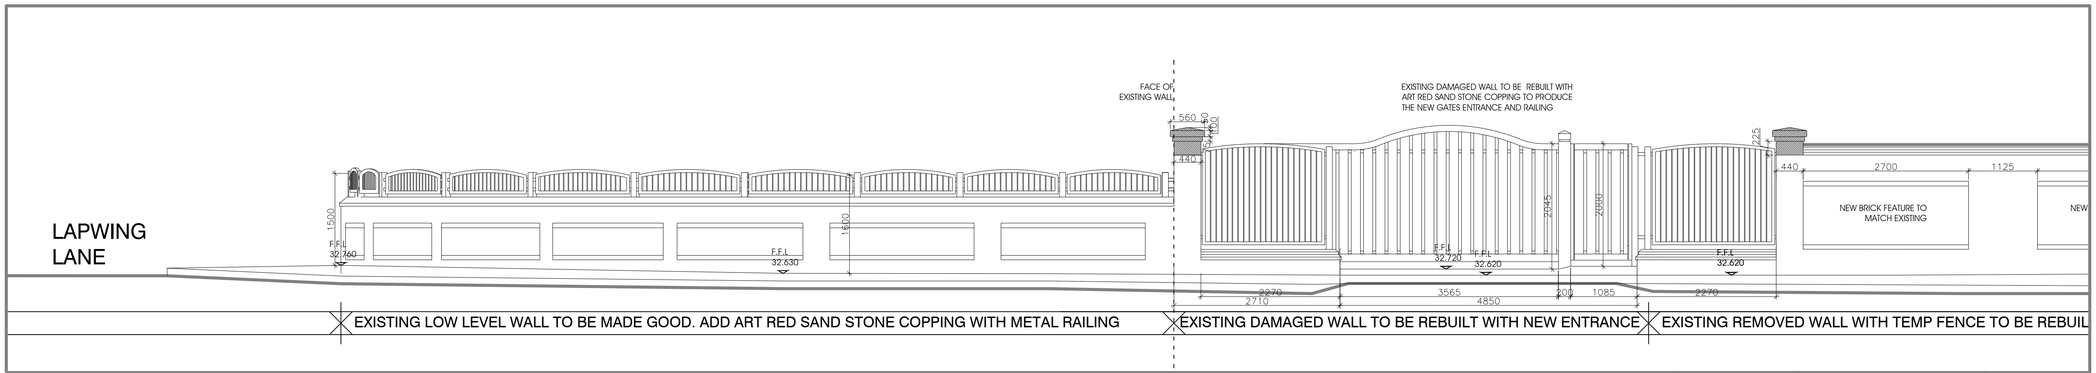


CLYDE ROAD ELEVATION 1:50

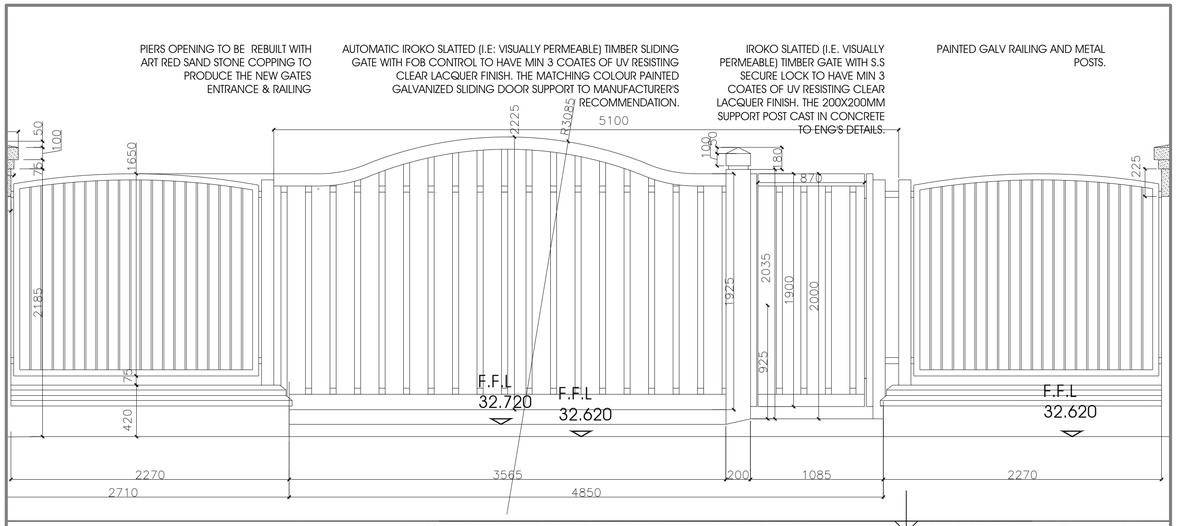

PLEASE NOTE: THIS IS A VEHICLE AND PEDESTRIAN GATES WHICH HAVE SLATTED TIMBER ARRANGEMENT. THIS MEANS THAT THEY ARE VISUALLY PERMEABLE AND ONE CAN SEE THROUGH THEM .

HOUSE 5 GATES 1:25

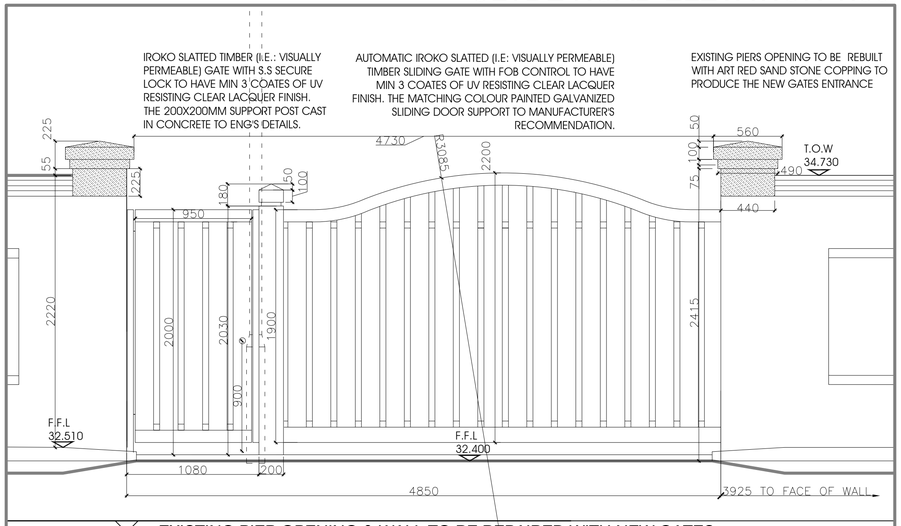

PLEASE NOTE: THIS IS A TYPICAL DESIGN FOR ALL VEHICLE AND PEDESTRIAN GATES WHICH HAVE SLATTED TIMBER ARRANGEMENT . THIS MEANS THAT THEY ARE VISUALLY PERMEABLE AND ONE CAN SEE THROUGH THEM .

DETACHED HOUSE GATES 1:25

Where dimensions are not given,drawings must not be scaled and the matter referred to the Architect. In the event of any detail or dimensional conflict between drawings, the matter must be referred to the Architect for clarification. Do not scale from this drawing.

This drawing is not to be copied or disclosed by or to any unauthorised persons without the prior written consent from Urbane Forms Ltd .

Notes

D	ADDED PERMEABLE NOTES TO GATES	28,08,24 JA
C	HOUSE 5 ENTRANCE AMENDED	09,02,24 JA
B	CONSTRUCTION ISSUE	12,11,23 JA
A	BUILDING REGULATION ISSUE	01,11,22 JA

Status - CONSTRUCTION

Drawn - JA

Date - 01,11,2022

Scale @ A1 - 1:50

Review - Review

Client - WILMSLOW ROAD INVESTMENTS

Project - RESIDENTIAL DEVELOPMENT
CLYDE COURT,CLYDE ROAD,
MANCHESTER

Drawing Number - **18004,(9-)04D**
CAD File

Drawing Title - EXTERNAL WORKS
CLYDE ROAD BOUNDARY WALL

URBANE forms
architects designers project managers
58 Leamington Close
Warrington
WA5 3PY
T : +44(0)1925 711061
E : info @urbaneforms.com
www.urbaneforms.com