KEY:

1. Red Brickwork to match existing
2. White UPVC double glazed window assemblies to match existing
3. Interlocking roof tiles to match existing
4. White UPVC fascia board to match existing
5. Black UPVC rainwater & soil goods

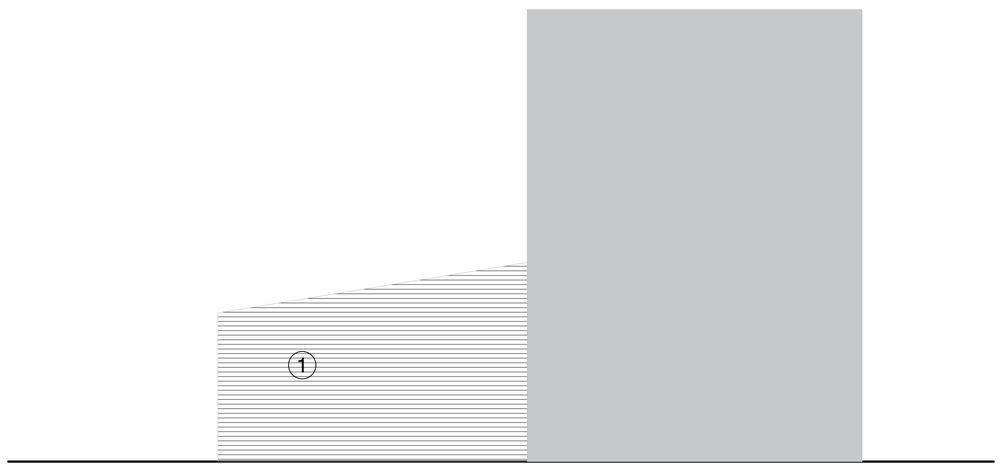

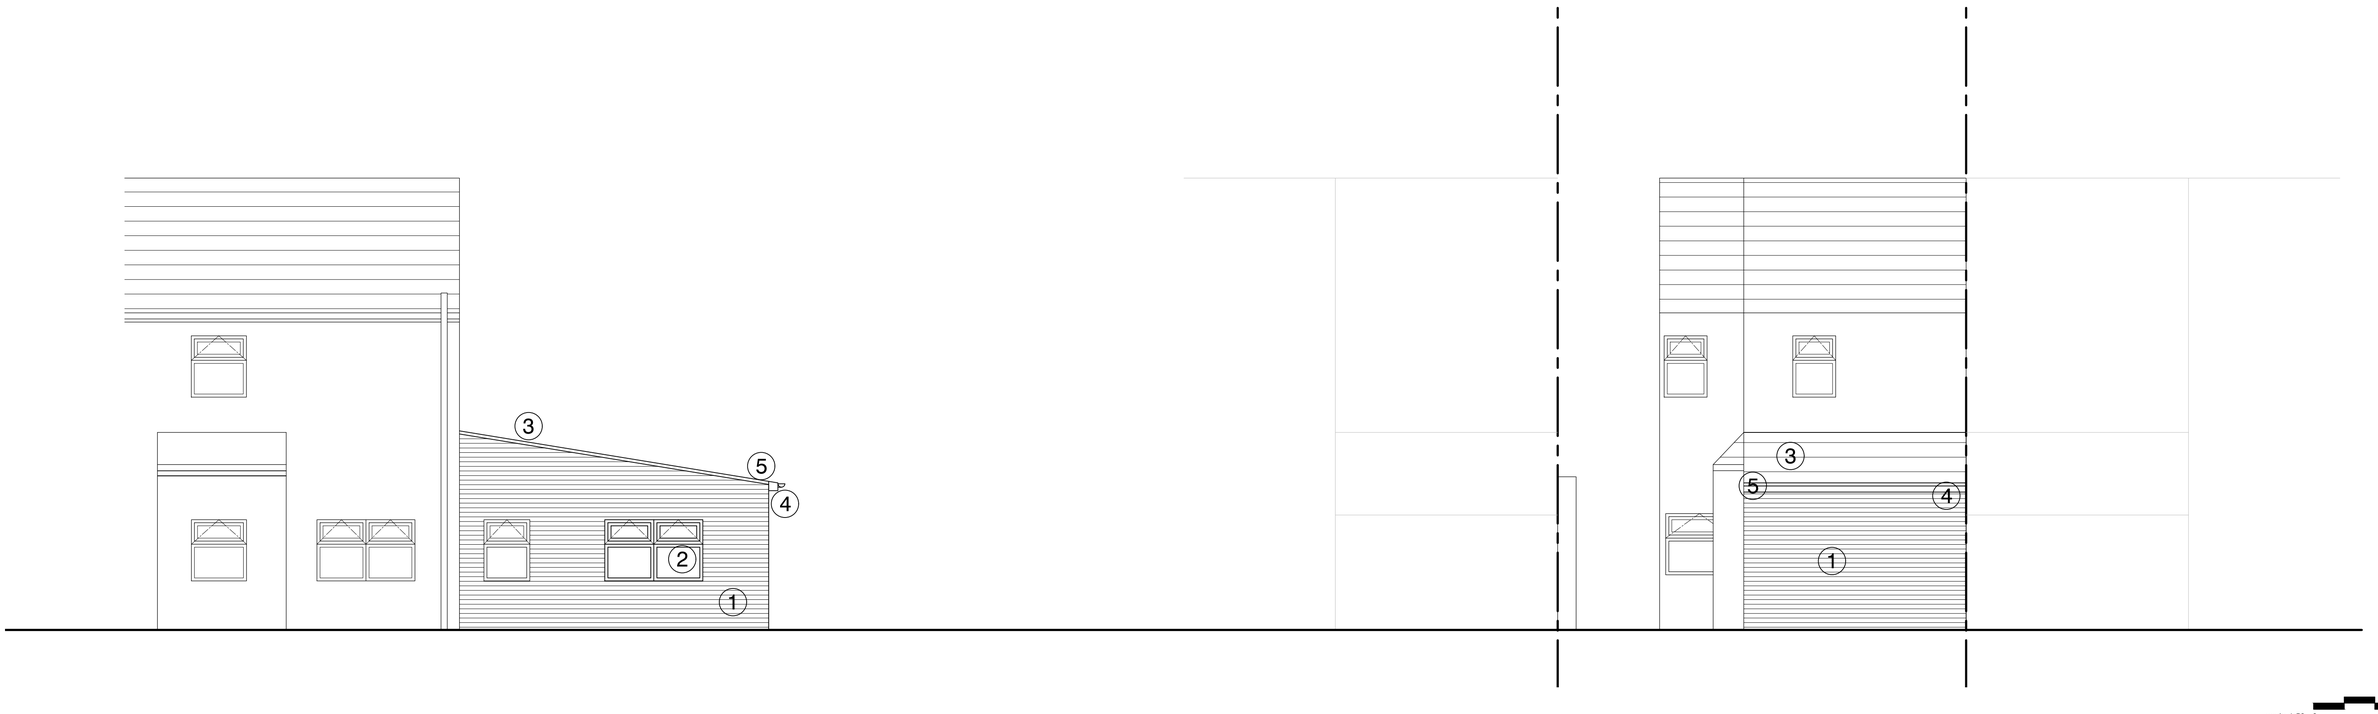

scale 1:50 0 2.5m

INFORMATION/ COSTINGS PURPOSES ONLY.
NOT FOR CONSTRUCTION PURPOSES.
DRAWINGS ARE TO BE REVIEWED BY STATUTORY BUILDING CONTROL AUTHORITY.
drawings are to be read in conjunction with the Structural Engineers and M&E Consultants.

© Copyright Footprint Design Ltd

IMPORTANT NOTES: Do Not Scale from this Drawing. Use Figured Dimensions Only.

DRAWING STATUS: INFORMATION

REVISION	DATE	DESCRIPTION

FOOTPRINT DESIGN
E info@footprintdesign.net
W www.footprintdesign.net

CLIENT: Salah Alqaesi
SCALE: 1:50@A1
DATE: 29.07.24
PROJECT: 1037 STOCKPORT ROAD, LEVENSHULME
DRAWING TITLE: PROPOSED ELEVATIONS
DRAWING NO: A136_L(00)006