


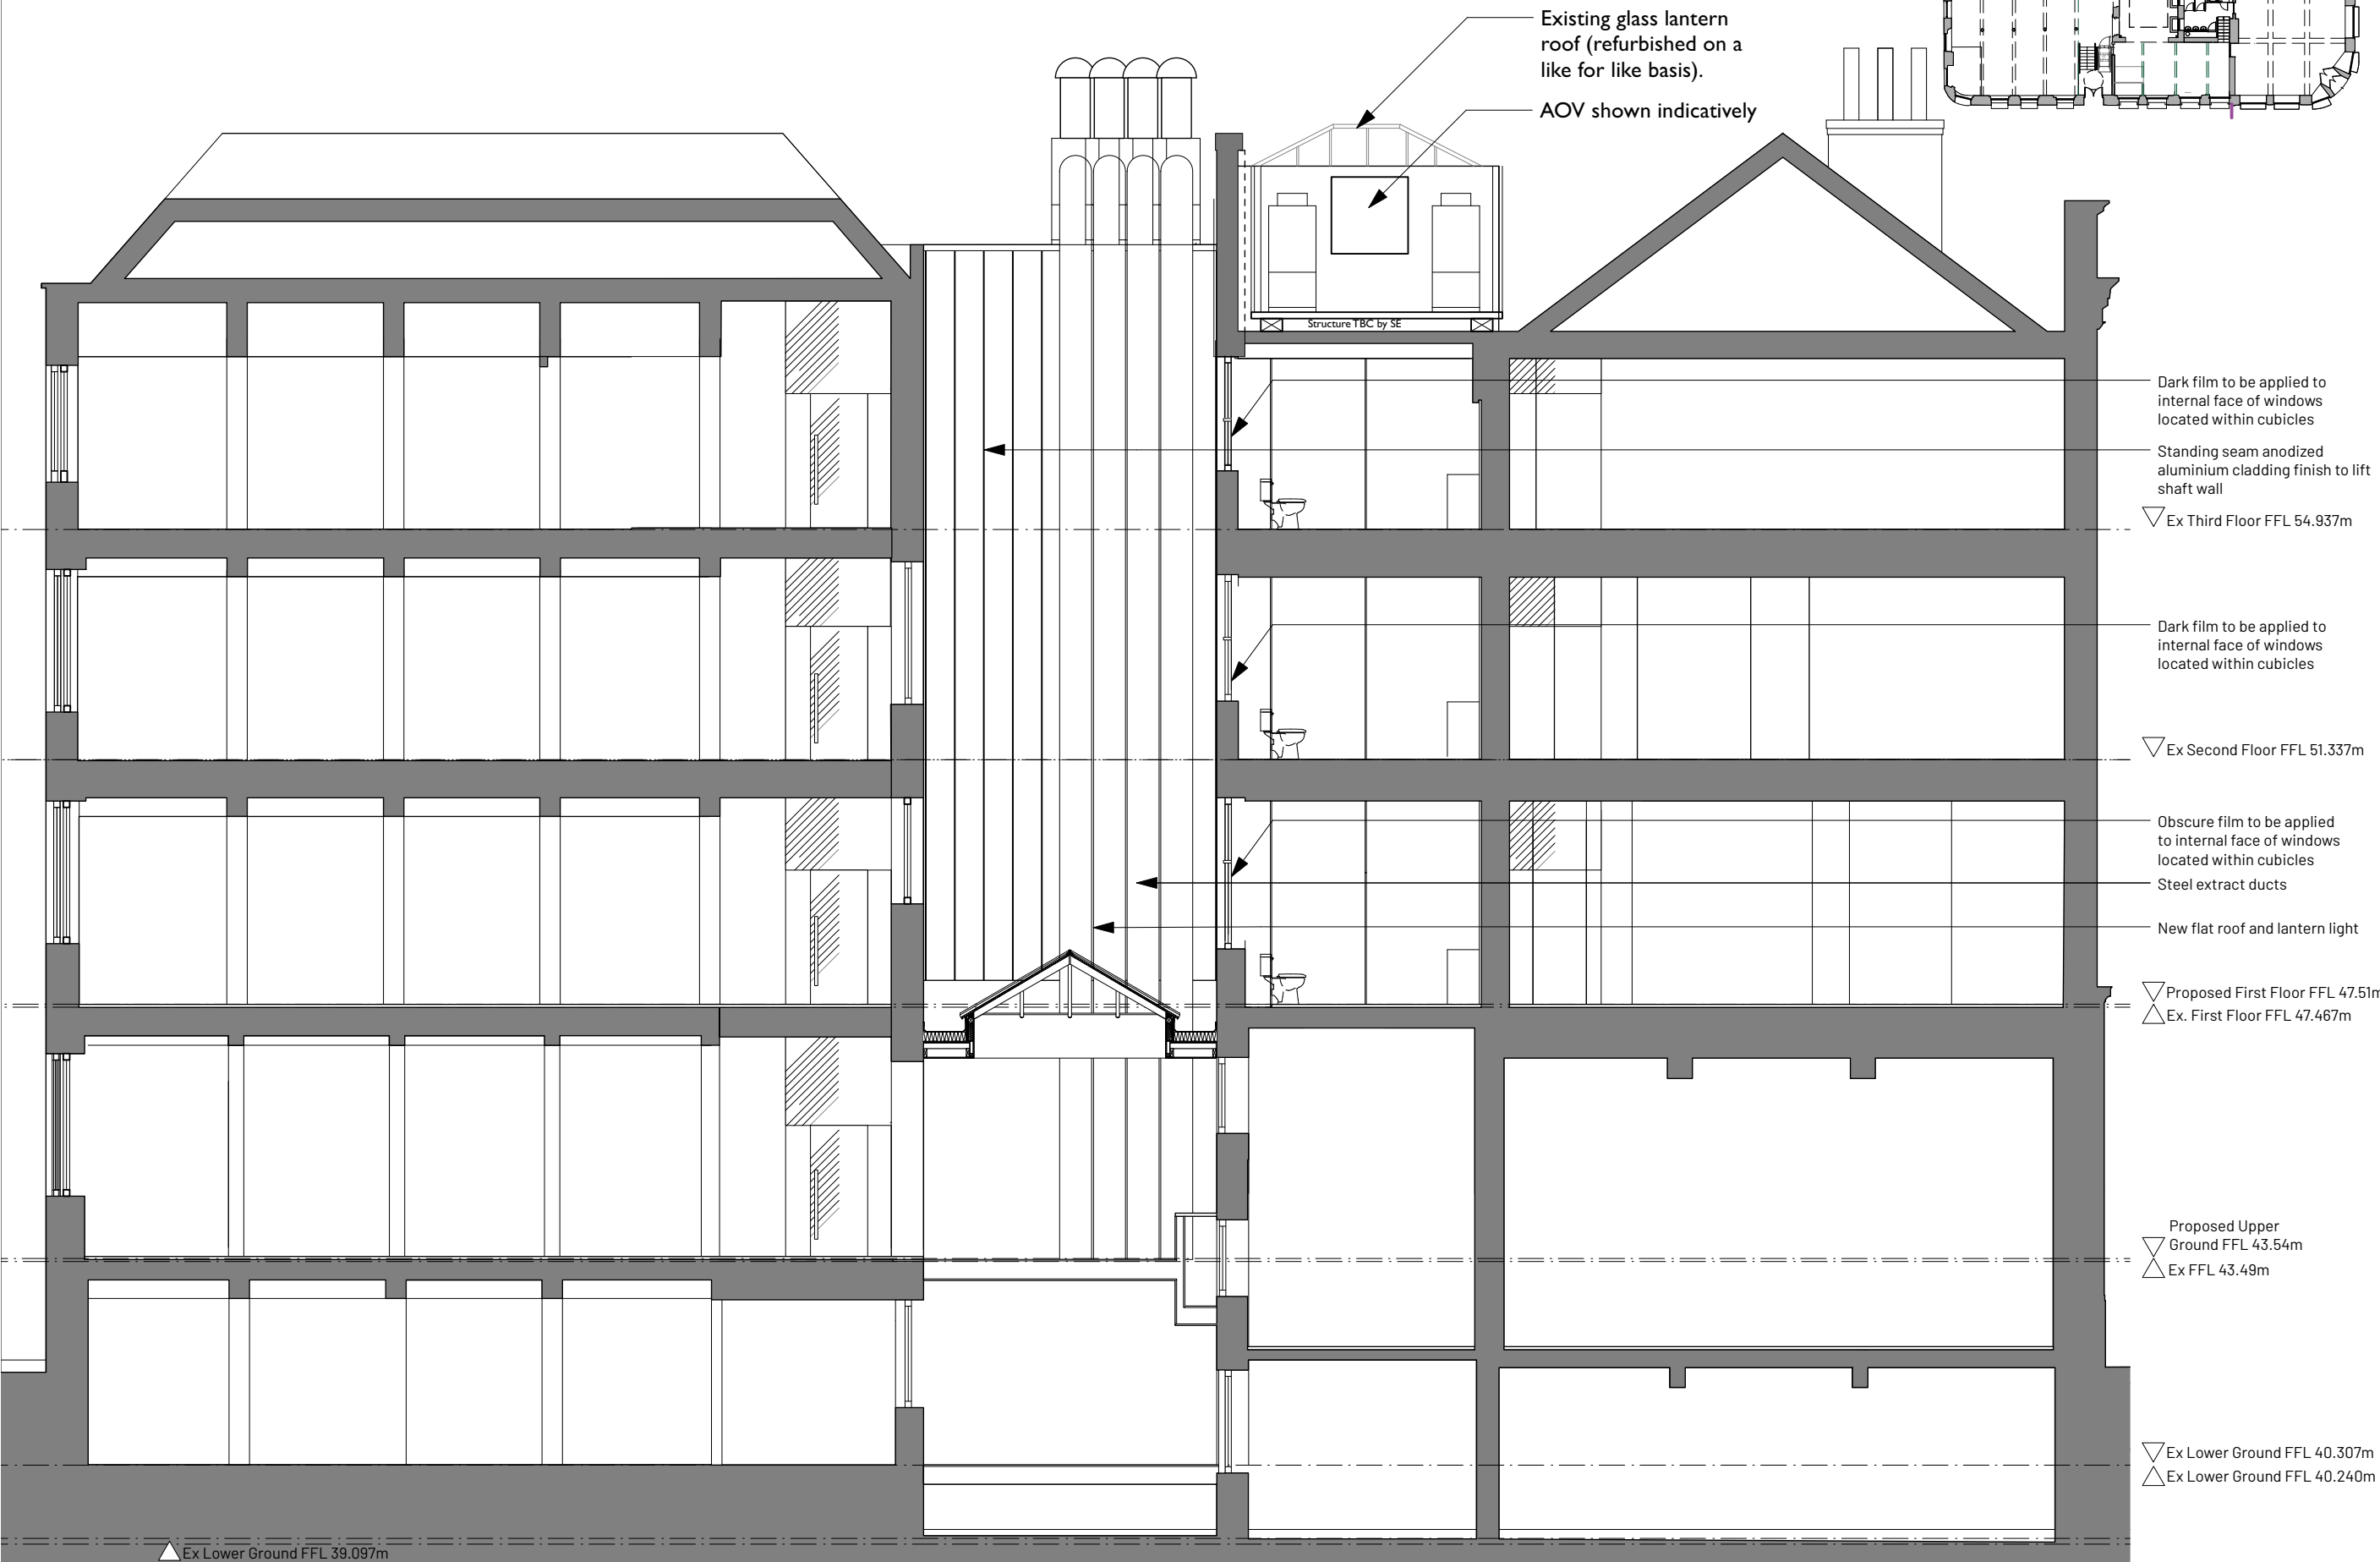

F	NY1	WC window treatment note included	RG	H	W
E	27/06/24	Section updated, AOV and existing lantern roof included	RG	H	W
D	30.01.24	section updated, lift amended	RG		
C	08/01/2024	Duct added.		HW	
B	21/06/2023	Duct enclosure updated	HW	H	W
A	05/05/2023	Elevation updated following addition of additional ducts	RG		
Rev	Note		DRN	CHK	

Mosley Street

Proposed Section EE

scheme	1995
drwg no.	P(340)
revision	F

scale	1:100 @ A3
date first drawn	Feb 23
drawn	RG

SK sketch E existing P proposed T tender C construction F1 final issue

www.ateliermb.co.uk
t 0161 236 0051
e architect@ateliermb.co.uk