


COPYRIGHT OF ATELIER MB LTD
DO NOT SCALE FROM THIS DRAWING
DIMENSIONS TO BE CHECKED ON SITE

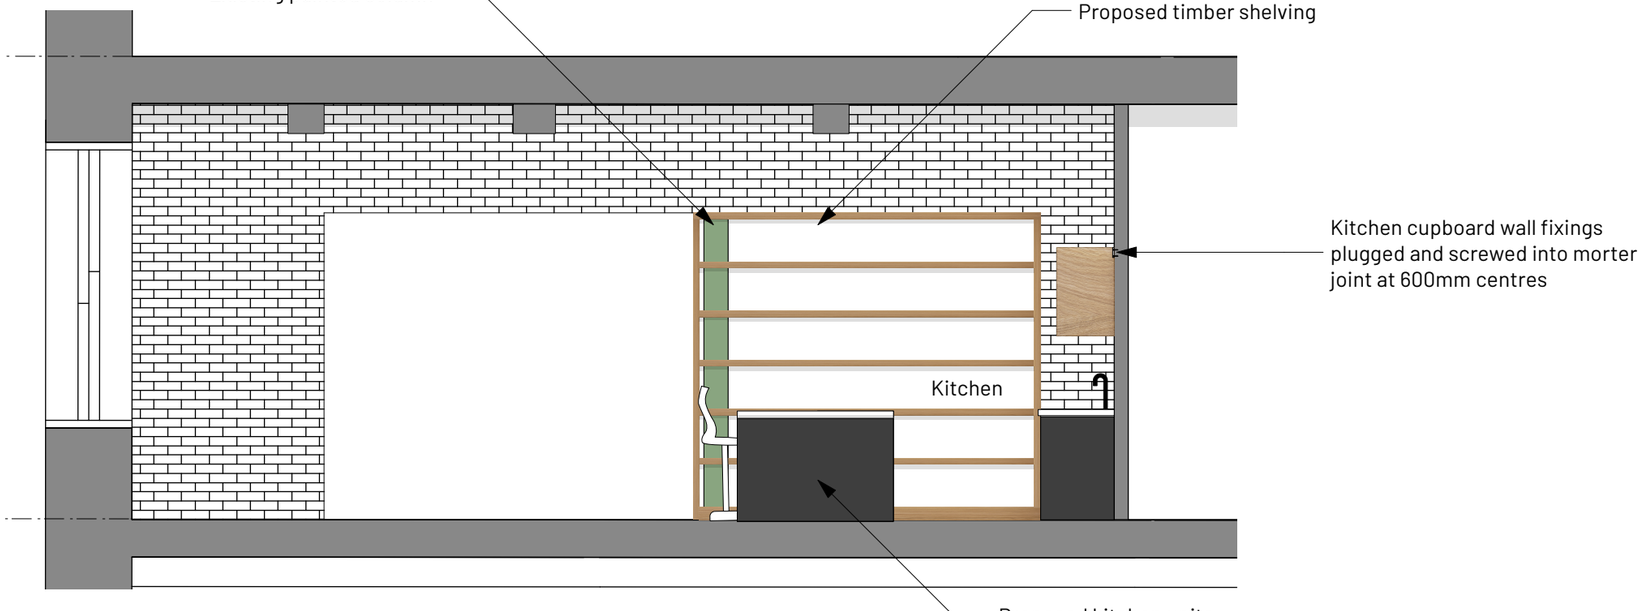

1 Section DD
Scale: 1:50

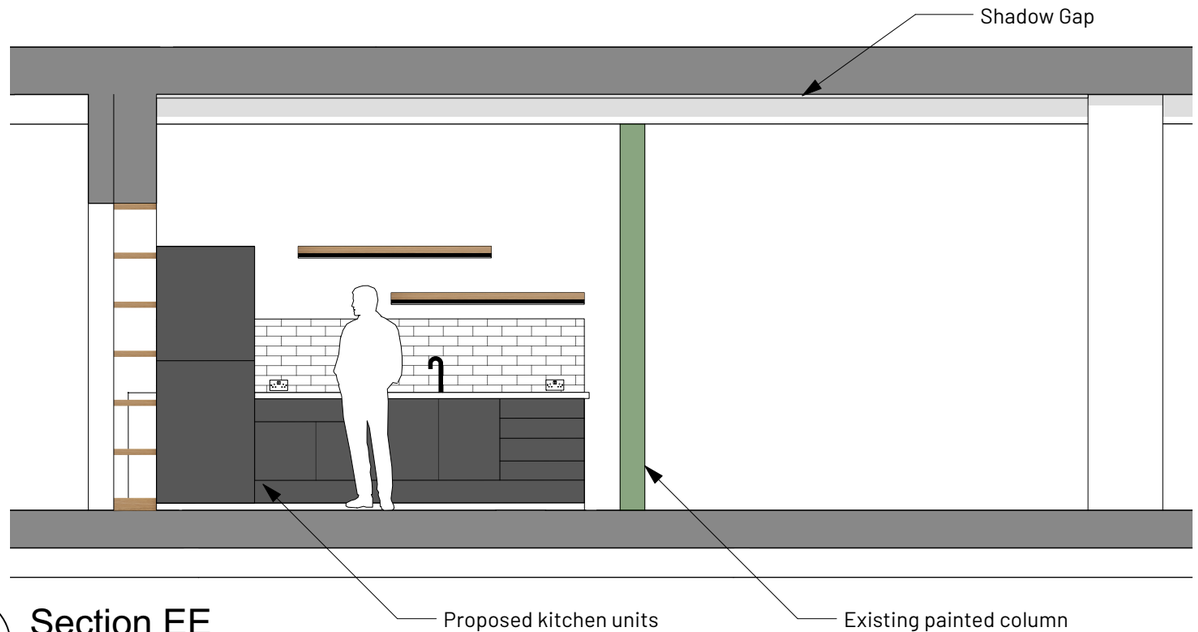

2 Section EE
Scale: 1:50

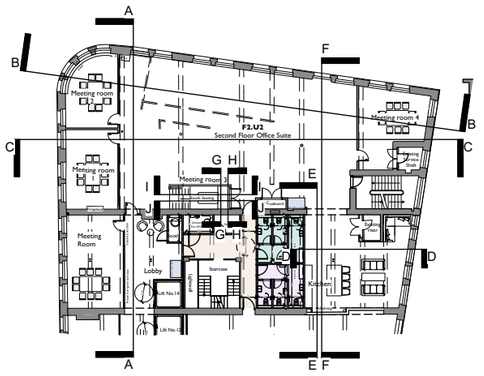

KEY
- Existing
- Proposed
- Existing coving
- Existing to be Removed

REV	NOTE	DRN	CHK
B 28/08/2024	Kitchen cupboard wall tie added	GS	AB
A NYI	Brick hatch included	RG	

8-16 Newton Street

Manchester

Internal Sections - Kitchen Area

SCHEME	2046
DRWG NO.	P(301)
REVISION	B
SCALE	1:100 @ A3
DATE 1st	Feb 24
DRAWN	RG

SK sketch E existing P proposed T tender C construction FI final issue

+44 161 236 0051
ARCHITECT@ATELIERMB.CO.UK
ATELIER.MB