


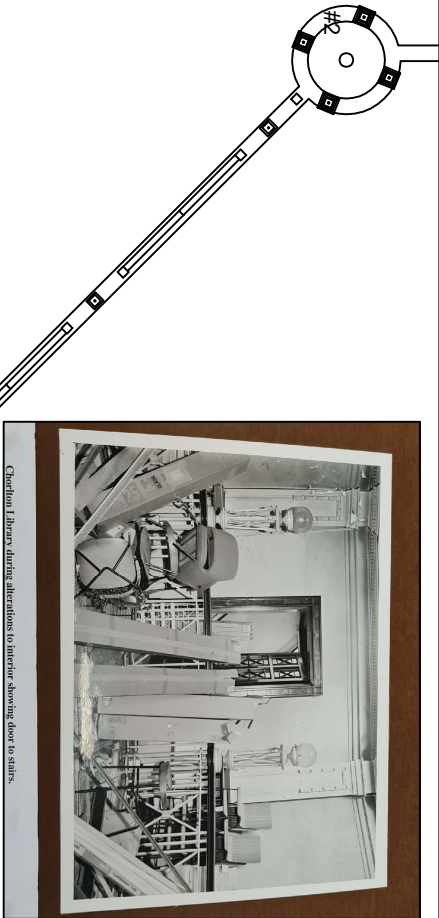


Product Details	
Specifications	
Light Information	
Category:	Post Lights
Dimensions	
Fixture Width:	6" / 8" / 10" / 12"
Bulb Information	
Bulb Type:	LED/Incandescent/Fluorescent
Bulb Base:	E26/E27
Bulb Included Or Not:	Bulb Not Included
Number Of Lights:	1 Light
Wattage Per Bulb:	31-40W

Proposed Lamp Fittings/ Spec


Section Thro' A-A

Specification

Balustrade - S275 Steel - Fabricated throughout
Lamp Standards - New Patterns - Cast in Grey Iron
Balustrade to be finish painted 1 BS or RAL colour of your choice using our own paint system - TBC

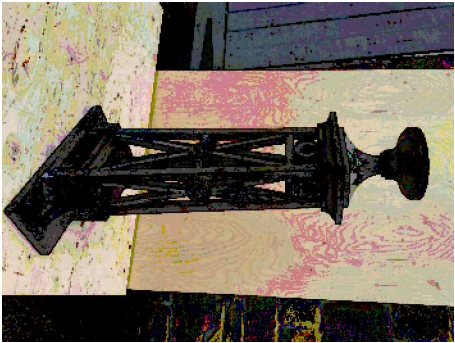

Similar Lamp Standard Remade

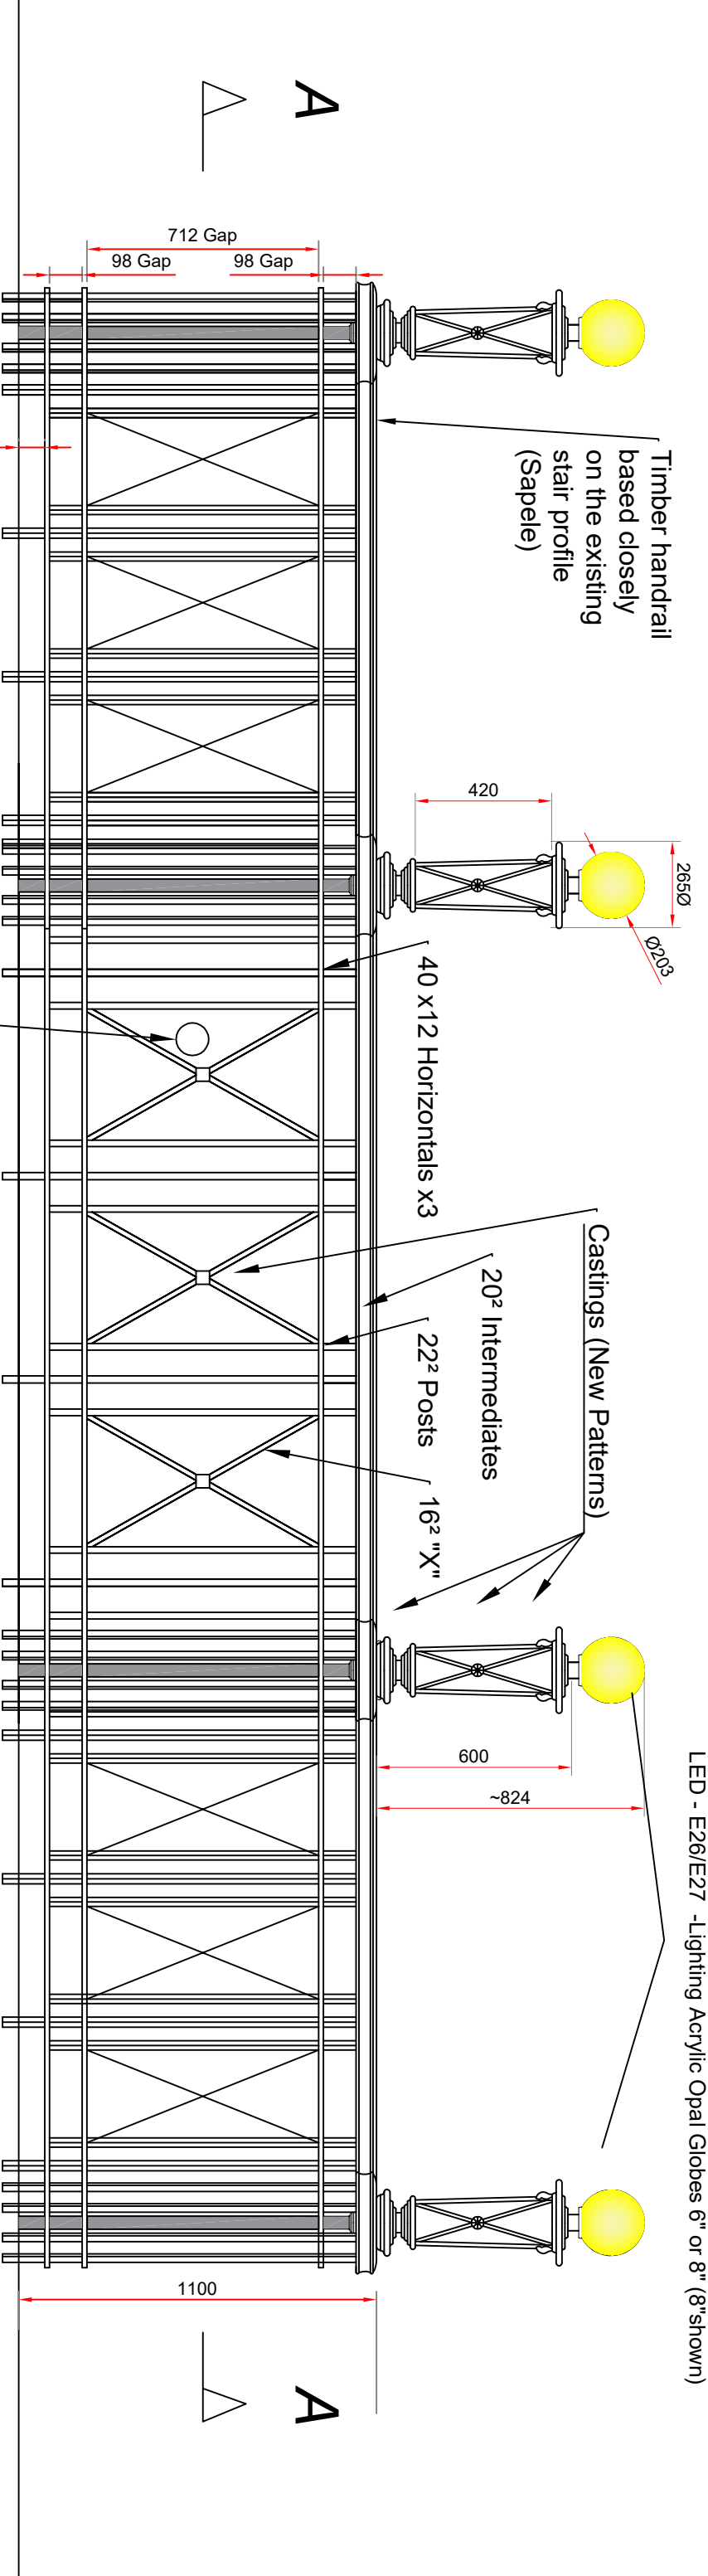

All Elevations (x8)

Issued for Aesthetic and Structural Approval
Note: The design is based on historic photos and site survey. The balustrade does not meet current building regulations.

Rev	Description	Date	By	Checked By
[A]	Glass panels removed from the design at the request of Carl Smith MCC	23-5-24	SJG	-
[B]	>	>	>	>
[C]	>	>	>	>
[D]	>	>	>	>
[E]	>	>	>	>
[F]	>	>	>	>
[G]	>	>	>	>
[H]	>	>	>	>
Fabrication Tolerances				
Usual Casting Tolerance Apply				
3rd Angle Projection				
IF IN DOUBT ASK				
CALIBRE Metalwork				
www.calbremetalwork.co.uk				
Project: Chertton Library Balustrade Recreation				
Sheet Title: General Arrangement Proposal (Subject to change)				
Scale: 1:20 @ A3	Scale: 21:5:24	Scale: 21:5:24	Scale: 21:5:24	Scale: 21:5:24
Drawn: SJG	Drawn: SJG	Drawn: SJG	Drawn: SJG	Drawn: SJG
FOR APPROVAL				