



Cross Street Elevation

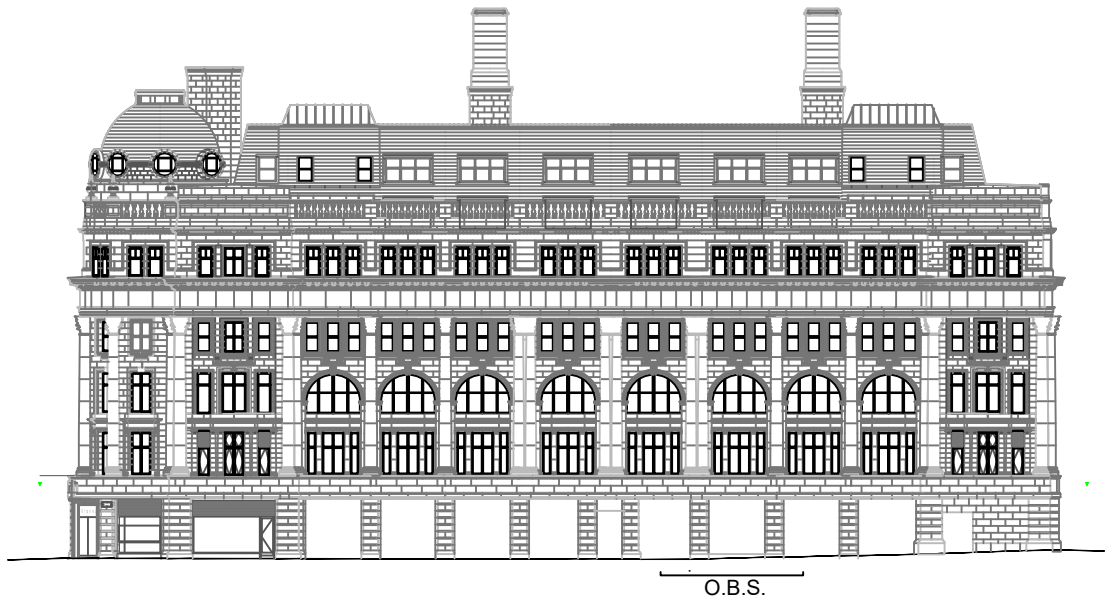

Old Bank Street Elevation

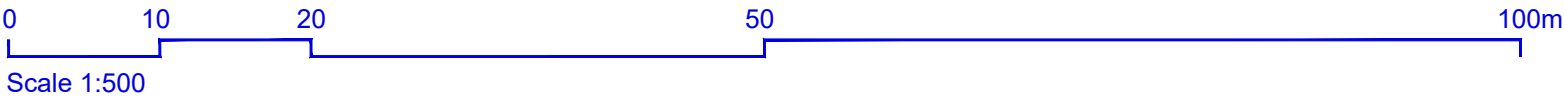

This drawing is Copyright © of Avison Young Limited.

DO NOT SCALE THIS DRAWING.
All dimensions to be checked on site.
Drawing to be read in conjunction with any specifications, schedules and Consultants drawings and details.
This drawing has been produced for the client for the project on the site shown. It was prepared for a purpose agreed with the client and will have a commensurate degree of accuracy.
It is not a record "As Built". This drawing is not intended for use by any other person or for any other purpose than that specified here. Avison Young accept no liability if this drawing is used by any other person for any other purpose.

Notes

Rev	Description	By	Chk	Date
-----	-------------	----	-----	------

A3

Final



08449 02 03 04
Norfolk House,
Norfolk Street,
Manchester, M2 1DW
www.avisonyoung.co.uk

Project Name Manchester Royal Exchange Pavement Light Project			
Client Hines BVK			
Drawing Title Elevation Section Plan			
Drawn By JH	Chk'd by FL	Scale @ A3 1:500	Date 09/07/2024
Project No. 04B700635			
Drawing No. 1		Revision A	

DO NOT SCALE THIS DRAWING.
All dimensions to be checked on site.
Drawing to be read in conjunction with any specifications, schedules and Consultants drawings and details.
This drawing has been produced for the client for the project on the site shown. It was prepared for a purpose agreed with the client and will have a commensurate degree of accuracy.
It is not a record "As Built". This drawing is not intended for use by any other person or for any other purpose than that specified here. Avison Young accept no liability if this drawing is used by any other person for any other purpose.

Notes

Rev	Description	By	Chk	Date
-----	-------------	----	-----	------

A3

Final



08449 02 03 04
Norfolk House,
Norfolk Street,
Manchester, M2 1DW
www.avisonyoung.co.uk

Project Name
**Manchester Royal Exchange
Pavement Light Project**


Client
Hines BVK

Drawing Title
**Cross Street A
Proposed**

Drawn By	Chk'd by	Scale @ A3	Date
JH	FL	1:50	09/07/2024

Project No.
04B700635

Drawing No.	Revision
1	A

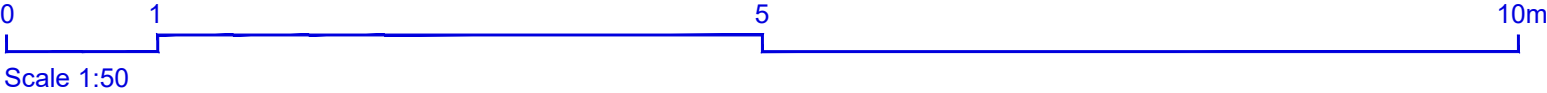

DO NOT SCALE THIS DRAWING.
All dimensions to be checked on site.
Drawing to be read in conjunction with any specifications, schedules and Consultants drawings and details.
This drawing has been produced for the client for the project on the site shown. It was prepared for a purpose agreed with the client and will have a commensurate degree of accuracy.
It is not a record "As Built". This drawing is not intended for use by any other person or for any other purpose than that specified here. Avison Young accept no liability if this drawing is used by any other person for any other purpose.

Notes

Rev	Description	By	Chk	Date
-----	-------------	----	-----	------

A3

Final



08449 02 03 04
Norfolk House,
Norfolk Street,
Manchester, M2 1DW
www.avisonyoung.co.uk

Project Name
Manchester Royal Exchange
Pavement Light Project


Client
Hines BVK

Drawing Title
Cross Street A
Existing

Drawn By	Chk'd by	Scale @ A3	Date
JH	FL	1:50	09/07/2024

Project No.
04B700635

Drawing No.	Revision
1	A

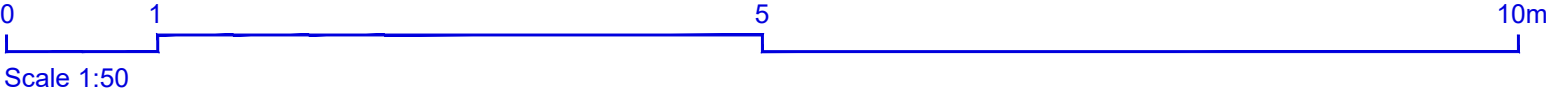

DO NOT SCALE THIS DRAWING.
All dimensions to be checked on site.
Drawing to be read in conjunction with any specifications, schedules and Consultants drawings and details.
This drawing has been produced for the client for the project on the site shown. It was prepared for a purpose agreed with the client and will have a commensurate degree of accuracy.
It is not a record "As Built". This drawing is not intended for use by any other person or for any other purpose than that specified here. Avison Young accept no liability if this drawing is used by any other person for any other purpose.

Notes

Rev	Description	By	Chk	Date
-----	-------------	----	-----	------

A3

Final



08449 02 03 04
Norfolk House,
Norfolk Street,
Manchester, M2 1DW
www.avisonyoung.co.uk

Project Name
Manchester Royal Exchange
Pavement Light Project



Client
Hines BVK

Drawing Title
Cross Street B
Proposed

Drawn By	Chk'd by	Scale @ A3	Date
JH	FL	1:50	09/07/2024

Project No.
04B700635

Drawing No.	Revision
1	A

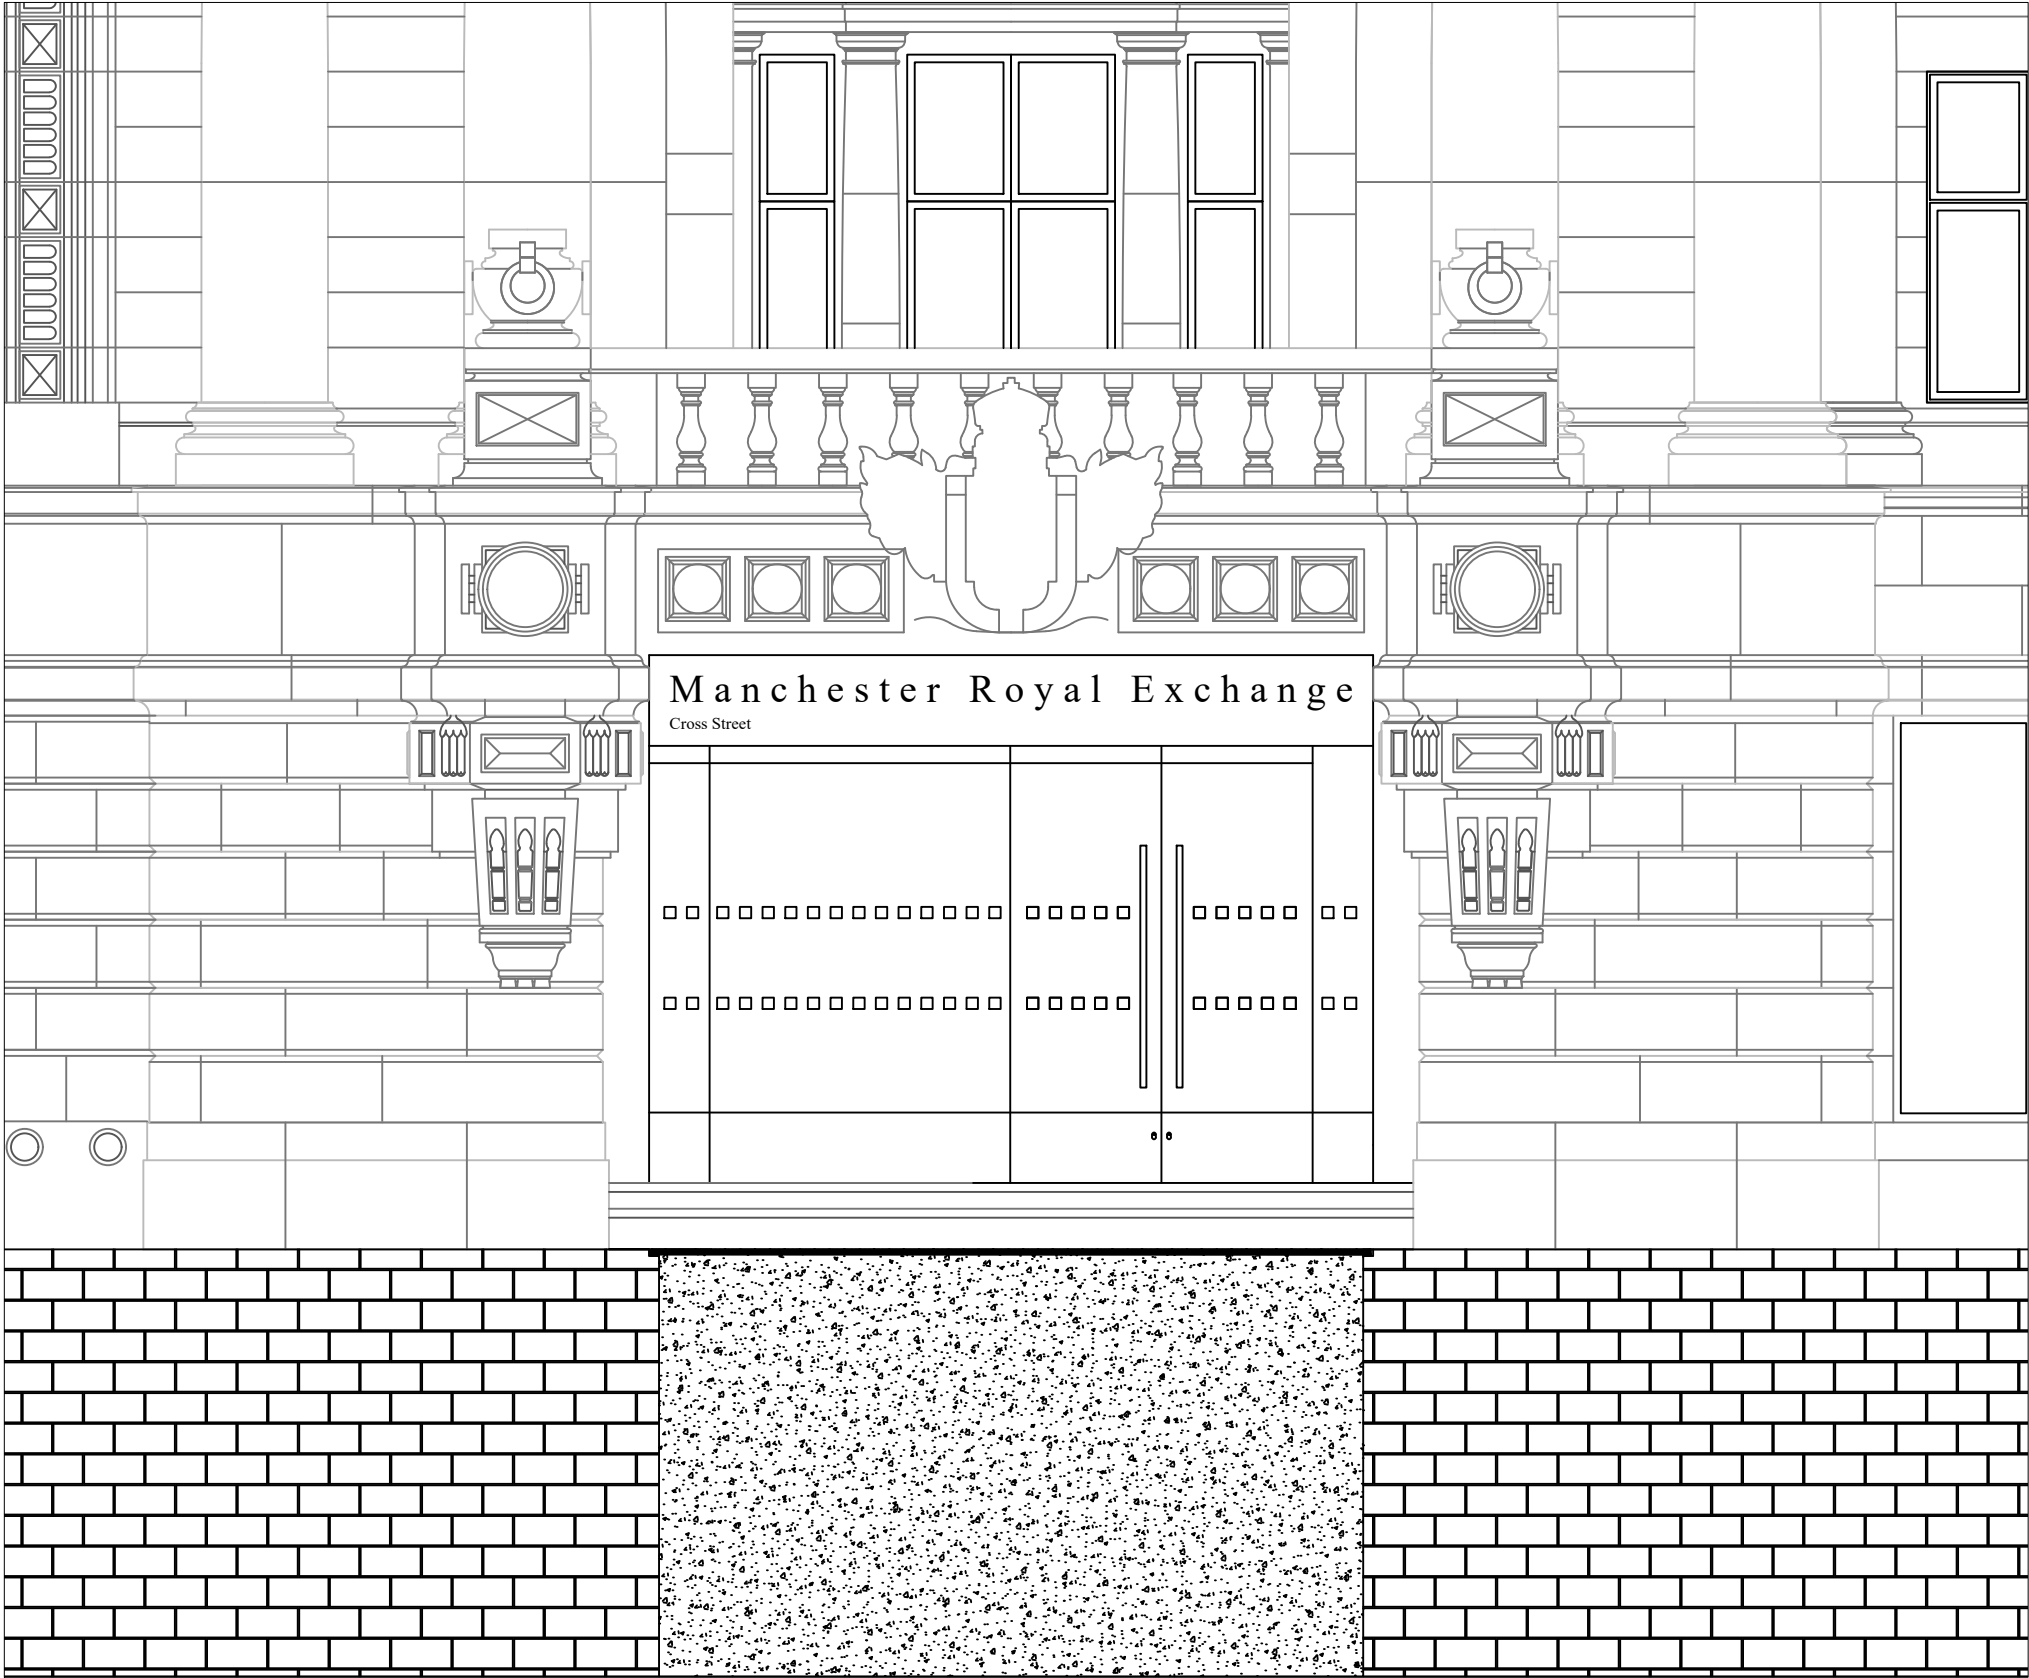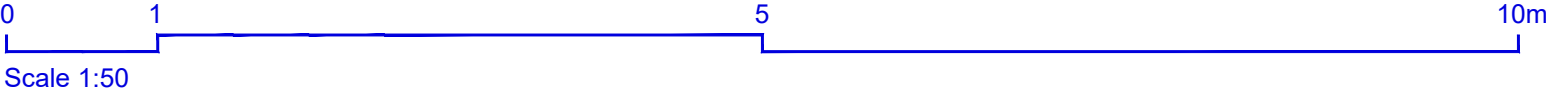

DO NOT SCALE THIS DRAWING.
All dimensions to be checked on site.
Drawing to be read in conjunction with any specifications, schedules and Consultants drawings and details.
This drawing has been produced for the client for the project on the site shown. It was prepared for a purpose agreed with the client and will have a commensurate degree of accuracy.
It is not a record "As Built". This drawing is not intended for use by any other person or for any other purpose than that specified here. Avison Young accept no liability if this drawing is used by any other person for any other purpose.

Notes

Rev	Description	By	Chk	Date
-----	-------------	----	-----	------

A3

Final



08449 02 03 04
Norfolk House,
Norfolk Street,
Manchester, M2 1DW
www.avisonyoung.co.uk

Project Name
Manchester Royal Exchange
Pavement Light Project



Client
Hines BVK


Drawing Title
Cross Street B
Exist

Drawn By	Chk'd by	Scale @ A3	Date
JH	FL	1:50	09/07/2024

Project No.
04B700635

Drawing No.	Revision
1	A

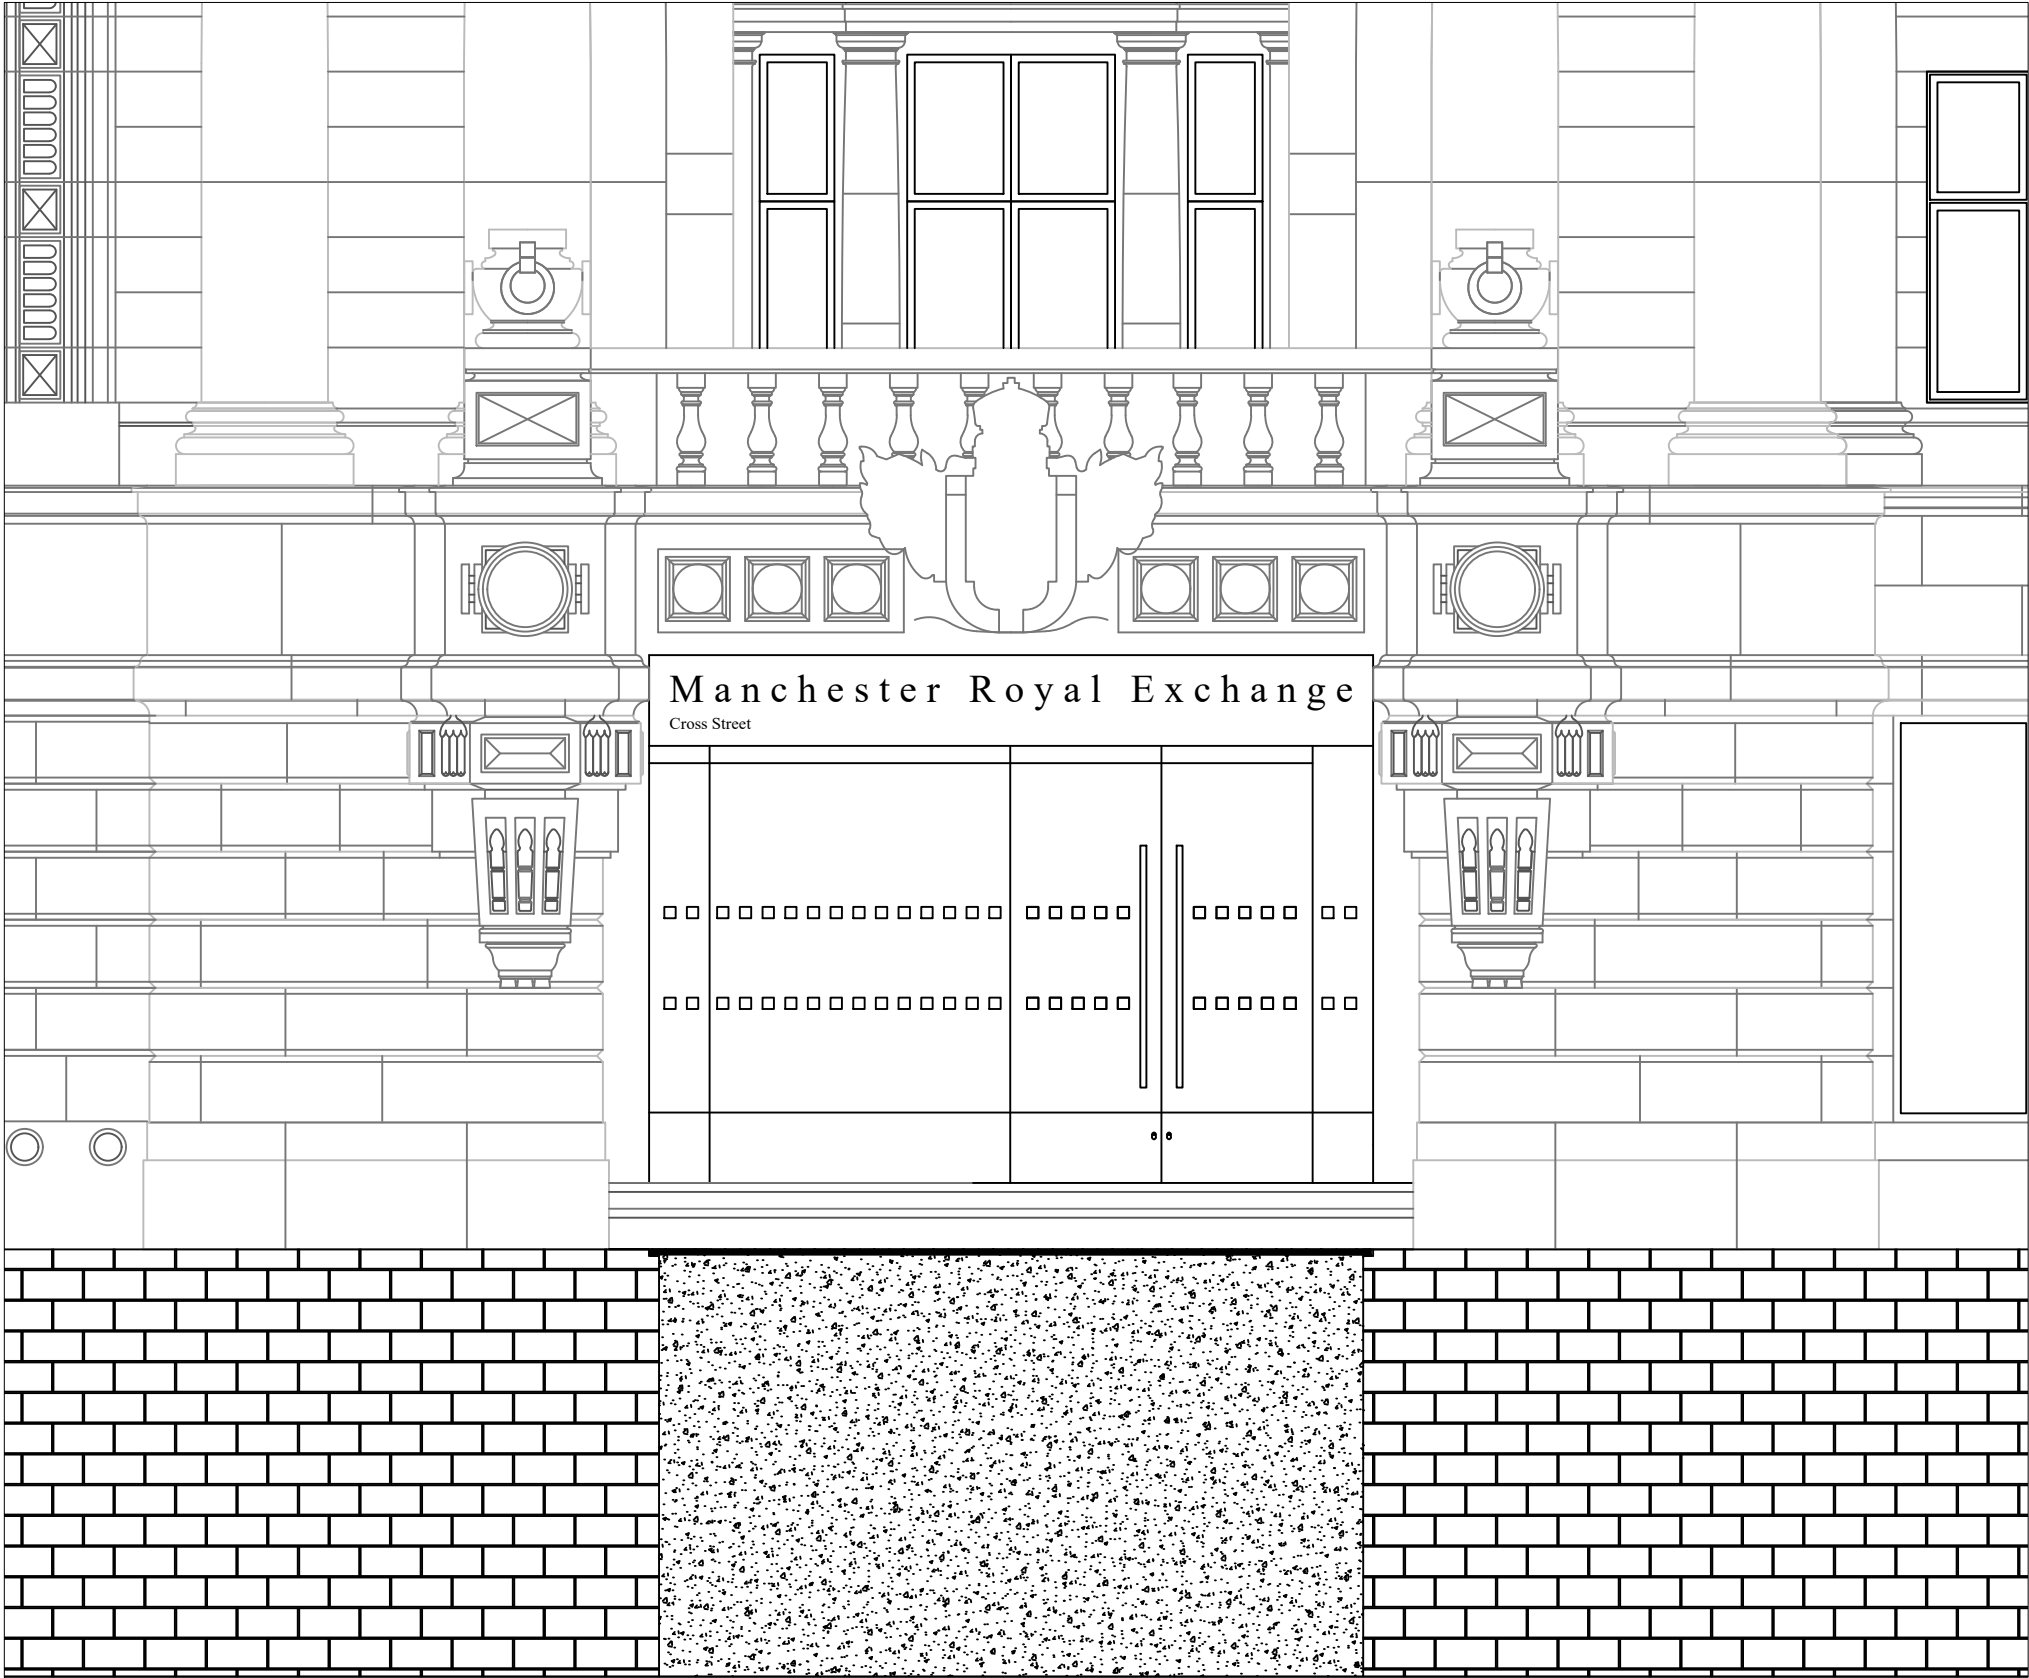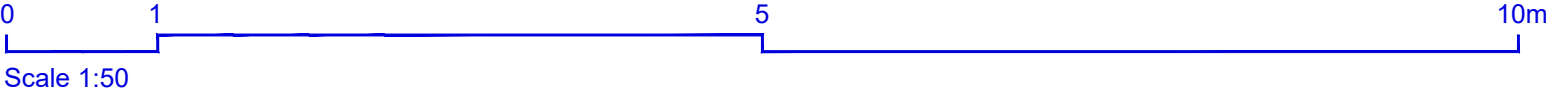

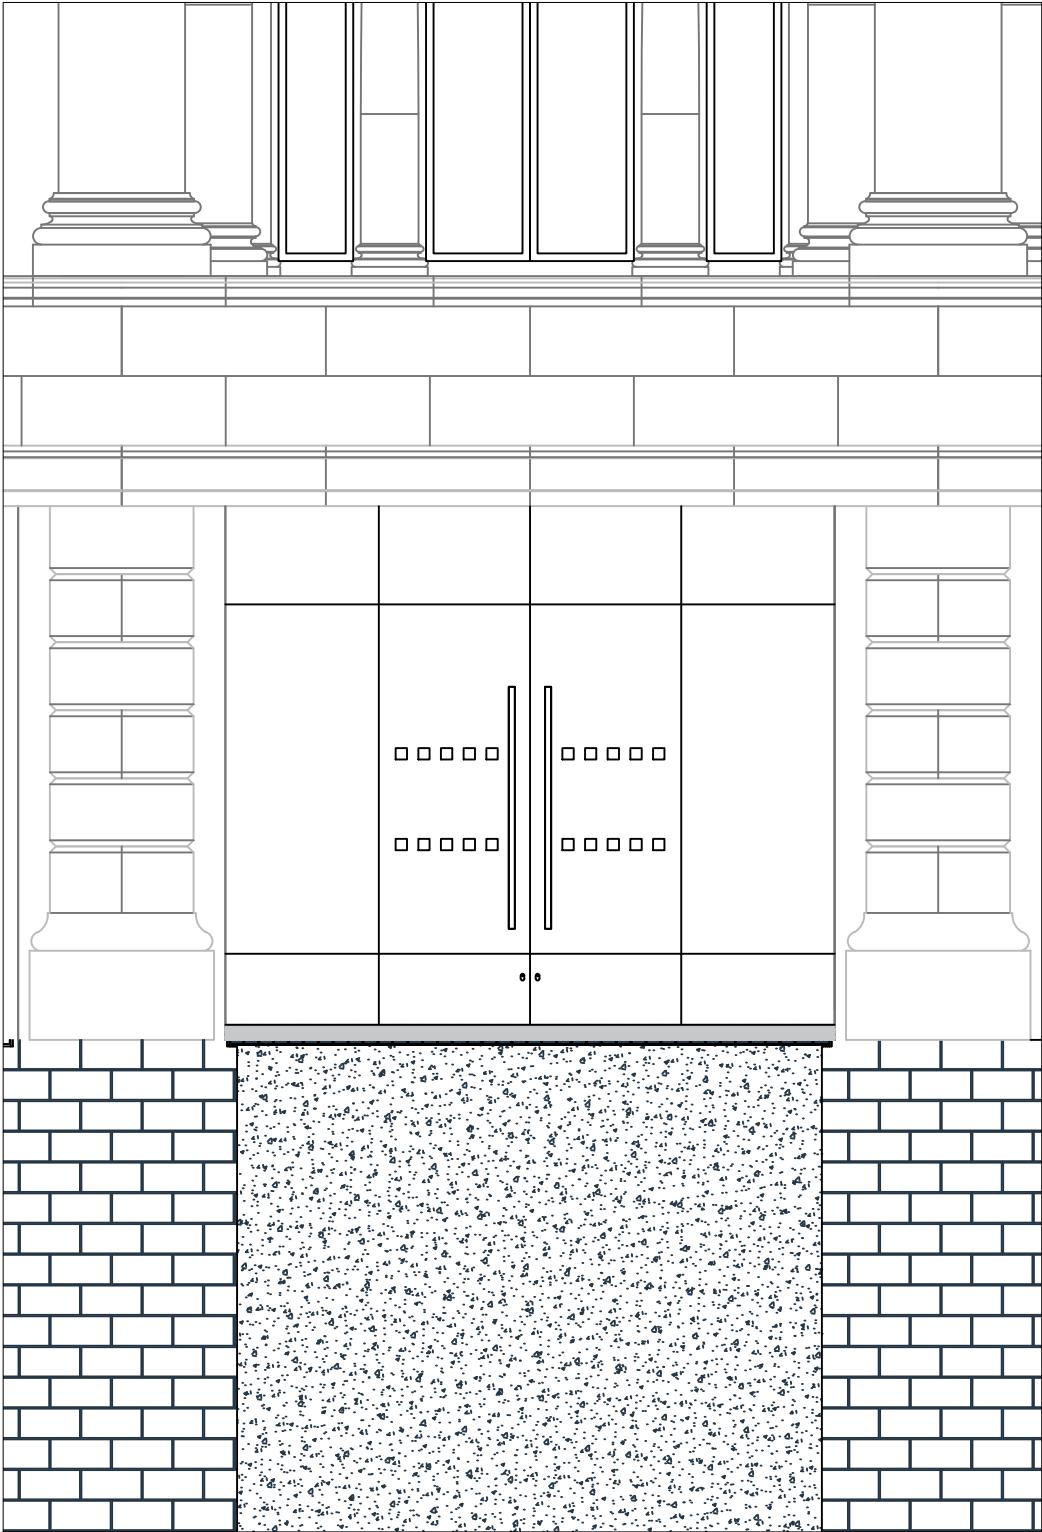

This drawing is Copyright © of Avison Young Limited.

DO NOT SCALE THIS DRAWING.
All dimensions to be checked on site.
Drawing to be read in conjunction with any specifications, schedules and Consultants drawings and details.
This drawing has been produced for the client for the project on the site shown. It was prepared for a purpose agreed with the client and will have a commensurate degree of accuracy.
It is not a record "As Built". This drawing is not intended for use by any other person or for any other purpose than that specified here. Avison Young accept no liability if this drawing is used by any other person for any other purpose.

Notes

Rev	Description	By	Chk	Date
-----	-------------	----	-----	------

A3

Final

**AVISON
YOUNG**

08449 02 03 04
Norfolk House,
Norfolk Street,
Manchester, M2 1DW
www.avisonyoung.co.uk

Project Name
**Manchester Royal Exchange
Pavement Light Project**


Client
Hines BVK


Drawing Title
**Cross Street C
Proposed**

Drawn By	Chk'd by	Scale @ A3	Date
JH	FL	1:50	09/07/2024

Project No.
04B700635

Drawing No.	Revision
1	A

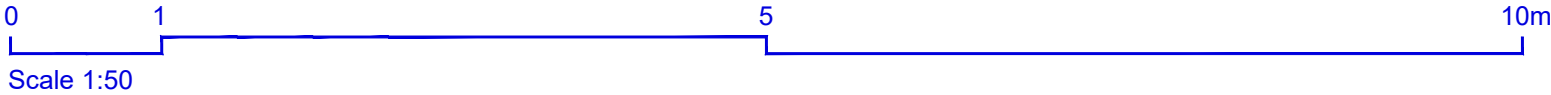

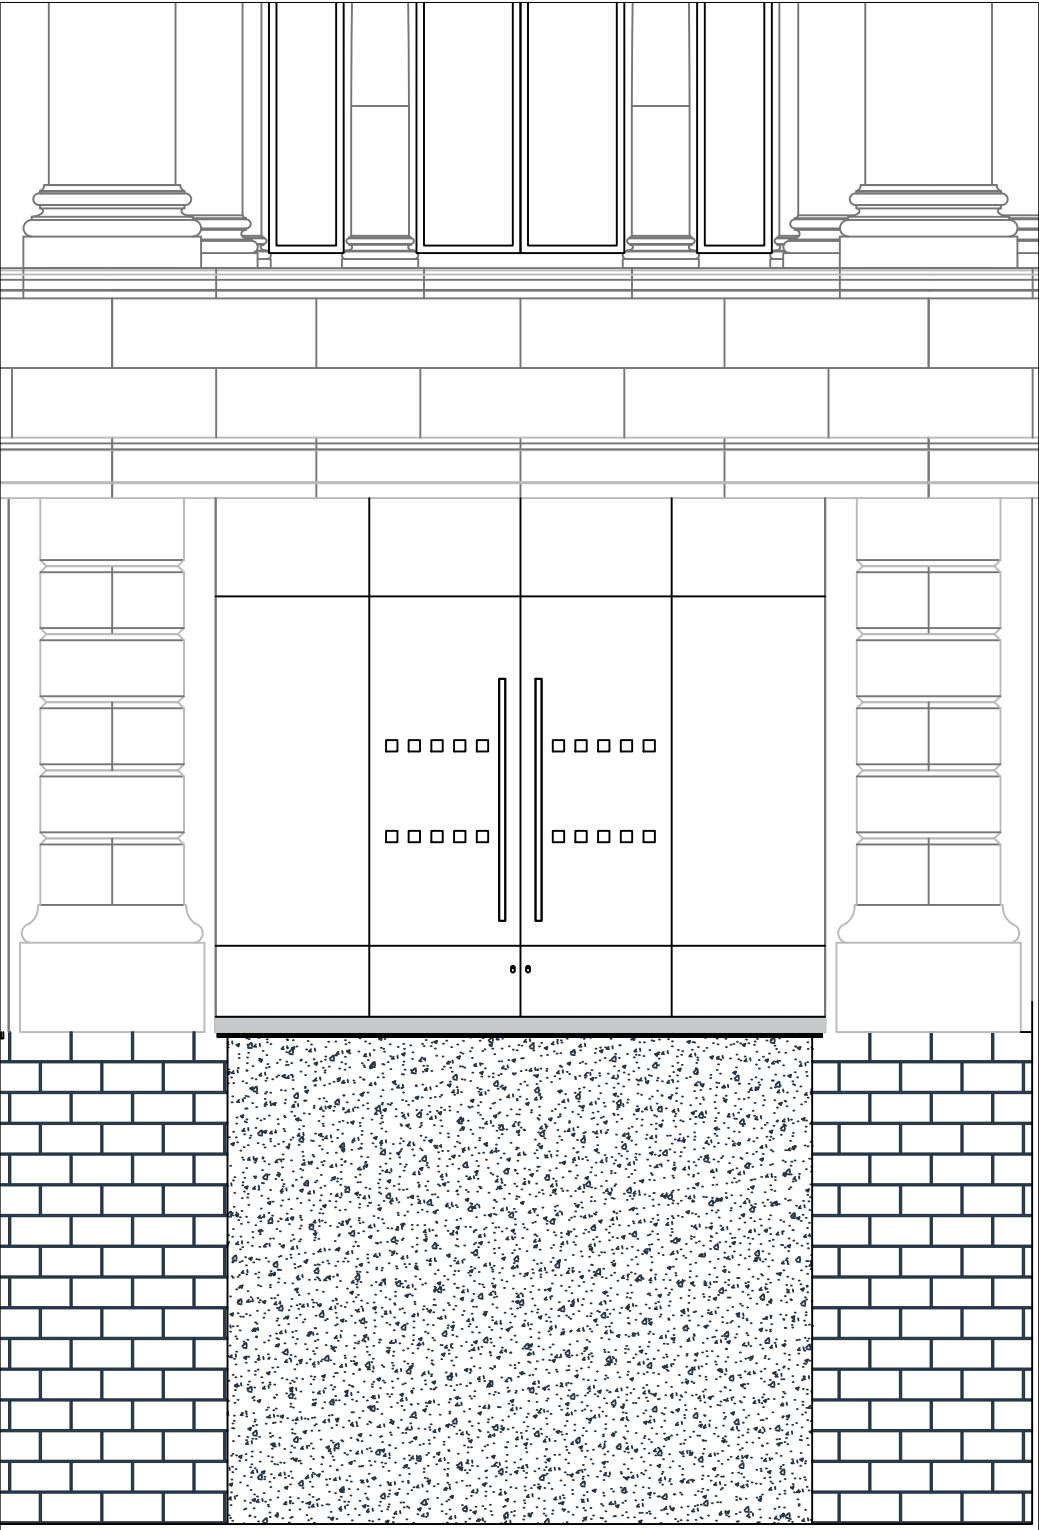

This drawing is Copyright © of Avison Young Limited.

DO NOT SCALE THIS DRAWING.
All dimensions to be checked on site.
Drawing to be read in conjunction with any specifications, schedules and Consultants drawings and details.
This drawing has been produced for the client for the project on the site shown. It was prepared for a purpose agreed with the client and will have a commensurate degree of accuracy.
It is not a record "As Built". This drawing is not intended for use by any other person or for any other purpose than that specified here. Avison Young accept no liability if this drawing is used by any other person for any other purpose.

Notes

Rev	Description	By	Chk	Date
-----	-------------	----	-----	------

A3

Final

**AVISON
YOUNG**

08449 02 03 04
Norfolk House,
Norfolk Street,
Manchester, M2 1DW
www.avisonyoung.co.uk

Project Name
Manchester Royal Exchange
Pavement Light Project


Client
Hines BVK



Drawing Title
Cross Street C
Existing

Drawn By	Chk'd by	Scale @ A3	Date
JH	FL	1:50	09/07/2024

Project No.
04B700635

Drawing No.	Revision
1	A

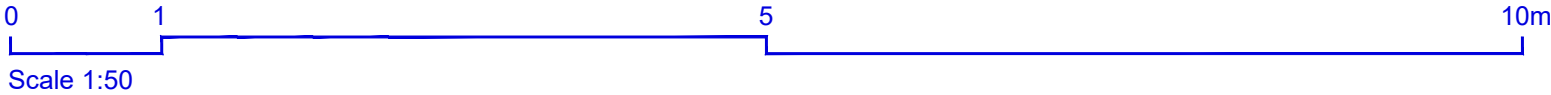

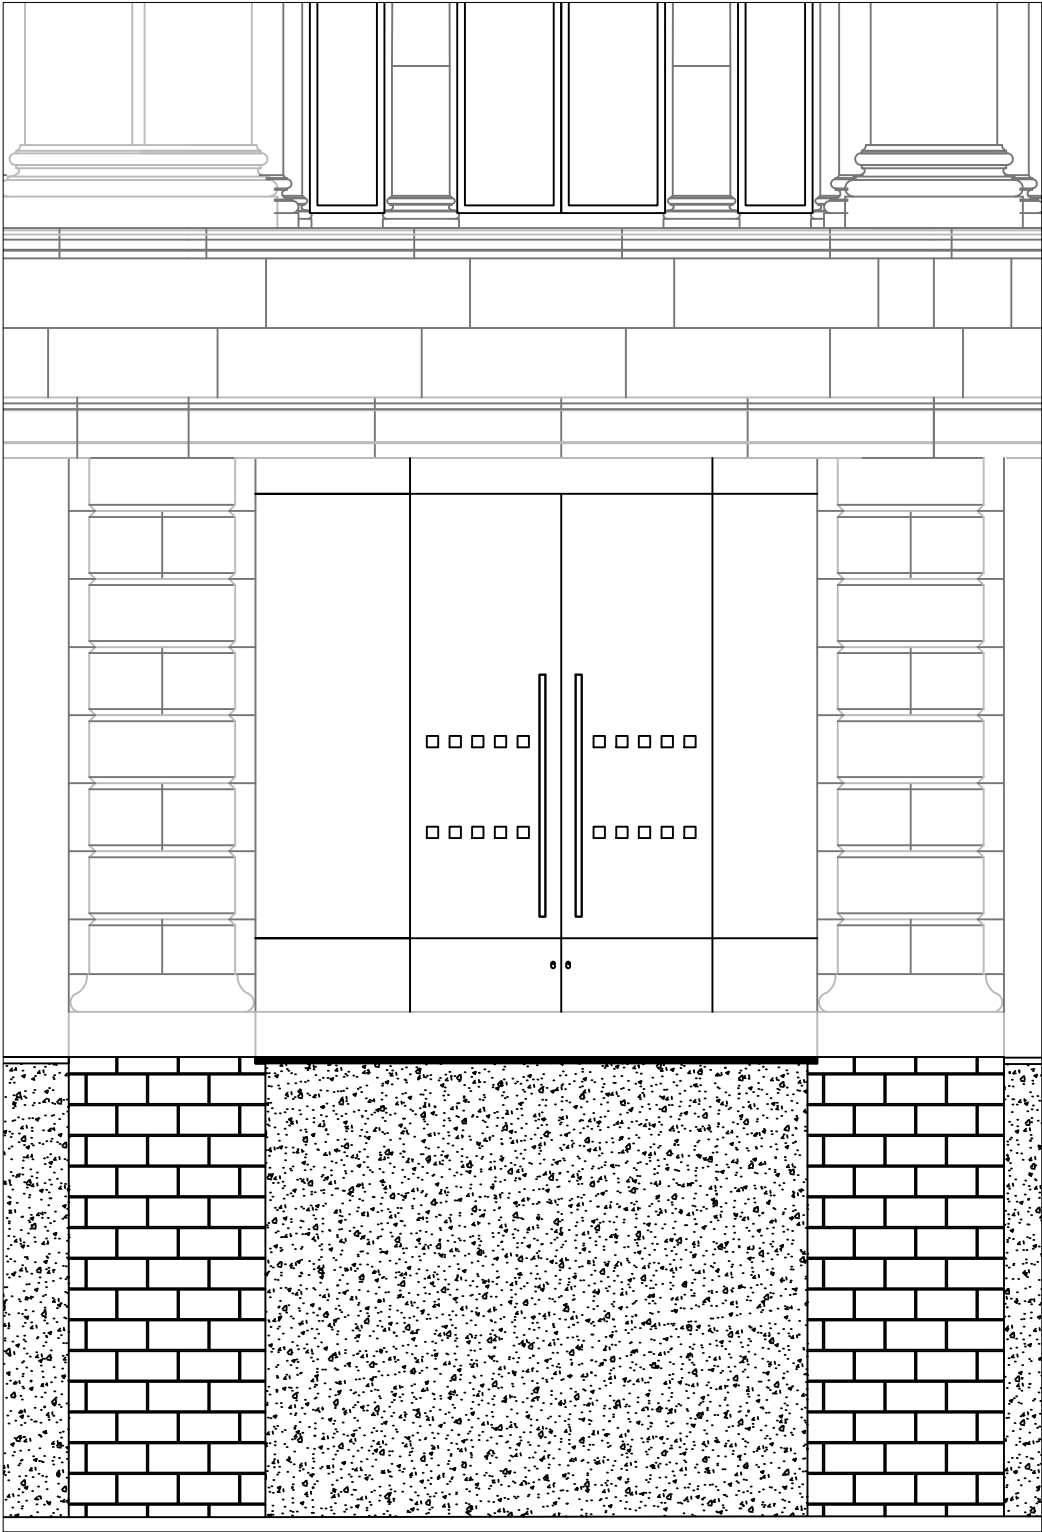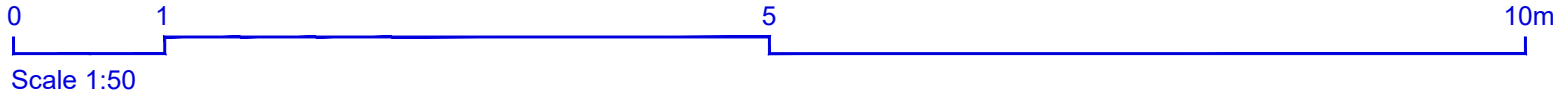

This drawing is Copyright © of Avison Young Limited.

DO NOT SCALE THIS DRAWING.
All dimensions to be checked on site.
Drawing to be read in conjunction with any specifications, schedules and Consultants drawings and details.
This drawing has been produced for the client for the project on the site shown. It was prepared for a purpose agreed with the client and will have a commensurate degree of accuracy.
It is not a record "As Built". This drawing is not intended for use by any other person or for any other purpose than that specified here. Avison Young accept no liability if this drawing is used by any other person for any other purpose.

Notes

Rev	Description	By	Chk	Date
-----	-------------	----	-----	------



A3

Final



08449 02 03 04
Norfolk House,
Norfolk Street,
Manchester, M2 1DW
www.avisonyoung.co.uk

Project Name			
Manchester Royal Exchange Pavement Light Project			
Client			
Hines BVK			
Drawing Title			
Old Bank Street Proposed			
Drawn By	Chk'd by	Scale @ A3	Date
JH	FL	1:50	09/07/2024
Project No.			
04B700635			
Drawing No.		Revision	
1		A	

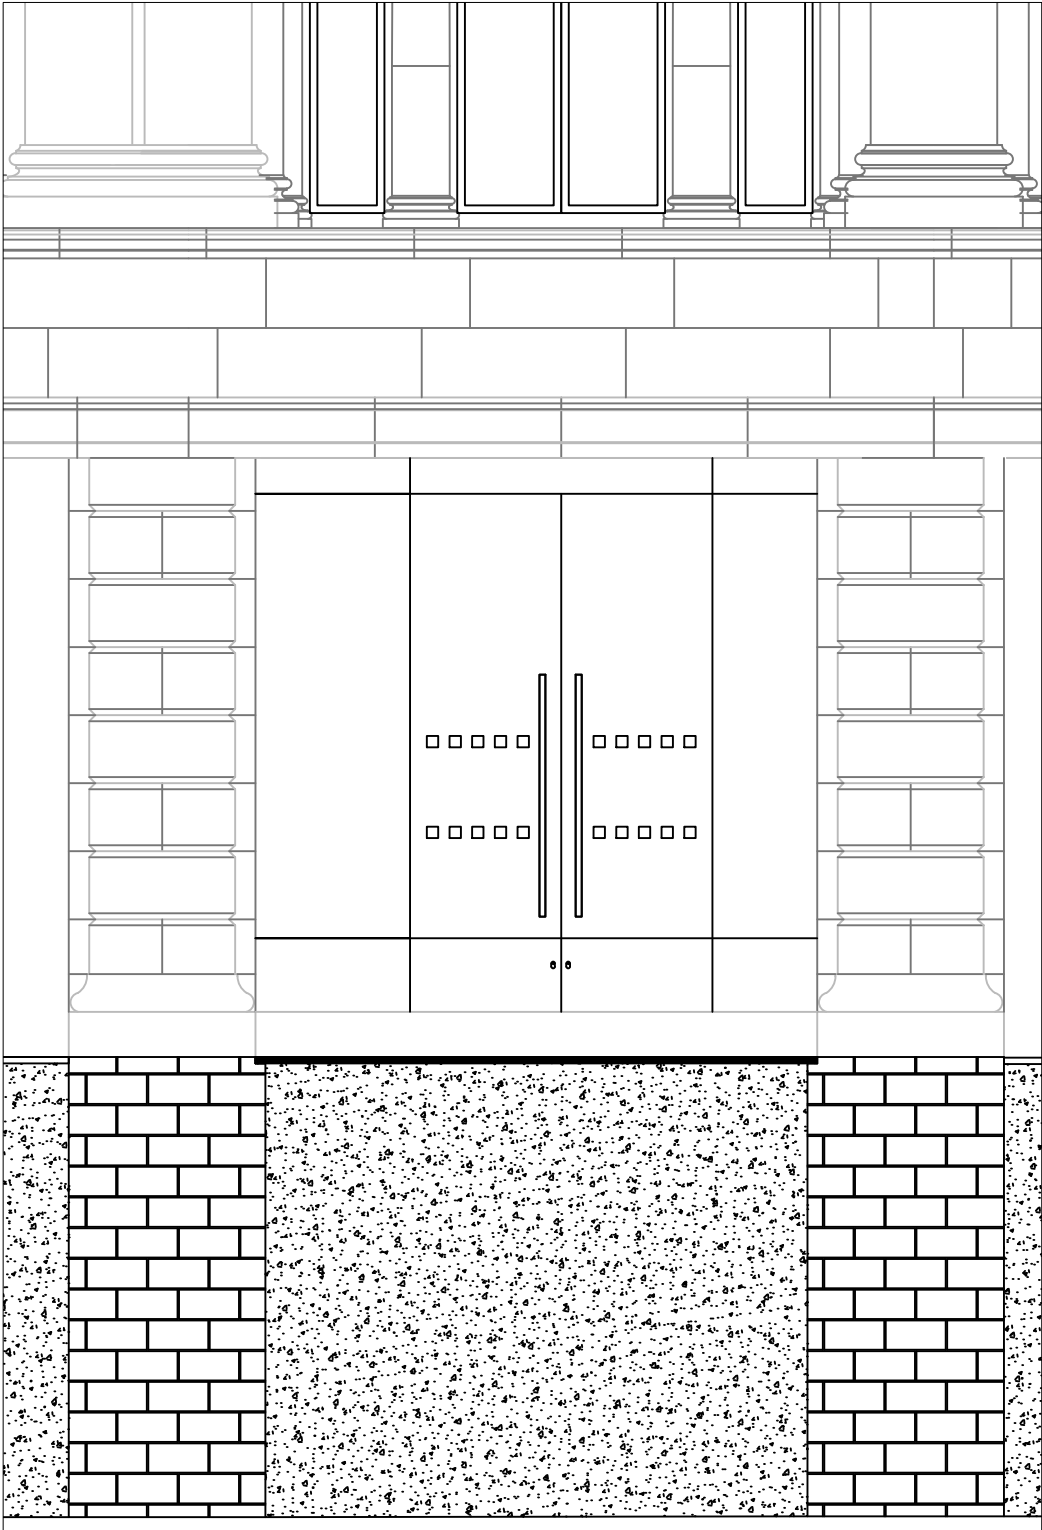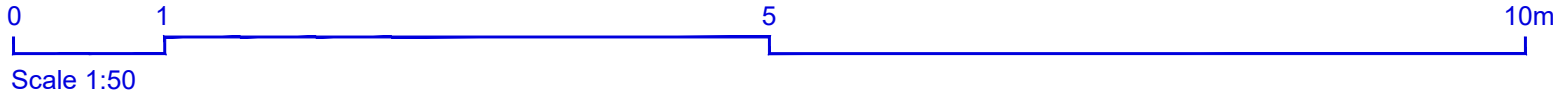

This drawing is Copyright © of Avison Young Limited.

DO NOT SCALE THIS DRAWING.
All dimensions to be checked on site.
Drawing to be read in conjunction with any specifications, schedules and Consultants drawings and details.
This drawing has been produced for the client for the project on the site shown. It was prepared for a purpose agreed with the client and will have a commensurate degree of accuracy.
It is not a record "As Built". This drawing is not intended for use by any other person or for any other purpose than that specified here. Avison Young accept no liability if this drawing is used by any other person for any other purpose.

Notes

Rev	Description	By	Chk	Date
-----	-------------	----	-----	------

A3

Final



08449 02 03 04
Norfolk House,
Norfolk Street,
Manchester, M2 1DW
www.avisonyoung.co.uk

Project Name			
Manchester Royal Exchange Pavement Light Project			
Client			
Hines BVK			
Drawing Title			
Old Bank Street Existing			
Drawn By	Chk'd by	Scale @ A3	Date
JH	FL	1:50	09/07/2024
Project No.			
04B700635			
Drawing No.		Revision	
1		A	