



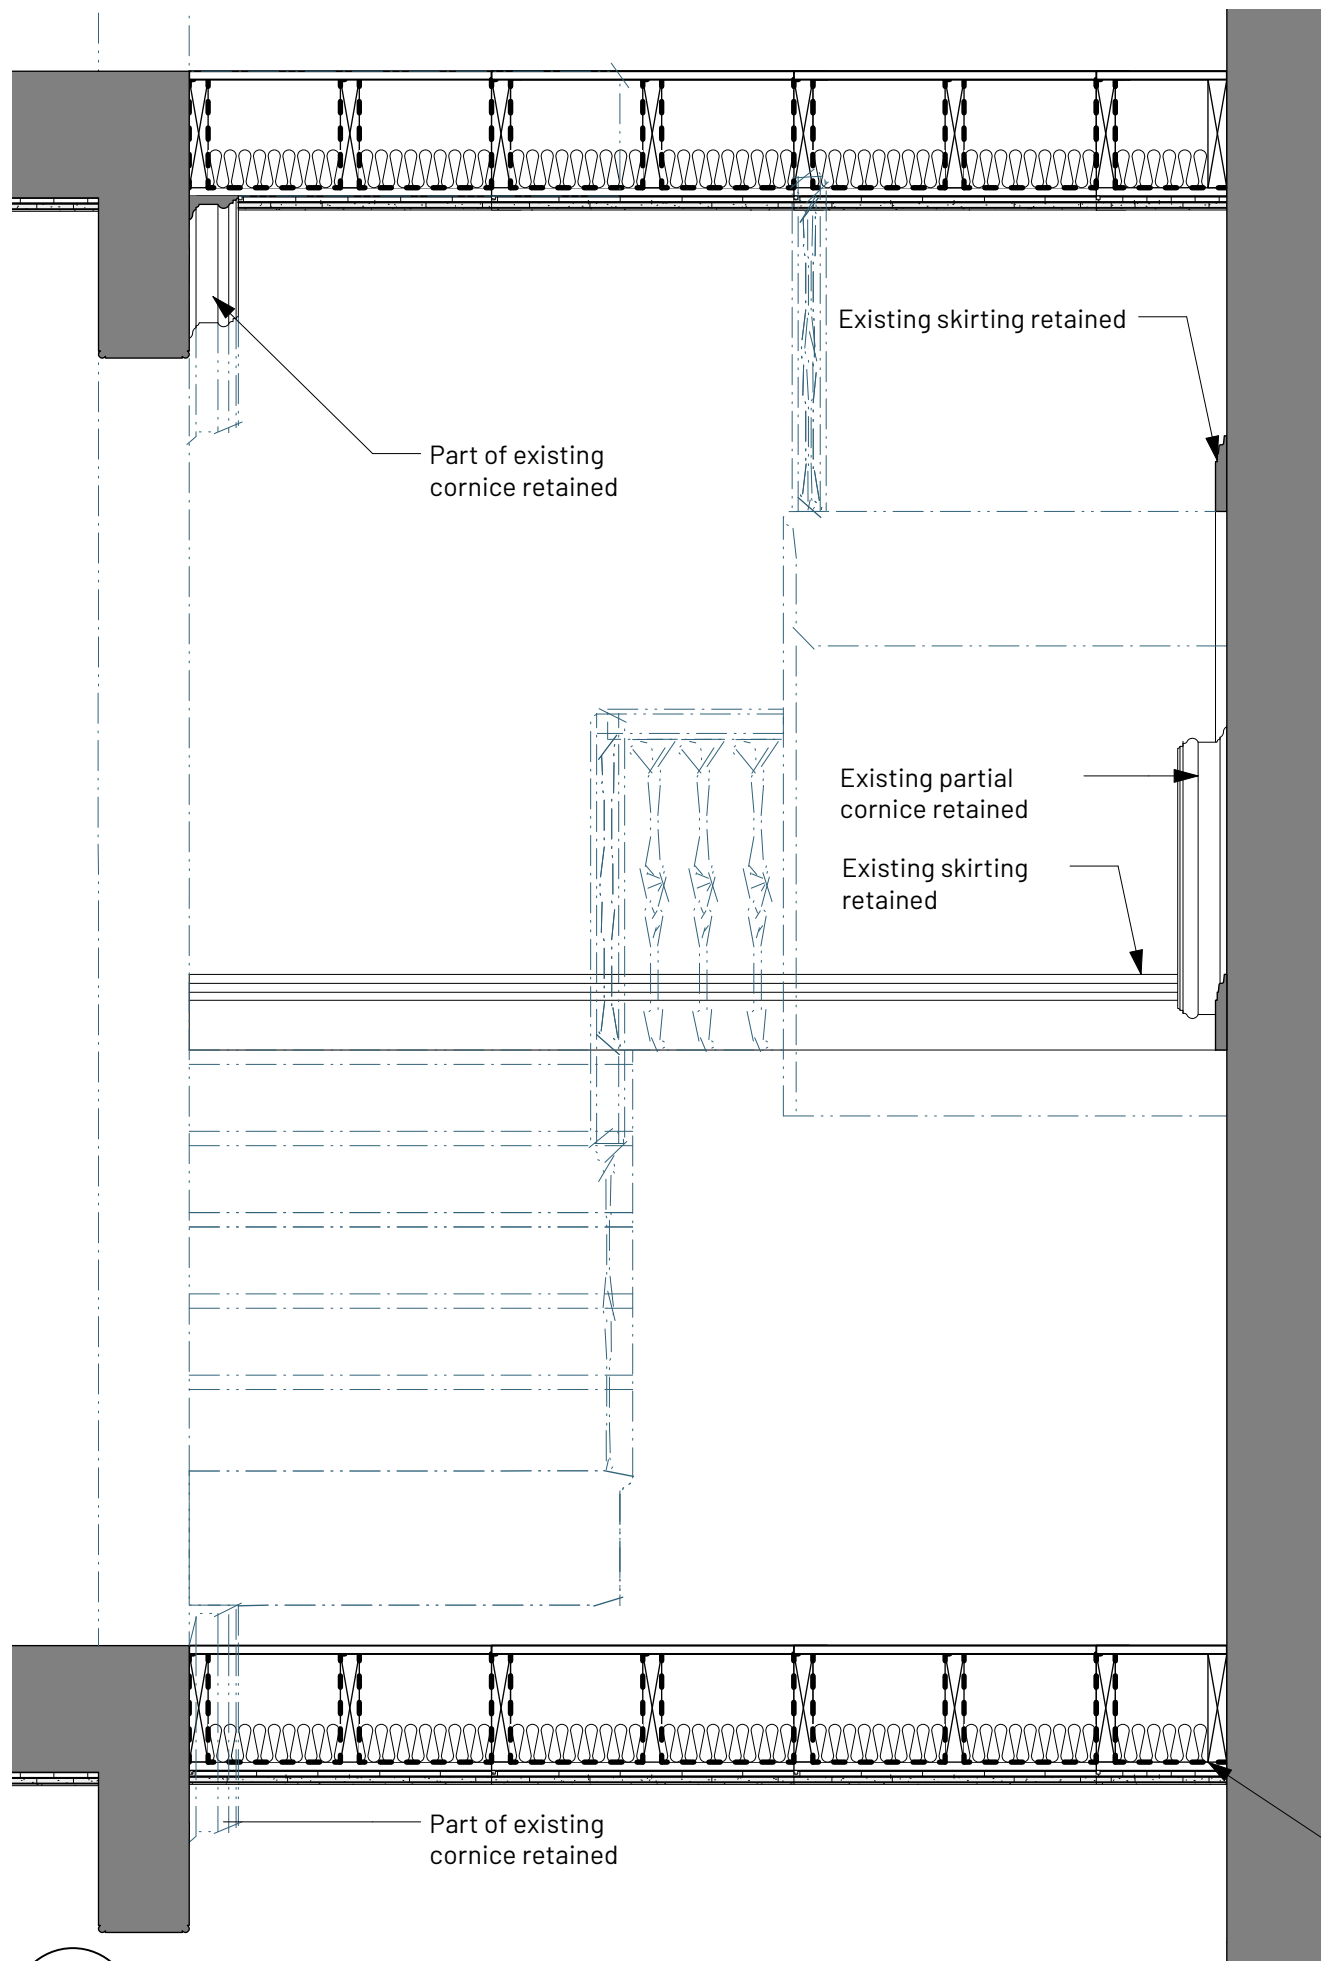

1

Section AA
Scale: 1:20

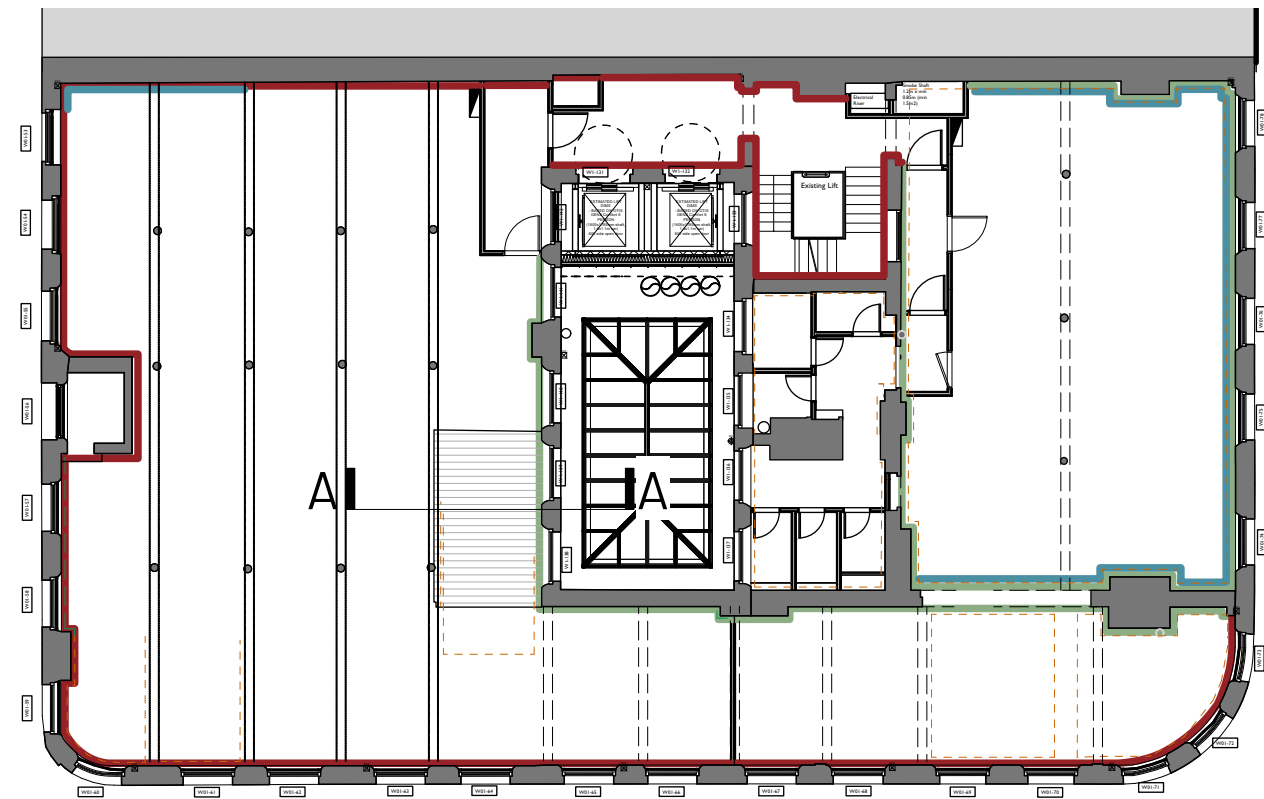


8


Key Plan
Scale: 1:200

KEY


- Existing
- Existing to be removed

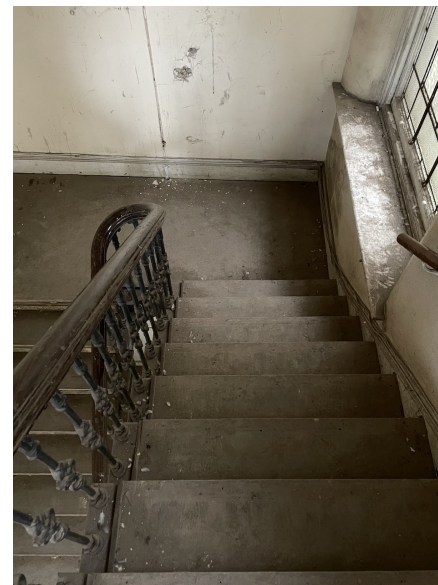


First floor half landing

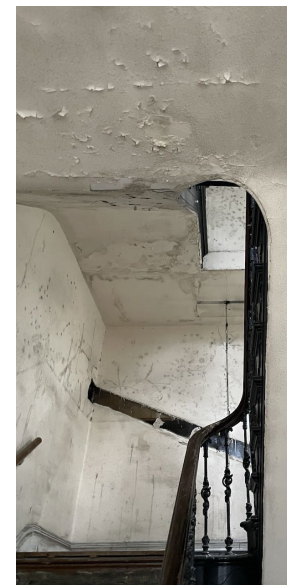

Second floor half landing

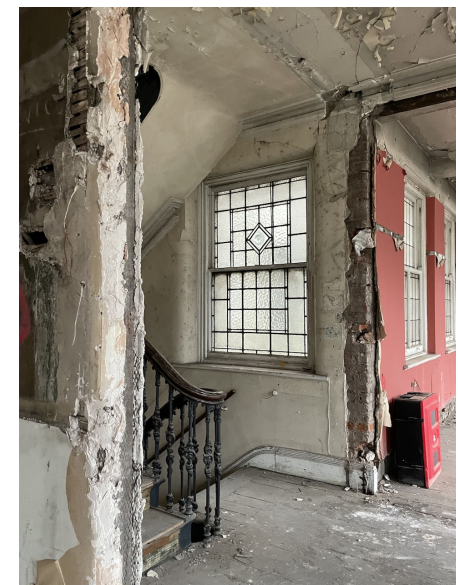

Second floor

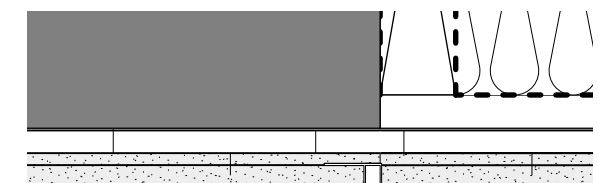

2

Shadow Detail
Scale: 1:5

REV | NOTE | PRN | CHK

77 - 79 Mosley Street
Manchester

**Typical Former Stair
Location Details**

PROJECT REF. 1995
DRWG NO. P(425)
REVISION
SCALE 1:10 @ A3
DATE 1st April 24
DRAWN PL

SK sketch E existing P proposed T tender C construction FI final issue

+44 161 236 0051
ARCHITECT@ATELIERMB.CO.UK

ATELIER.MB