


©TRIANGLE ARCHITECTS LIMITED
■THIS DRAWING IS THE SUBJECT OF COPYRIGHT WHICH VESTS IN TRIANGLE ARCHITECTS LIMITED. IT IS AN INFRINGEMENT OF COPYRIGHT TO REPRODUCE THIS DRAWING, BY WHATEVER MEANS, INCLUDING ELECTRONIC, WITHOUT THE EXPRESS WRITTEN CONSENT OF TRIANGLE ARCHITECTS LIMITED WHICH RESERVES ALL ITS RIGHTS.
■TRIANGLE ARCHITECTS LIMITED ASSERTS ITS RIGHTS TO BE IDENTIFIED AS THE AUTHOR OF THIS DESIGN.
■DRAWING NOT TO BE SCALED. FIGURED DIMENSIONS TO BE WORKED TO IN ALL CASES.
■THE CONTRACTOR IS RESPONSIBLE FOR CHECKING DIMENSIONS, TOLERANCES & REFERENCES.
■ANY DISCREPANCY TO BE VERIFIED WITH THE ARCHITECT BEFORE PROCEEDING WITH THE WORKS.
■REPORT ERRORS & OMISSIONS TO ARCHITECT.
■WHERE AN ITEM IS COVERED BY DRAWINGS OF DIFFERENT SCALES, THE LARGER SCALE DRAWING TO BE WORKED TO. DO NOT SCALE FROM THE DRAWING. FIGURED DIMENSIONS TO BE WORKED TO IN ALL CASES.
■CHECK ALL DIMENSIONS ON SITE.
■DRAWING TO BE READ IN CONJUNCTION WITH THE HEALTH & SAFETY PLAN, AND ALL RELEVANT RISK ASSESSMENTS AND THE FOLLOWING DRAWINGS:




Apartment Block Delaunays Road Elevation A 1:100



Apartment Block Entrance Elevation B: 1:100

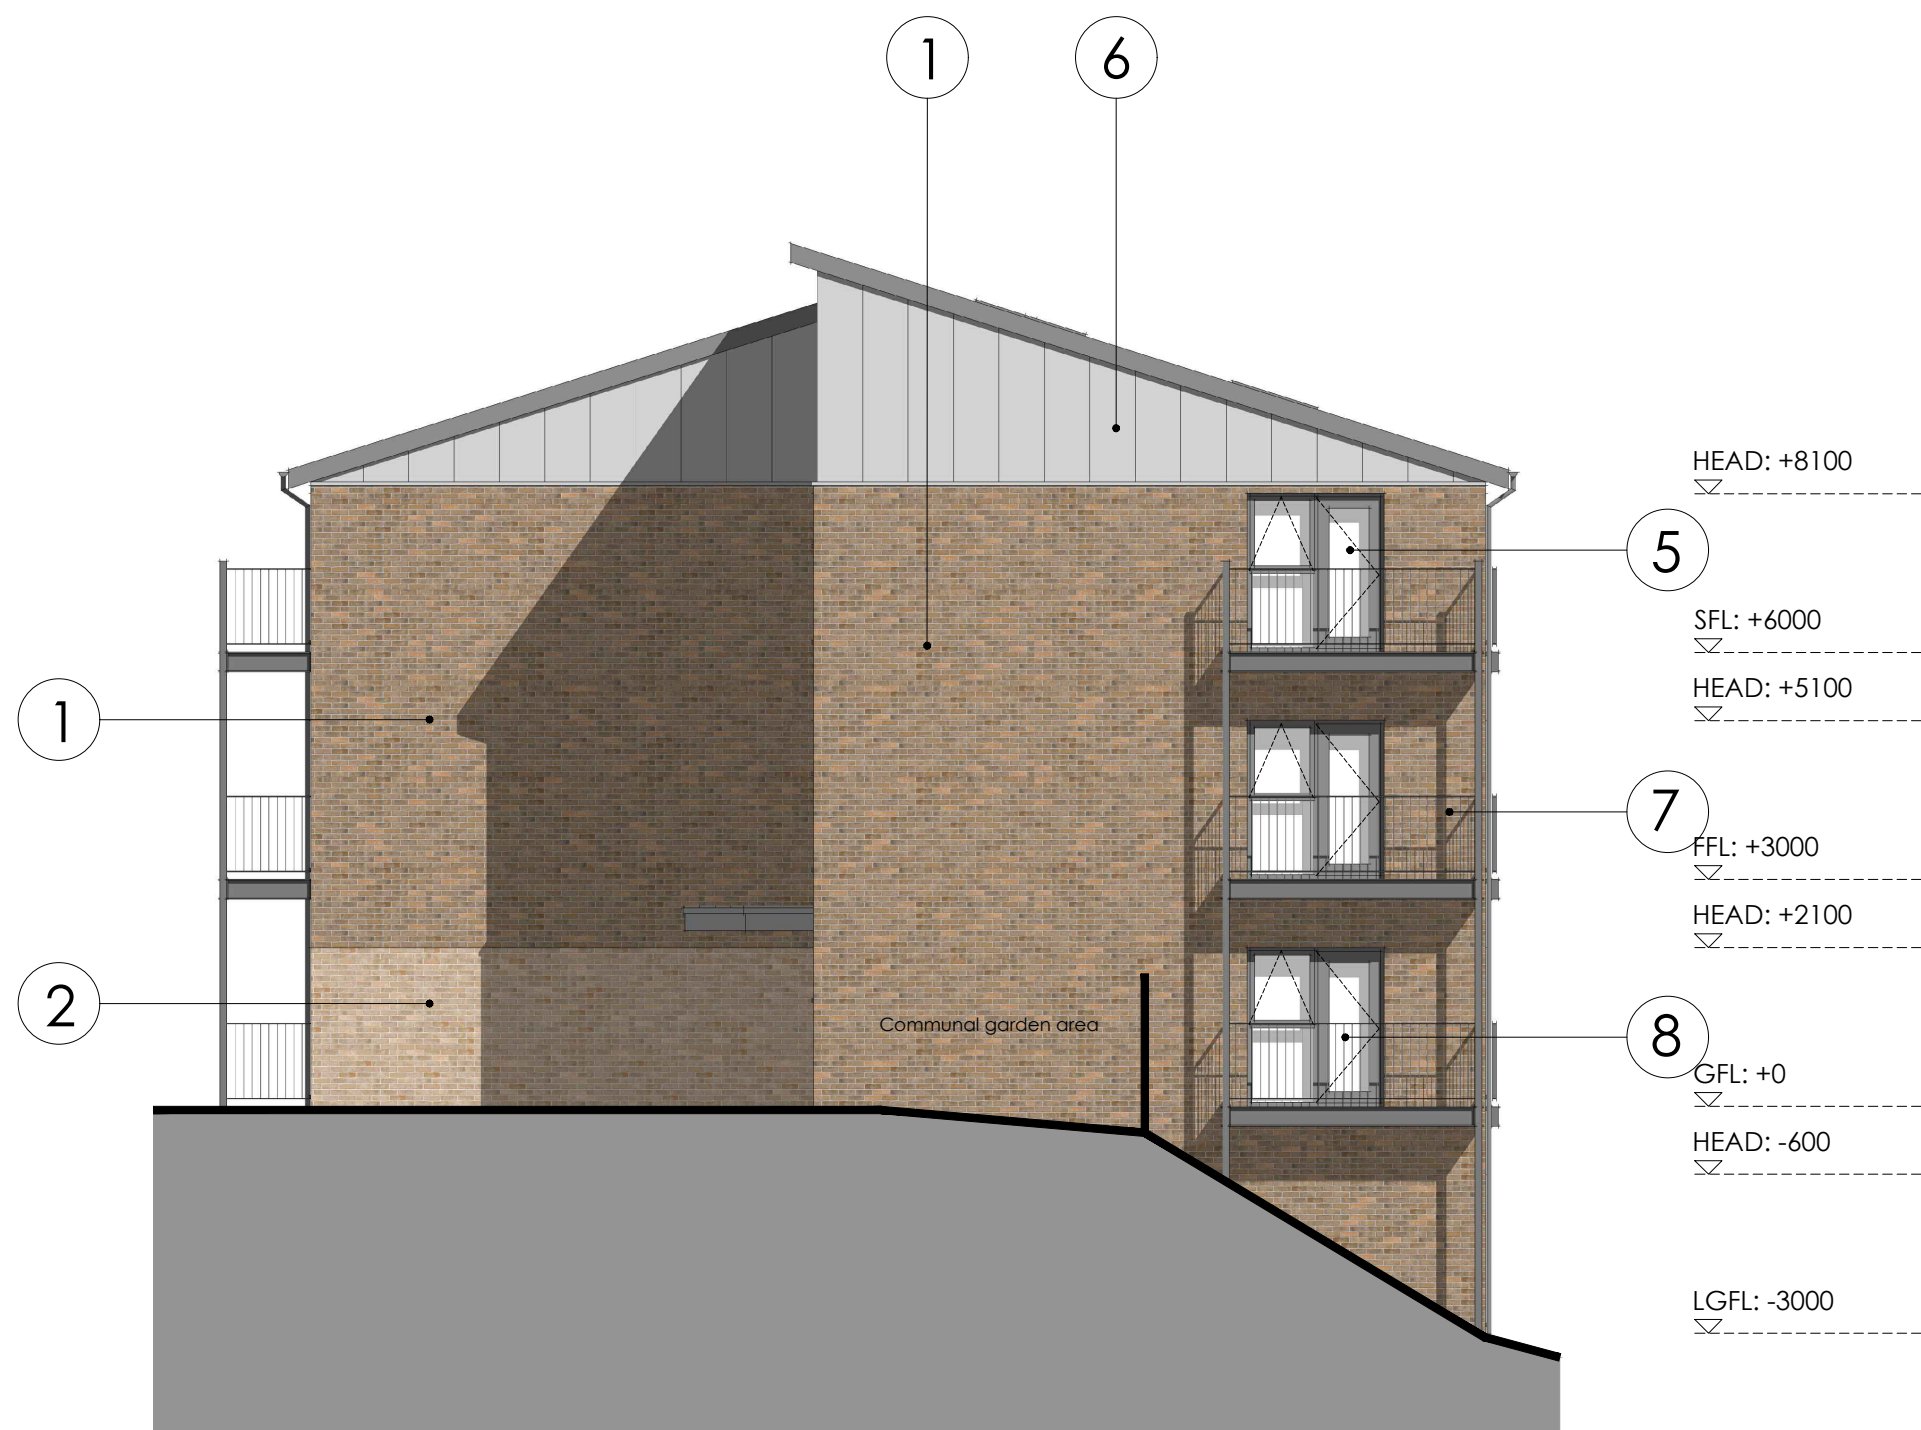

Apartment Block Side Elevation C: 1:100

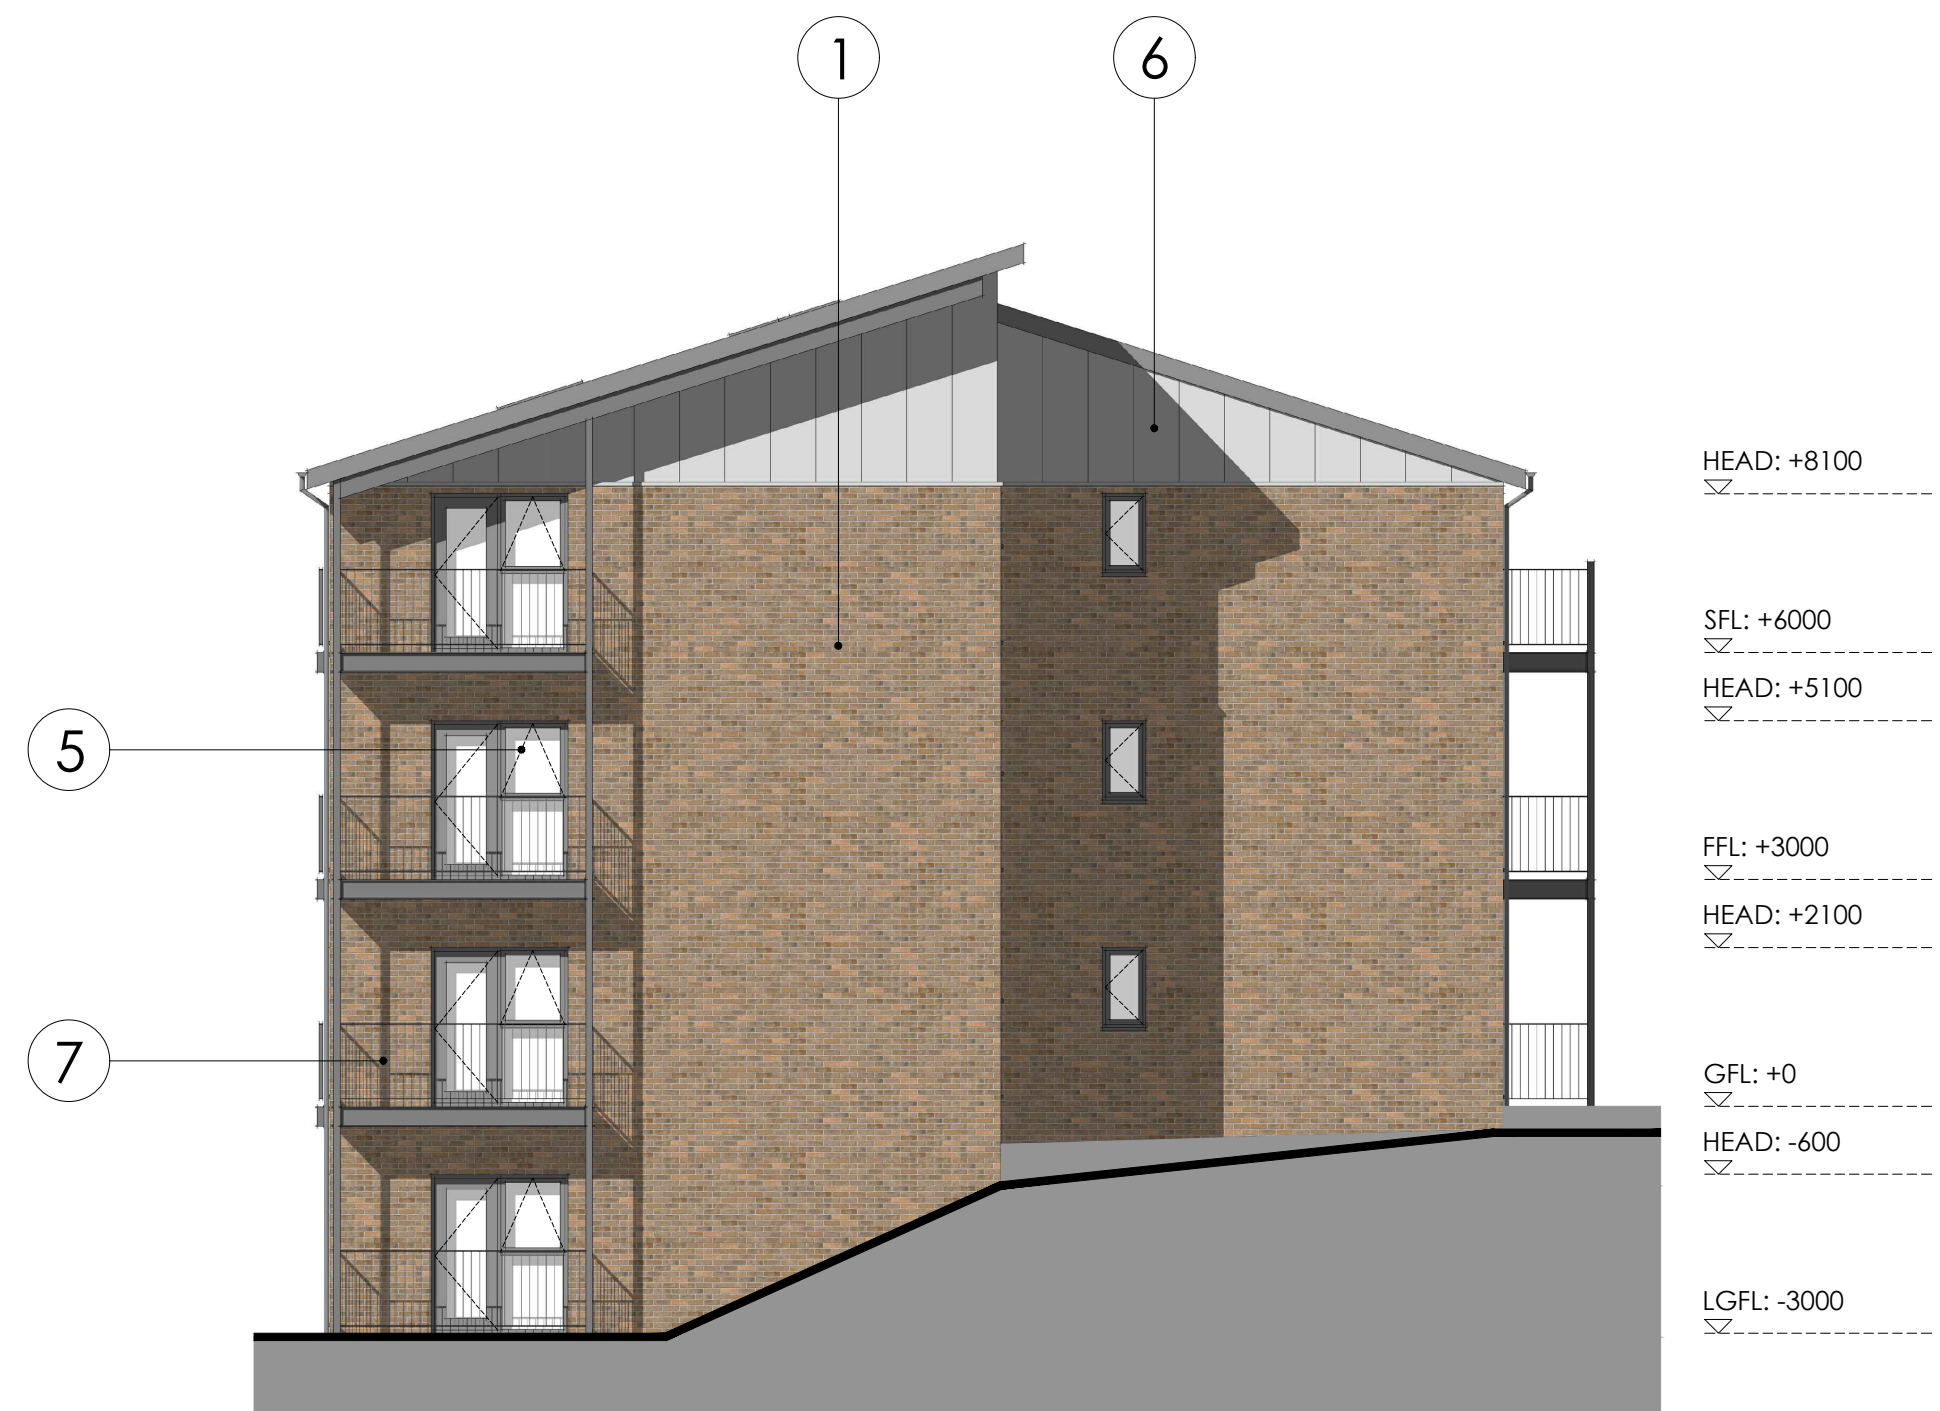


Apartment Block Side Elevation D (Facing Cleveland Road): 1:100

Proposed Facing Materials

- 1- Main facing brickwork
- 2- Contrasting brickwork around entry area
- 3- Recessed horizontal brick band detailing (linking with housing design)
- 4- Grey thin profile concrete interlocking roof tiles (Marley Eternit Edgemere, Anthracite, or similar)
- 5- uPVC windows (colour dark grey: RAL 7016)
- 6- Etex Cedral Board
- 7- Steel walk-on balconies with PPC metal railings
- 8- Juliet balconies

0m 2m 4m 8m 12m

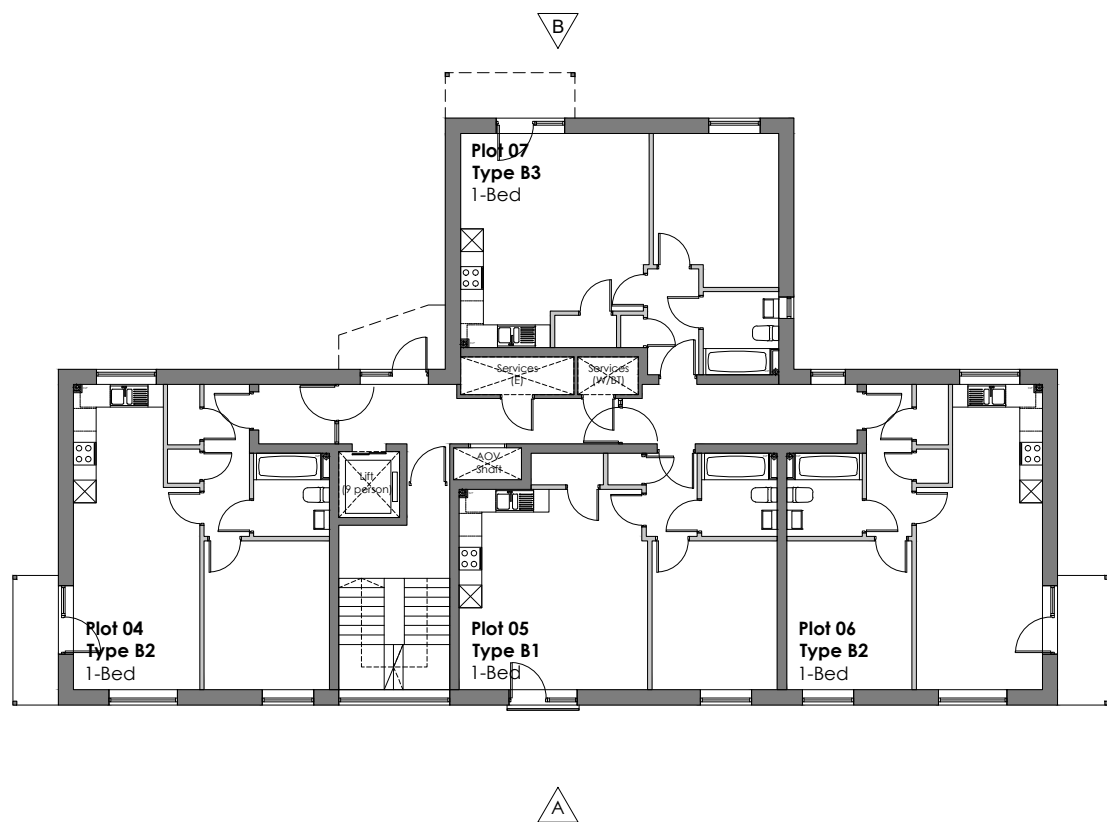

View from Cleveland Road

Rev	Date	By	Remarks
Client: Great Places Housing Group			
Project Name: Project500 Ph1 Parkhill Avenue			
Drawing Name: Proposed Apartment Block Elevations			
Drawing Purpose: PLANNING			
RU no.	Project Number: 21-041	Drawing Number: 13	Revision:
CD no.	Project	Origin	Vol/Sys
CD no.	XX - XX - XX - XX - XX - XX - XX - XX	Level	Type
CD no.	XX - XX - XX - XX - XX - XX - XX - XX	Role	Number
Status:	Scale @ A1:	Drawn:	Checked:
1:100	OP	MT	April 2024
TRIANGLE ARCHITECTS			
Tel: 0161 272 3500 E-mail: studio@trianglearchitects.co.uk Web: www.trianglearchitects.co.uk Twitter: @TriangleArch			
4 Jordan Street Manchester M15 4PY			