

VISUAL SCALE 1:100 @ A3



01\_P-Elevation  
1 : 100




02\_P-Elevation  
1 : 100



03\_P-Elevation  
1 : 100

Roof windows  
Tall top opening window  
Upvc/Aluminium bifolding door

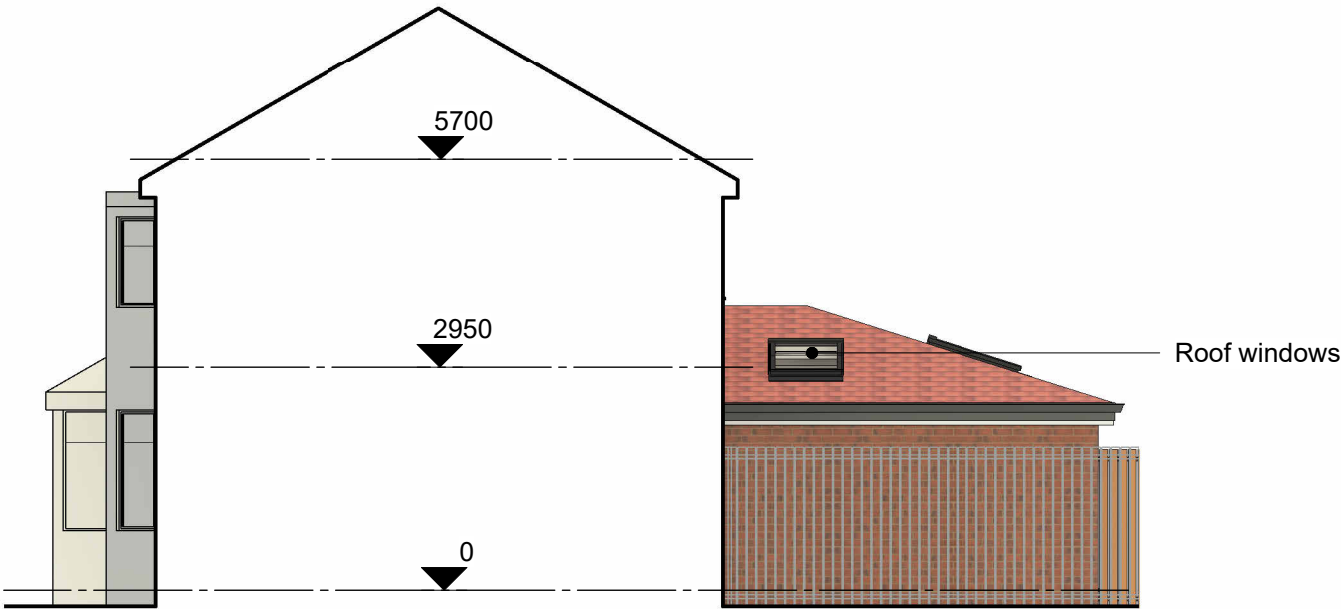

04\_P-Elevation  
1 : 100

COPYRIGHT © ALL RIGHTS RESERVED BY VIKAS ALYAS LTD. DO NOT SCALE FROM DRAWING. DRAWING INDICATES DESIGN INTENT ONLY. REPORT ANY DISCREPANCIES TO CLIENT / VA LTD. NOT TO BE USED FOR CONSTRUCTION UNLESS STATED SO. TO BE READ IN CONJUNCTION WITH OTHER DRAWINGS OR SPECIFICATION WHERE PROVIDED.



0161 511 8479

vikas@architek.uk  
916 Stockport Road, Levenshulme, Manchester, M19 3AB

| No. | Description       | Date       |
|-----|-------------------|------------|
| P1  | Issue to Planning | 06.08.2024 |
|     |                   |            |
|     |                   |            |
|                                                   |                                  |                                       |  |                    |                        |                         |
|---------------------------------------------------|----------------------------------|---------------------------------------|--|--------------------|------------------------|-------------------------|
| PROJECT                                           |                                  | ADDRESS                               |  | CLIENT             |                        |                         |
| Single storey side and rear wrap-around extension |                                  | 1227_1089 Hyde Rd, Manchester M18 7LN |  | Mr M Yameen        |                        |                         |
|                                                   |                                  | SHEET<br><br>Proposed Elevations      |  | Date<br>15.05.2023 | Project number<br>1227 | Scale (@ A3)<br>1 : 100 |
| Drawn by<br>VA                                    | DRAWING NUMBER                   |                                       |  | REV                |                        |                         |
| Checked by<br>VA                                  | A105                             |                                       |  | P1                 |                        |                         |
| MANCHESTER CITY COUNCIL                           | PURPOSE OF ISSUE<br><br>PLANNING |                                       |  |                    |                        |                         |