


Existing Block Plan

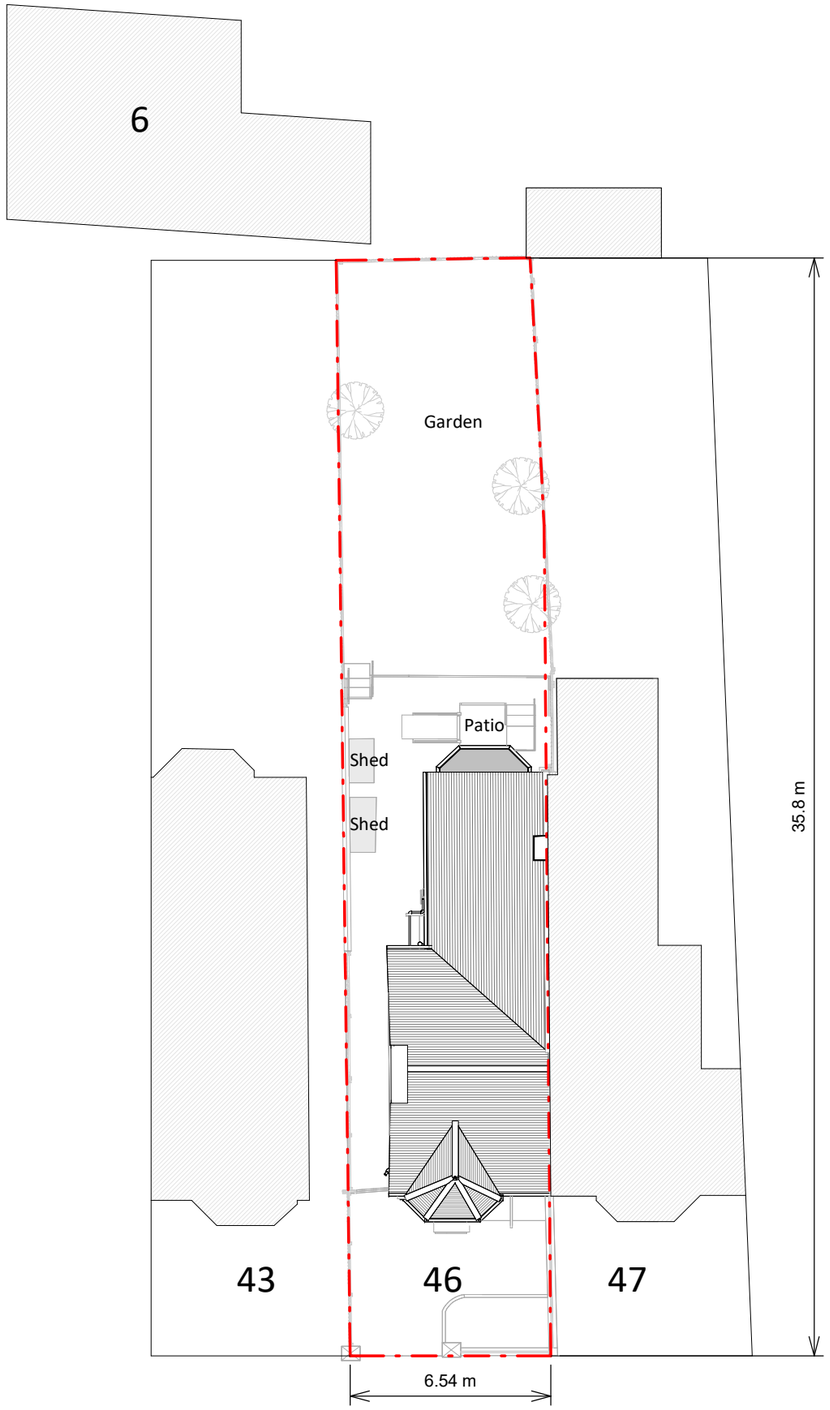


Proposed Block Plan

2 0 2 4 6 8 10

SCALE 1:200 m

Copyright in the design and this drawing is the property of RESI. Reproduction in whole or in part is forbidden without written sanction of RESI. This drawing must be read in conjunction with all other relevant documentation and drawings.

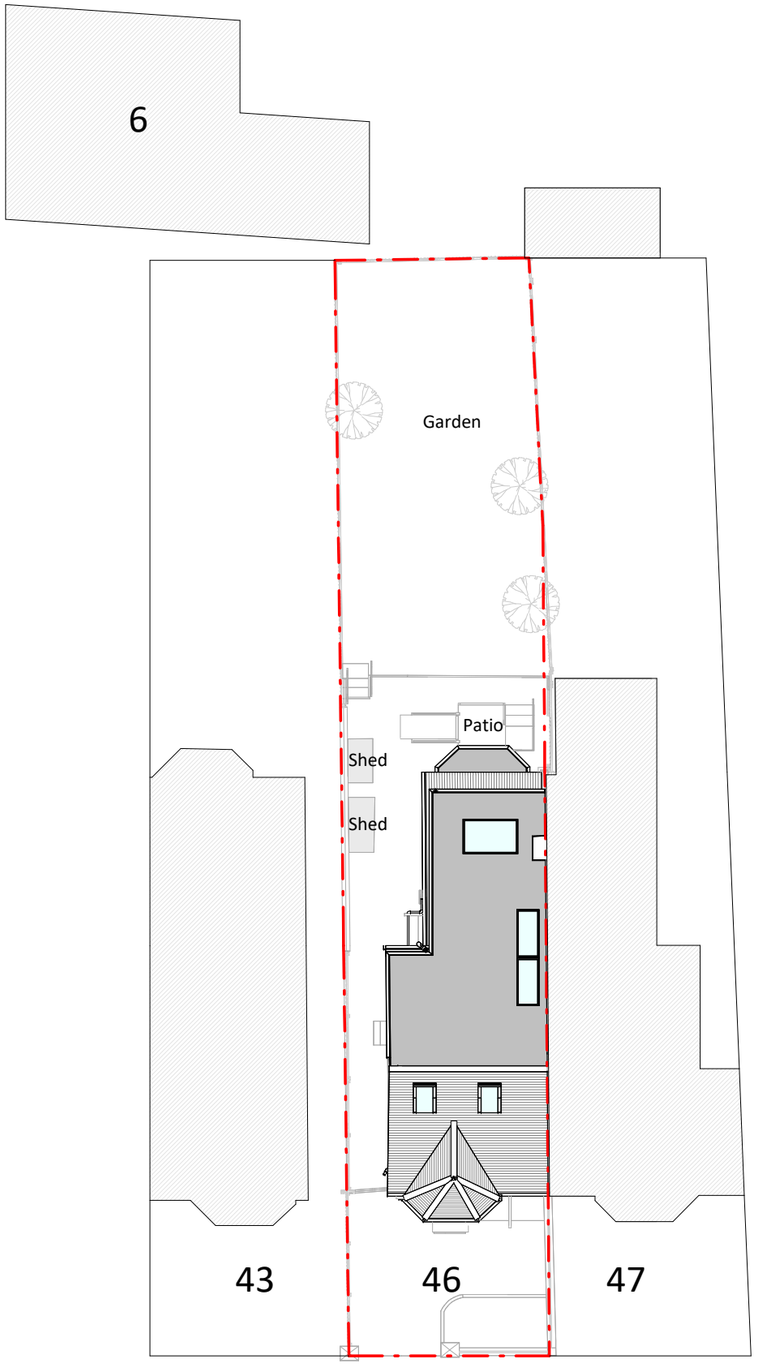RESI accepts no liability for any expense, loss or damage of whatsoever nature and however arising from any variation which has not been referred to them and their approval obtained.

Print out to actual scale. Do not scale, except unless for Planning purposes. All dimensions to be cross-checked on-site prior to manufacture and construction. Any discrepancies to be reported to RESI immediately.

**NOTES**

KEY

Neighbouring context

Boundary line

N

**Revision**

| Rev | Notes | Date |
|---|---|---|
| A | Planning Issue | 26/07/2024 |

RESI Grow your home

Job Title

Proposed loft conversion, internal alterations and all associated works at 45 Clarendon Road West, Manchester M21 0RN

Drawing Status

Planning

Client

George Nowell-Hyne

Drawing Title

Block Plans

| Scale | Drawn |
|---|---|
| 1 : 200 @ A3 | AR |
| **Date** | **Checked** |
| July 2024 | BV |
| **Drawing No.** | **REV** |
| B232741-02-3000 | A |