0m 2m 4m 6m 8m

Drawing Scale 1:100 @ A1

Scaffolding design by others (shown indicatively)
(for cladding remediation works.
Planning ref - 125535/FO/2019)

2 **Proposed_Elevation_York-St (Without Hoarding)**
1 : 100

Scaffolding design by others (shown indicatively)
(for cladding remediation works.
Planning ref - 125535/FO/2019)

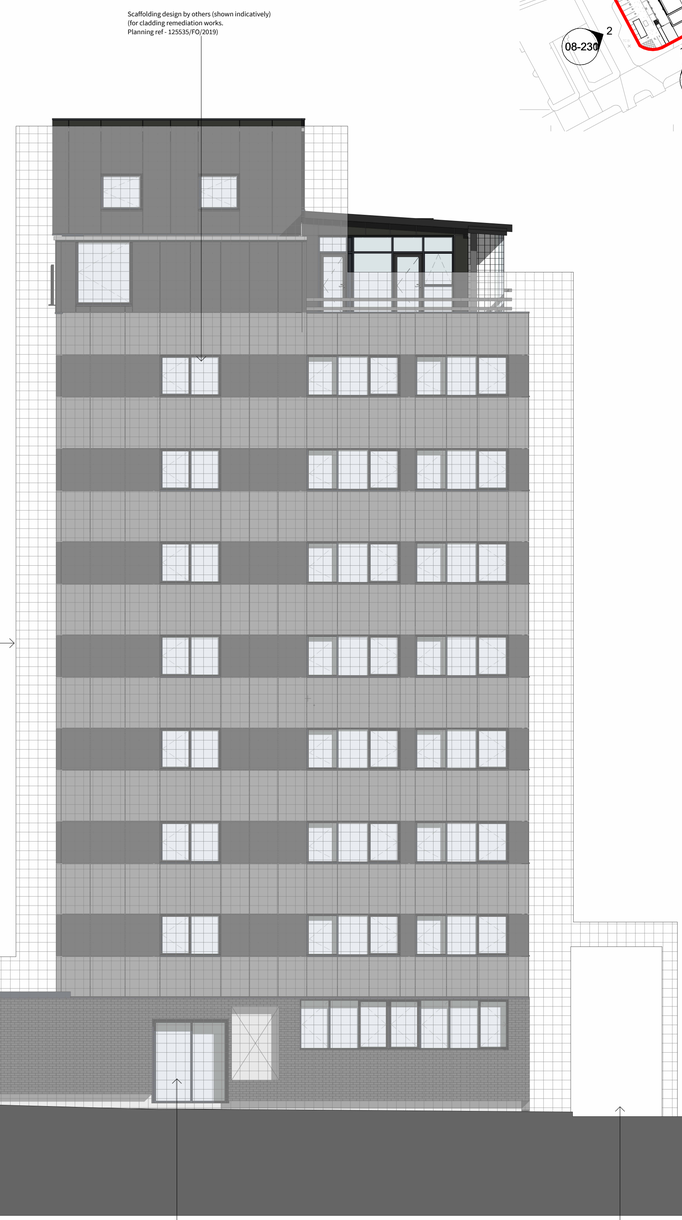

1 **Proposed_Elevation_Charles-St (Without Hoarding)**
1 : 100

Four Architects Limited (11613893)
Note:
This drawing is copyright.
Do not scale dimensions from drawings.
All dimensions must be checked on site by contractor or suitable qualified individual.
Contractor to report any discrepancies, errors or omissions prior to commencing work.

Notes:

Project Title: BRACKEN HOUSE		Status: ISSUED FOR PLANNING	
Location: MANCHESTER		Scale: As indicated	Date: 03/07/2024
Drawing title: Proposed_Elevation_Nursery(Without Hoarding)	Job Number: 19-016	Drawing Number: FA-DR-08-236	Revision: P2

Four
Architects
113 Portland Street, Manchester, M1 6DW
Tel. 0161470796 9 Email. info@fourarchitects.co.uk