


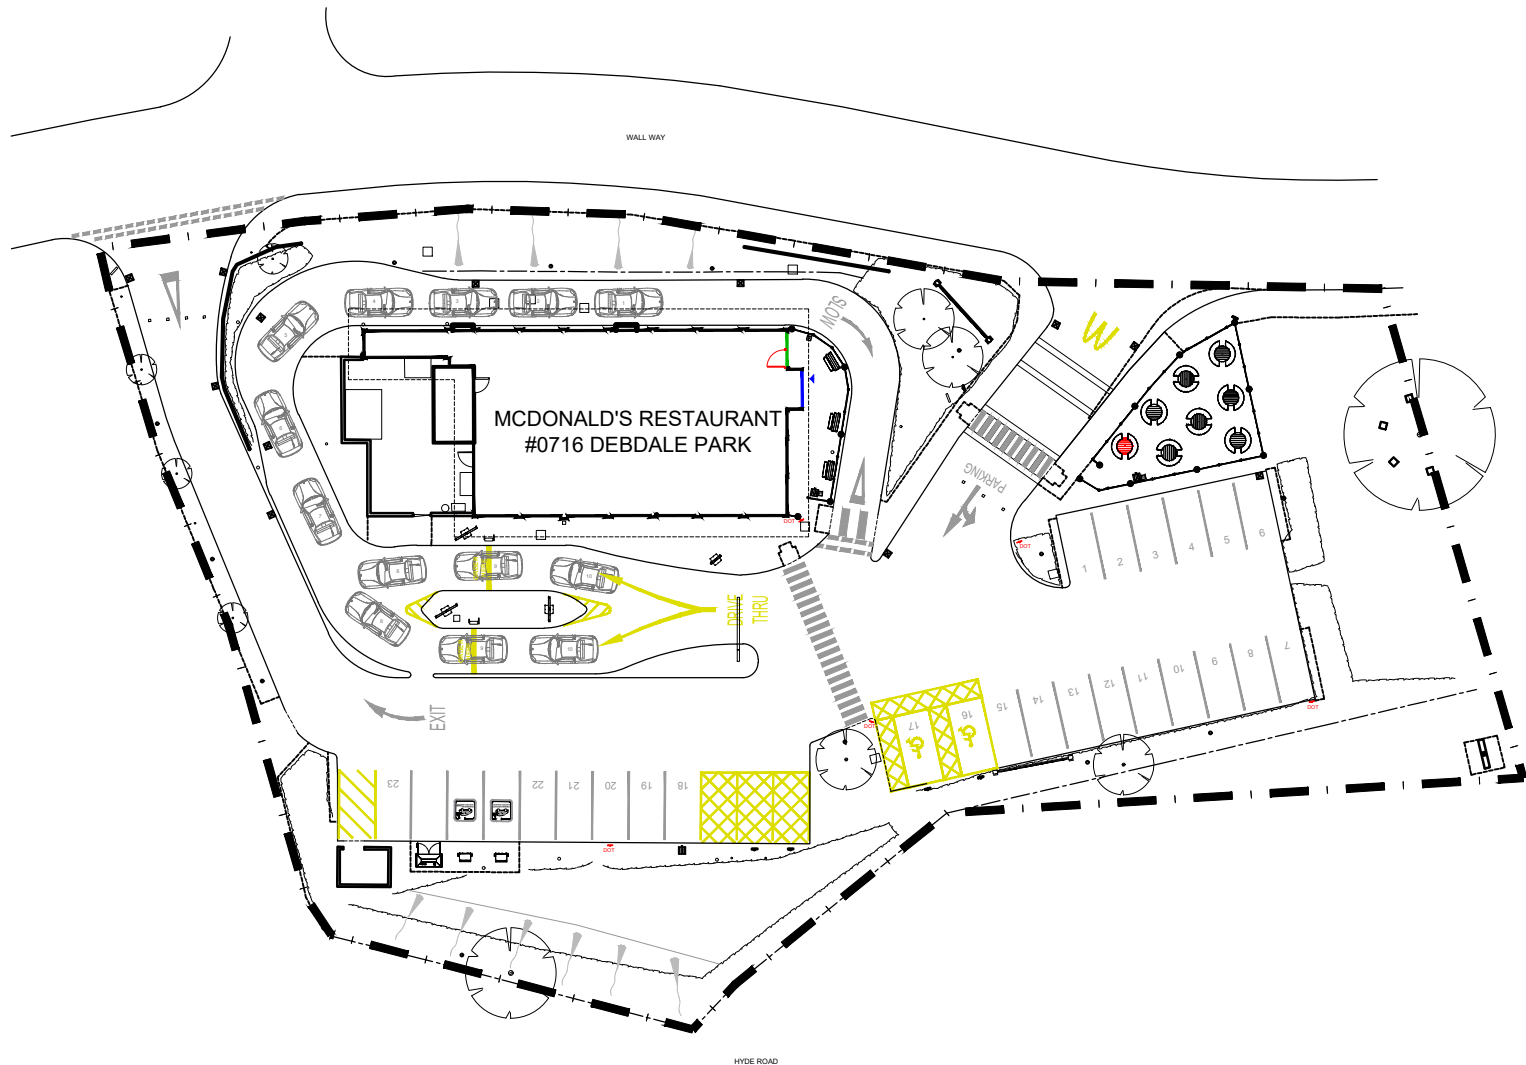

- NOTES**
- All dimensions and levels are to be checked on site.
 - Any discrepancies are to be reported to the architect before any work commences.
 - This drawing shall not be scaled to ascertain any dimensions. Work to figured dims only.
 - This drawing shall not be reproduced without express written permission from AEW.
 - Title overlay drawings and ownership boundaries are produced using all reasonable endeavours. AEW cannot be responsible for the accuracy or scale discrepancy of base plans supplied to them.
 - All works are to be undertaken in accordance with Building Regulations and the latest British Standards.
 - All proprietary materials and products are to be used strictly in accordance with the manufacturers recommendations.

CDM 2015

Client notified of duties: **At Design Workshops**
Principal Designer: **CSS**

Unless noted below, all known hazards have been highlighted on the drawing.

- Drawing Based on AEW, Drawing No. 6914_AEW_0716_0104 revG dated 25/04/2017 and OS Pro map.
- Scale for planning purposes only.
- Extent of McDonald's Demise Indicated:

Notes:
All drawings to be read in conjunction with all other drawings as noted on issue sheet.

SITE FINISHES	
PERIMETER FENCE	LOW TIMBER FENCE
BOUNDARY WALL	N/A
CAR PARK FINISH	ASPHALT
DRIVE THRU FINISH	DECO CONCRETE
PATIO FINISH	BLOCK PAVIOURS
FOOTPATHS	BLOCK PAVIOURS
SOFT LANDSCAPING	LOW SHRUBS/TREES

-	29/05/24	LC	MW
INITIAL ISSUE			
REV	Date	Drawn by:-	Checked by:-
Status	Purpose of Issue		
S2	For Approval		
drawing stage	PLANNING		
client	McDonald's Restaurants Ltd		

project			store
DEBDALE PARK 21 WALL WAY MANCHESTER M18 7WY		0716	
drawing title			
BLOCK PLAN			
date	29/05/2024	drawn	LC
scale@A3	1:500	checked	MW

PLANNING

0 5 10 15 20 25m
Scale 1:500

BLOCK PLAN 1:500