COPYRIGHT OF ATELIER MB LTD
DO NOT SCALE FROM THIS DRAWING
DIMENSIONS TO BE CHECKED ON SITE

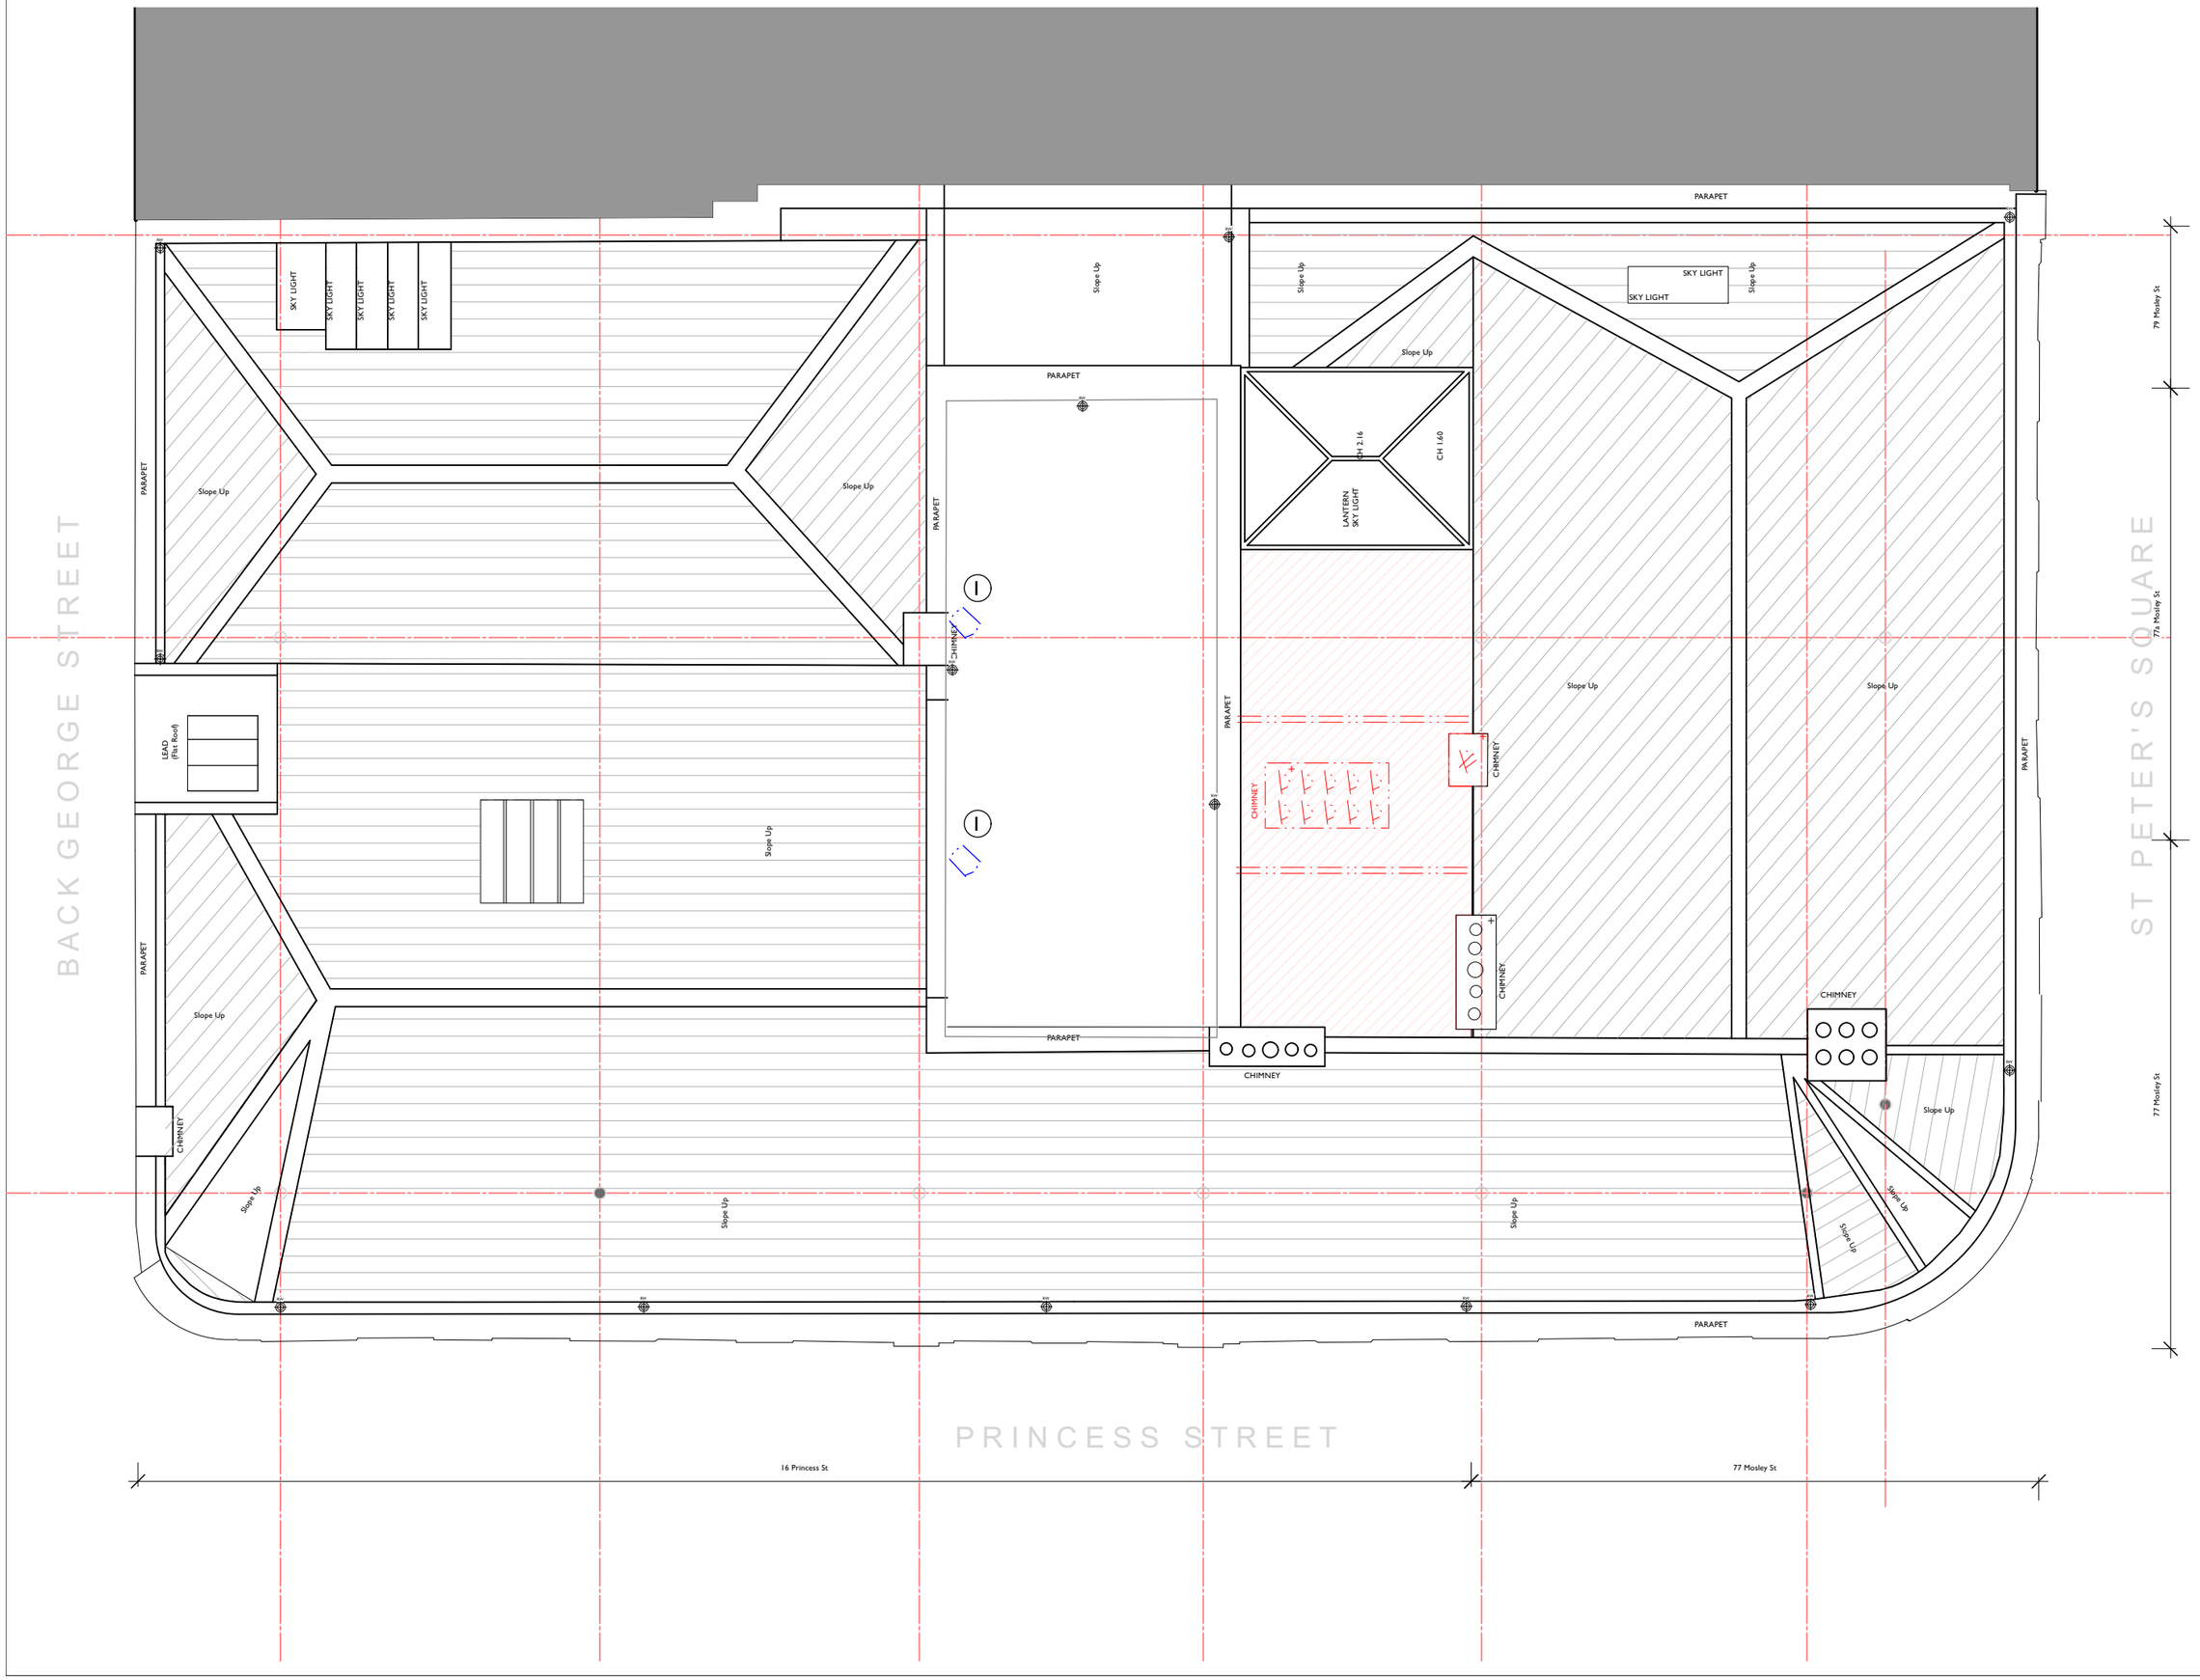

KEY

Historic Fabric to be Removed

Non-Historic Fabric to be Removed

Notes

1. Existing full height ducts to be removed.

Rev	Note	DRN	CHK
E 12/08/24	Trusses indicated.	HW	HW
D 27/06/2024	Chimney retained. Existing rooflights indicated.	HW	HW
C 30.01.24	Existing rooflight included	RG	
B 03/08/2023	Existing ducts shown to be removed.	HW	HW
A 25/05/2023	Title block amended	RG	

77-79 Mosley St, Manchester

Roof Plan Strip-Out Plan

scheme	1995
drwg no.	**P(151)**
revision	E
scale	1:100 @ A3
date first drawn	Feb 19
drawn	RG

SK sketch E existing P proposed T tender C construction FI final issue

www.ateliermb.co.uk
t 0161 236 0051
e architect@ateliermb.co.uk

Atelier MB
Urban Architects