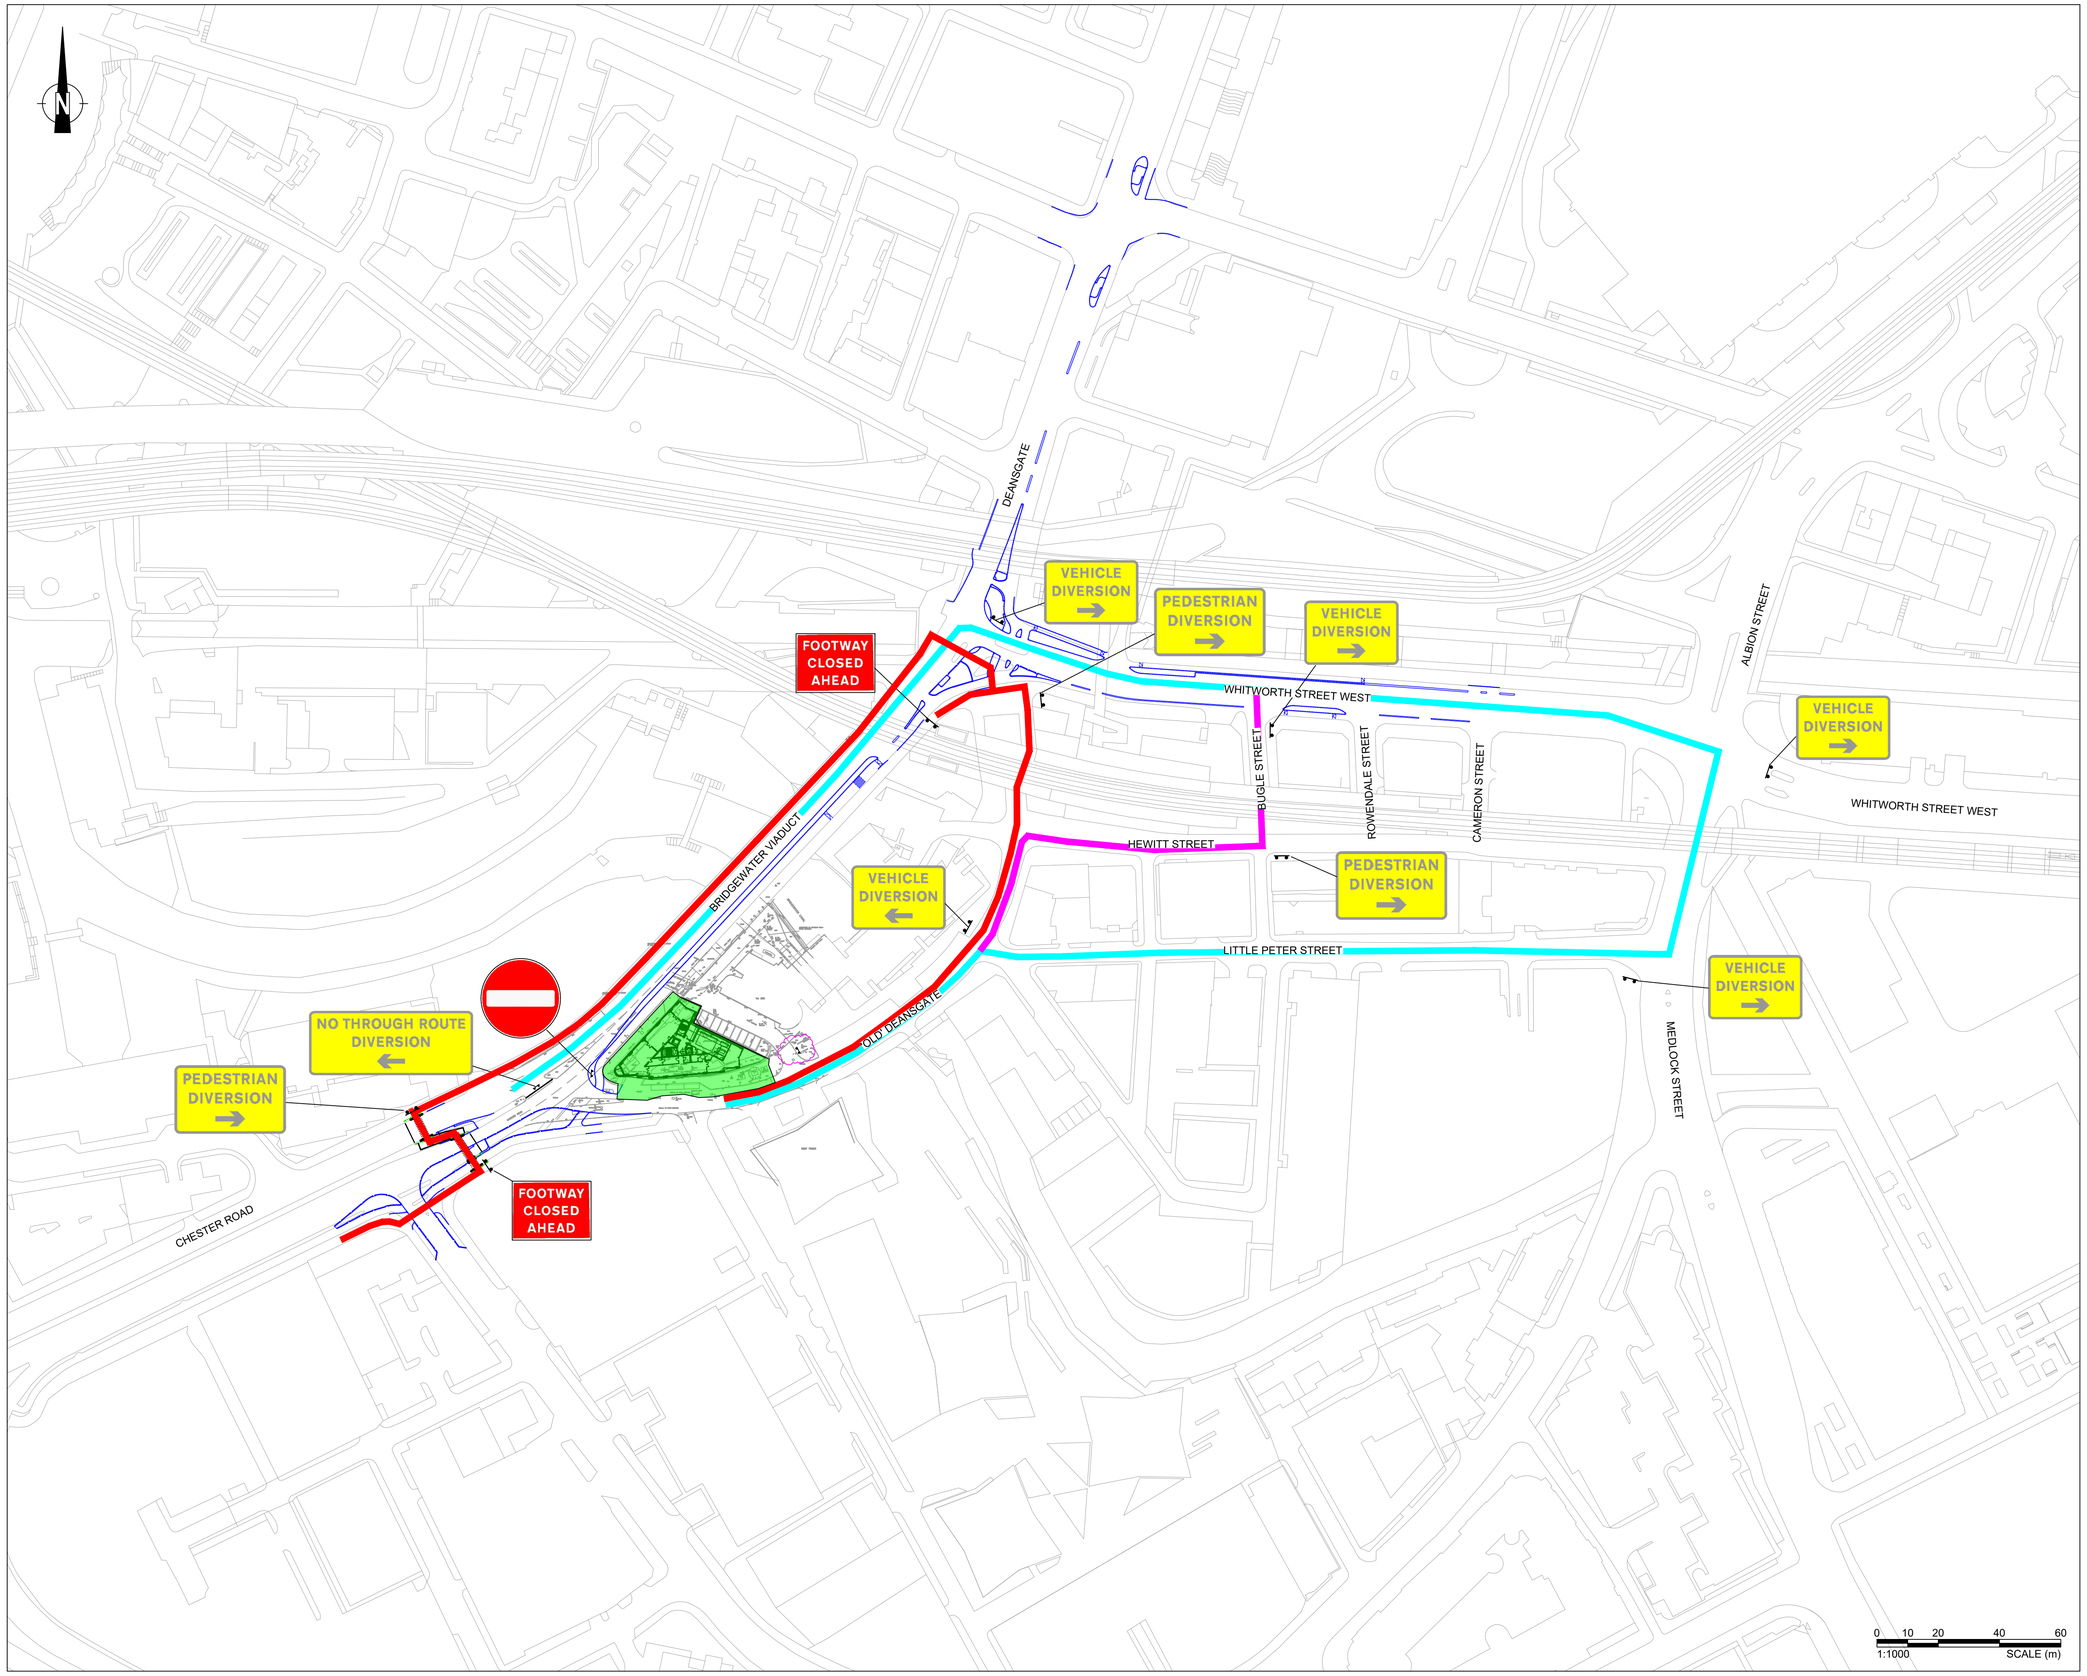


NOTES:

1. THE A6042 TRINITY WAY IS AN URBAN ROAD SUBJECT TO 30mph SPEED LIMIT - DUAL CARRIAGEWAY.
2. THE HIGHWAY AUTHORITY IS MANCHESTER CITY COUNCIL.
3. THIS DRAWING SHALL BE READ IN CONJUNCTION WITH ALL DRAWINGS WITHIN APPENDIX 0/4, THE MANUAL OF CONTRACT DOCUMENTS FOR HIGHWAY WORKS (SHW) AND THE CONTRACT SPECIFICATION.
4. TEMPORARY WORKS DESIGN ASSOCIATED WITH THE CONSTRUCTION OF THE WORKS SHALL BE THE RESPONSIBILITY OF THE CONTRACTOR.
5. TOPOGRAPHICAL SURVEY BY EDI SURVEYS LTD, REF. 19147/T/01-01 REV A, DATED NOV 2020.
6. TOPOGRAPHICAL SURVEY DATA SUPPLIED BY CLIENT. ALL DIMENSIONS, LEVELS AND SURVEY GRID COORDINATES ARE TO BE CHECKED BY THE CONTRACTOR AND ANY DISCREPANCIES ON THIS DRAWING OR ON SITE MUST BE REPORTED TO THE PROJECT MANAGER IMMEDIATELY.
7. THIS IS NOT A CONSTRUCTION DRAWING - IT IS INTENDED FOR ILLUSTRATIVE PURPOSES ONLY.
8. FOR TSRGD READ THE TRAFFIC SIGNS REGULATIONS AND GENERAL DIRECTIONS 2016 - PROPOSED SIGN LOCATIONS SHOWN INDICATIVELY.
9. SHALLOW UTILITIES WITHIN THE FOOTWAY BEHIND THE HOARDING LINE TO BE PROTECTED THROUGHOUT WITH ROAD PLATES.
10. REFER TO DRAWING SDG-VEC-GEN-XXX-DR-CH-0002 FOR VEHICLE TRACKING DETAILS.

KEY:

- PROPOSED SITE COMPOUND
- PEDESTRIAN DIVERSION ROUTE
- VEHICLE DIVERSION ROUTE - OPTION A
- VEHICLE DIVERSION ROUTE - OPTION B

Rev	Details	Drawn	Checked	Auth	Date
P02	UPDATE TO PEDESTRIAN ROUTE	IW	NM	NM	03.05.24
P01	FIRST ISSUE	JF	NM	NM	02.05.24

Drawing Status: FOR INFORMATION
Suitability: S2

vectos. | PART OF SLR
4th Floor Oxford Place
61 Oxford Street
Manchester
M1 6EQ
t: 0161 228 1008
e: manchester@vectos.co.uk
LRQA CERTIFIED ISO 9001

Client: DOMIS CONSTRUCTION LTD

Project Title: SOUTH DEANSGATE

Drawing Title: PEDESTRIAN AND VEHICLE DIVERSION ROUTES

Scale	Designed	Drawn	Checked	Authorised
1:1000	JF	JF	NM	NM
Original Size	**Date**	**Date**	**Date**	**Date**
A1	02.05.2024	02.05.2024	02.05.2024	02.05.2024

Drawing Number: PIN/Proj. Ref. No. | Originator | Volume | Location | Type | Role | Number
SDG - VEC - GEN - XXX - DR - CH - 0006
Project Ref. No.: VD23900
Revision: P02