



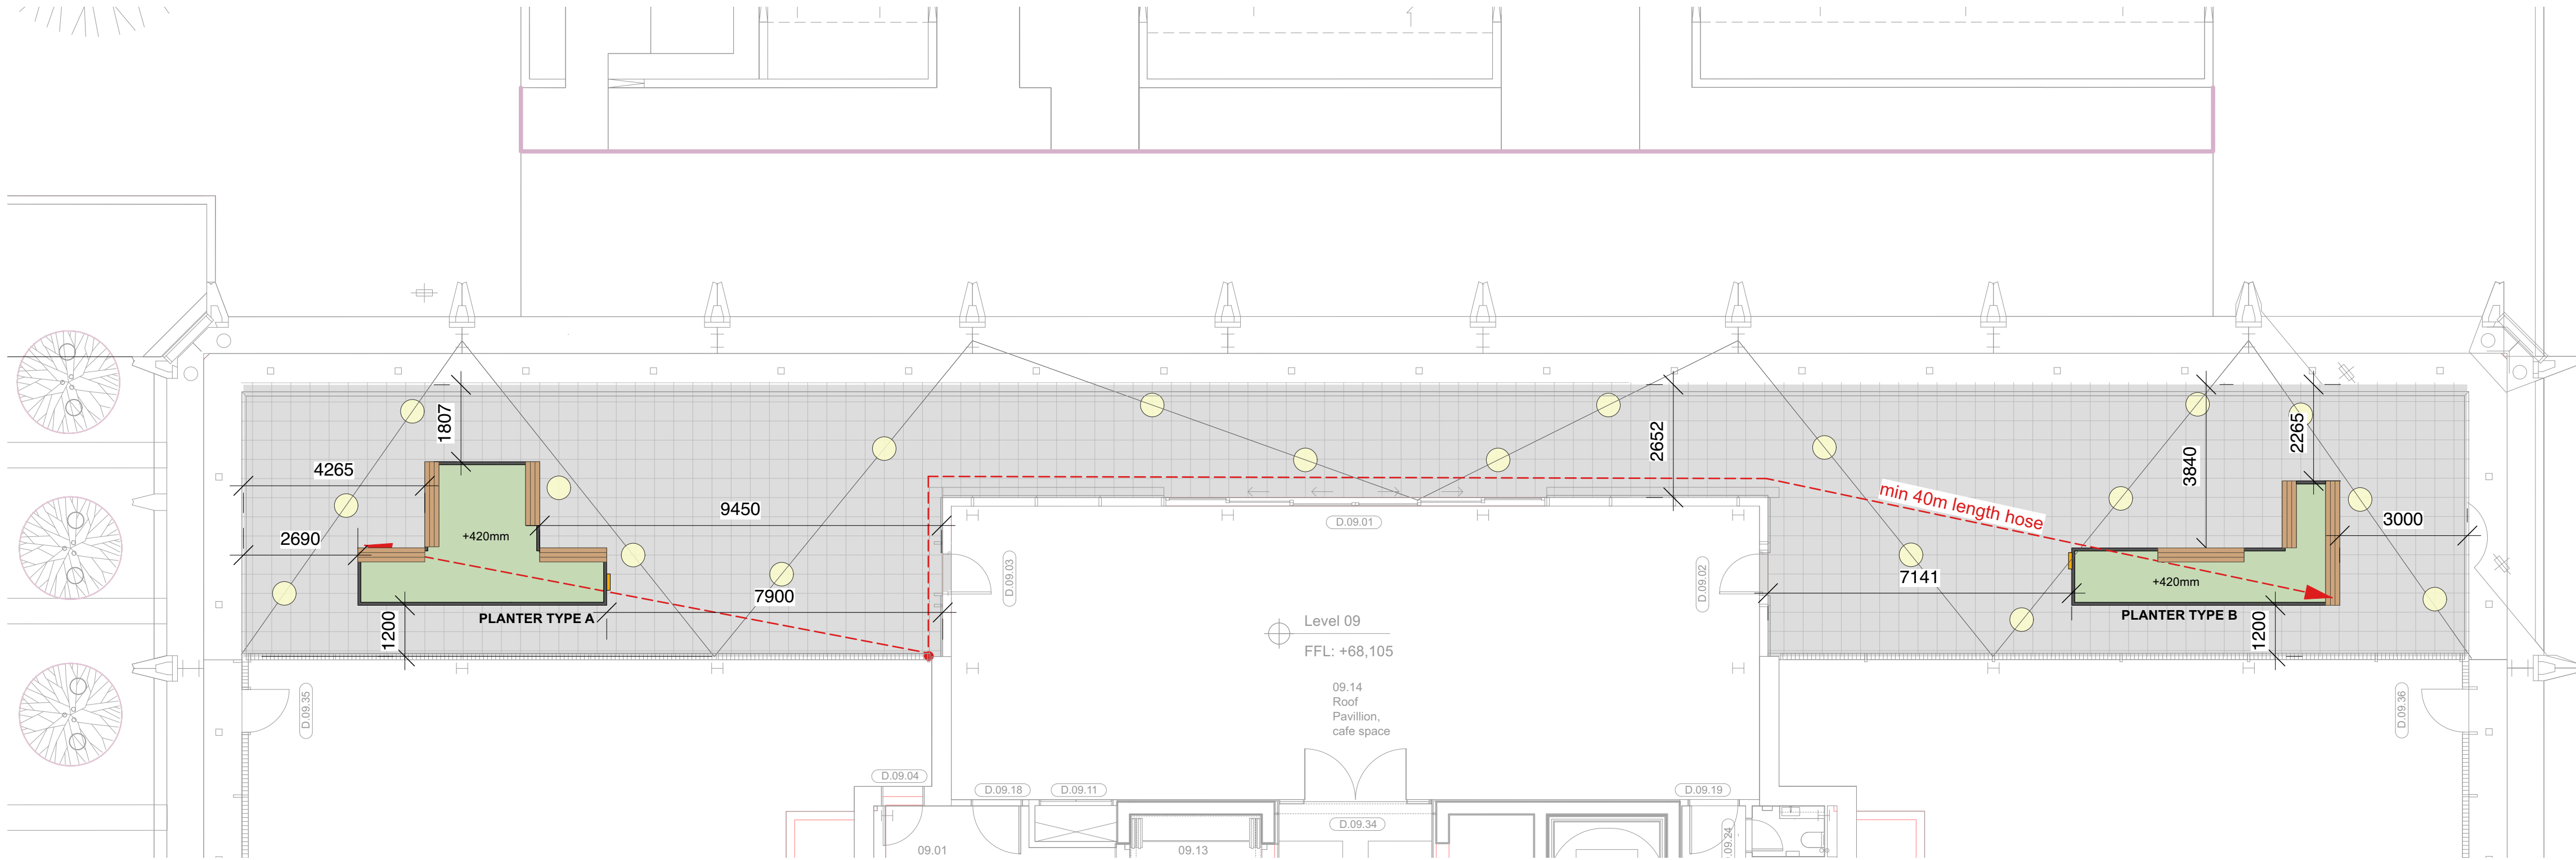

9TH FLOOR ROOF TERRACE GA
Scale: 1:100

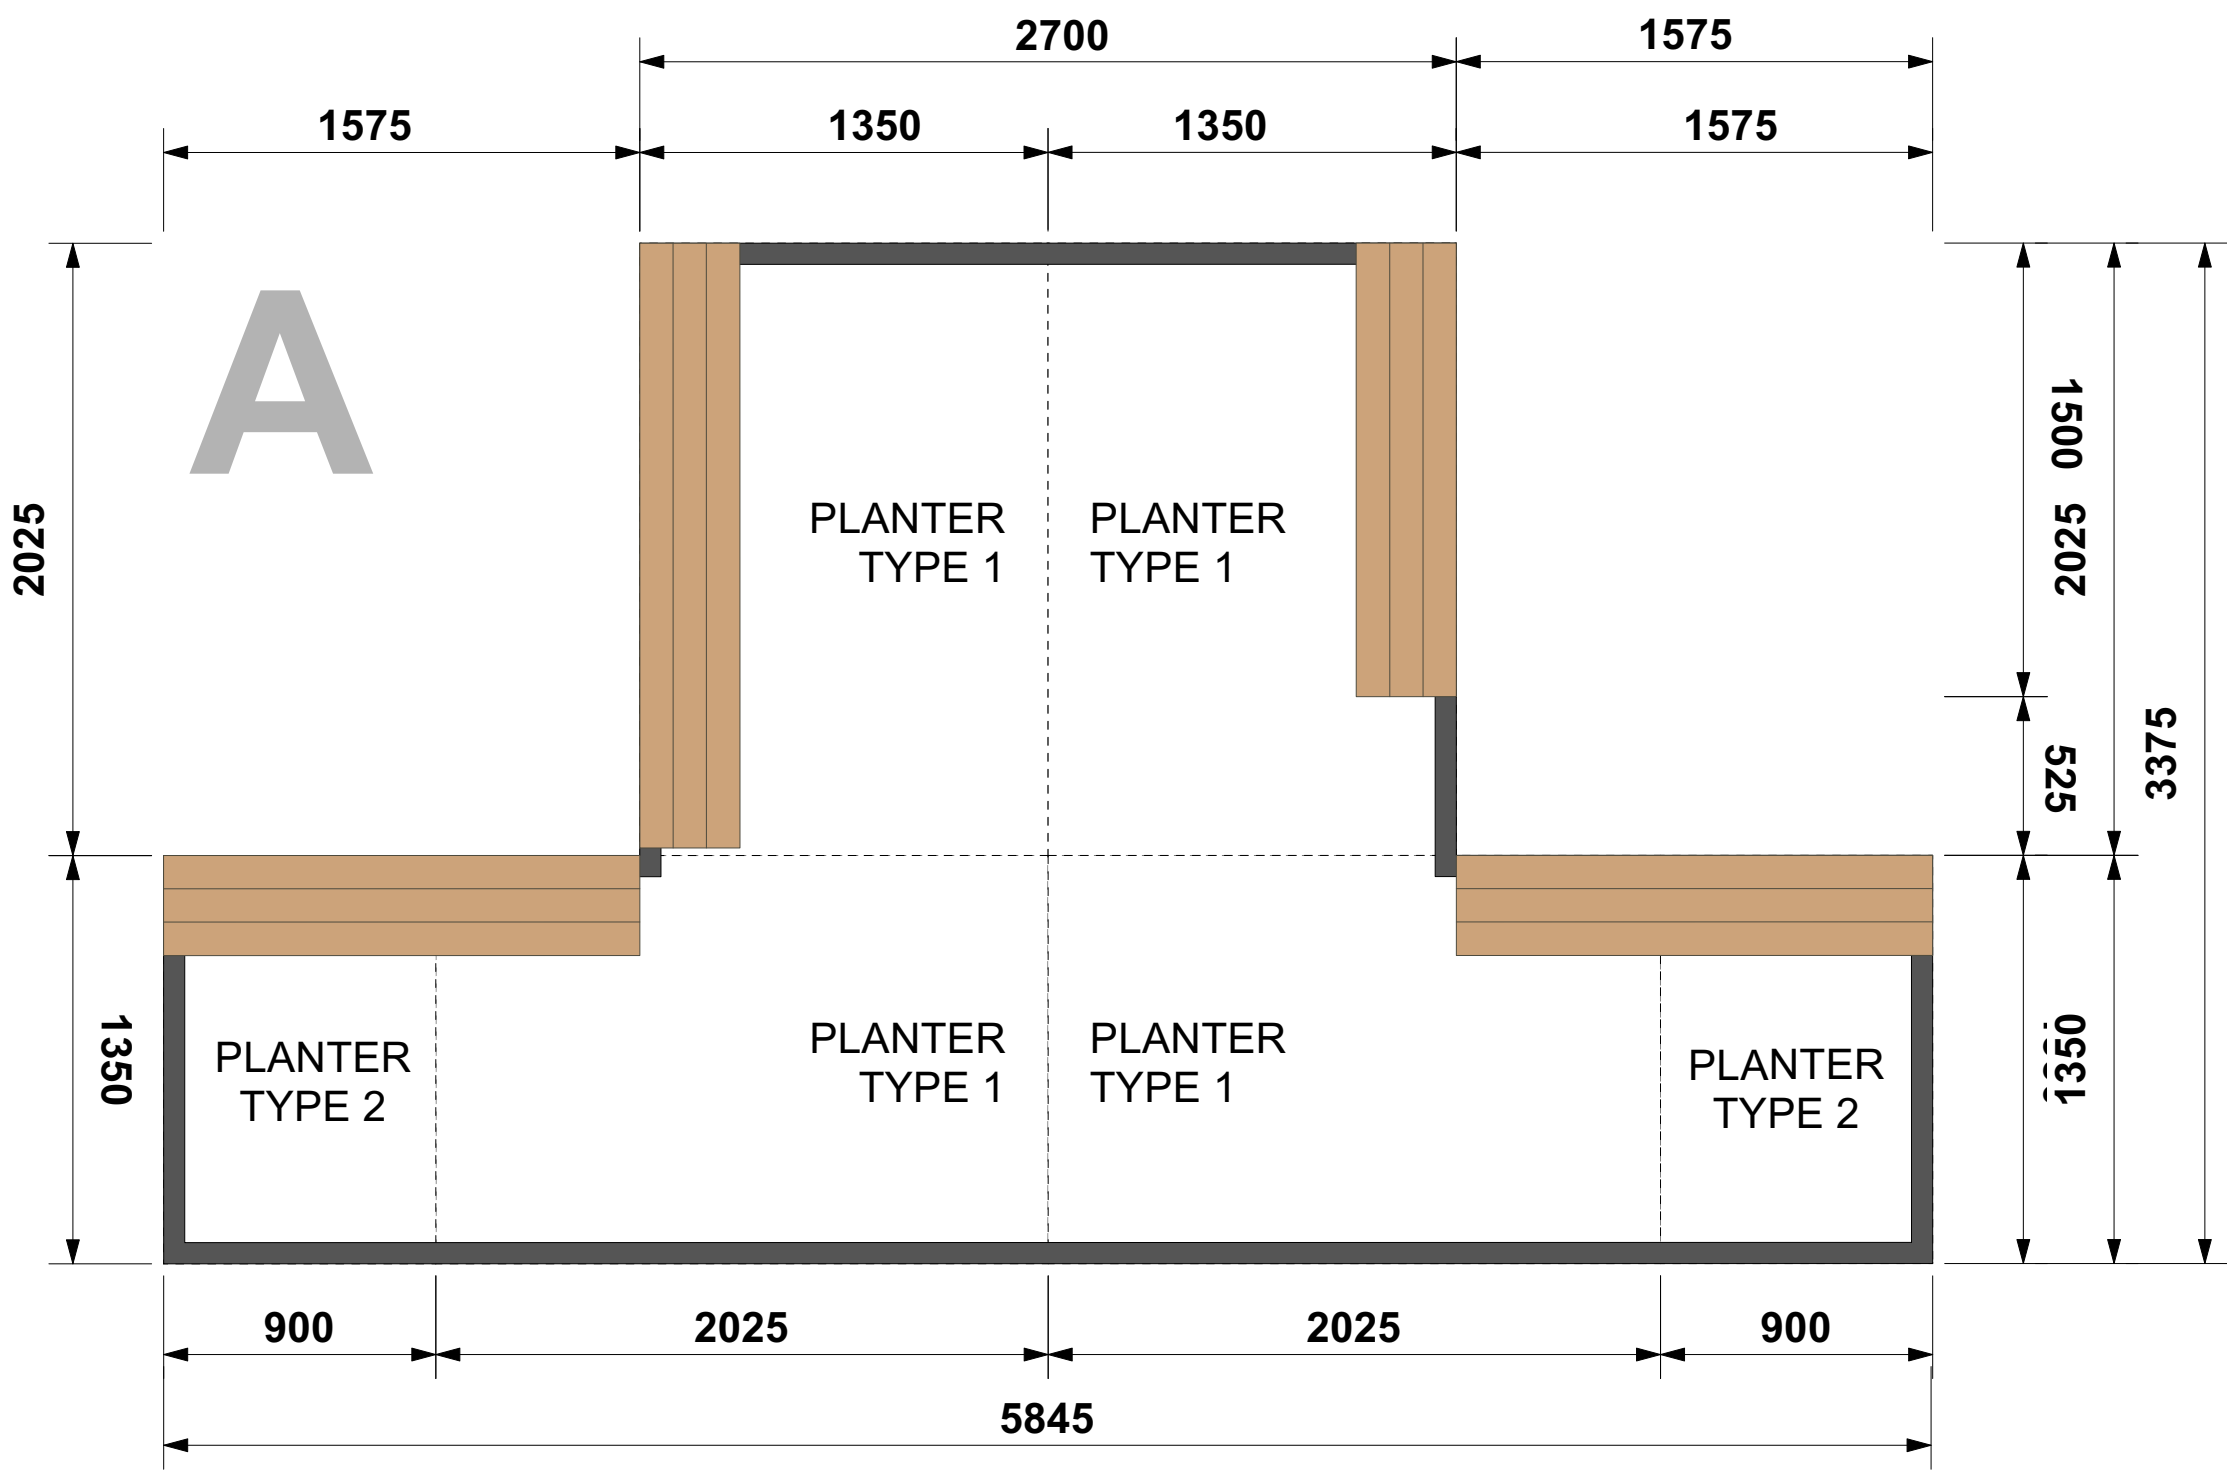


ABOVE: PLANTER TYPE A FORMATION LAYOUT
Scale: 1:25




PRODUCT: PLANTERS
Europlanters GRP planters with timber seat or equal and approved



ILLUMINATED FIRE EXIT SIGNS
Opportunity to locate them onto the planters

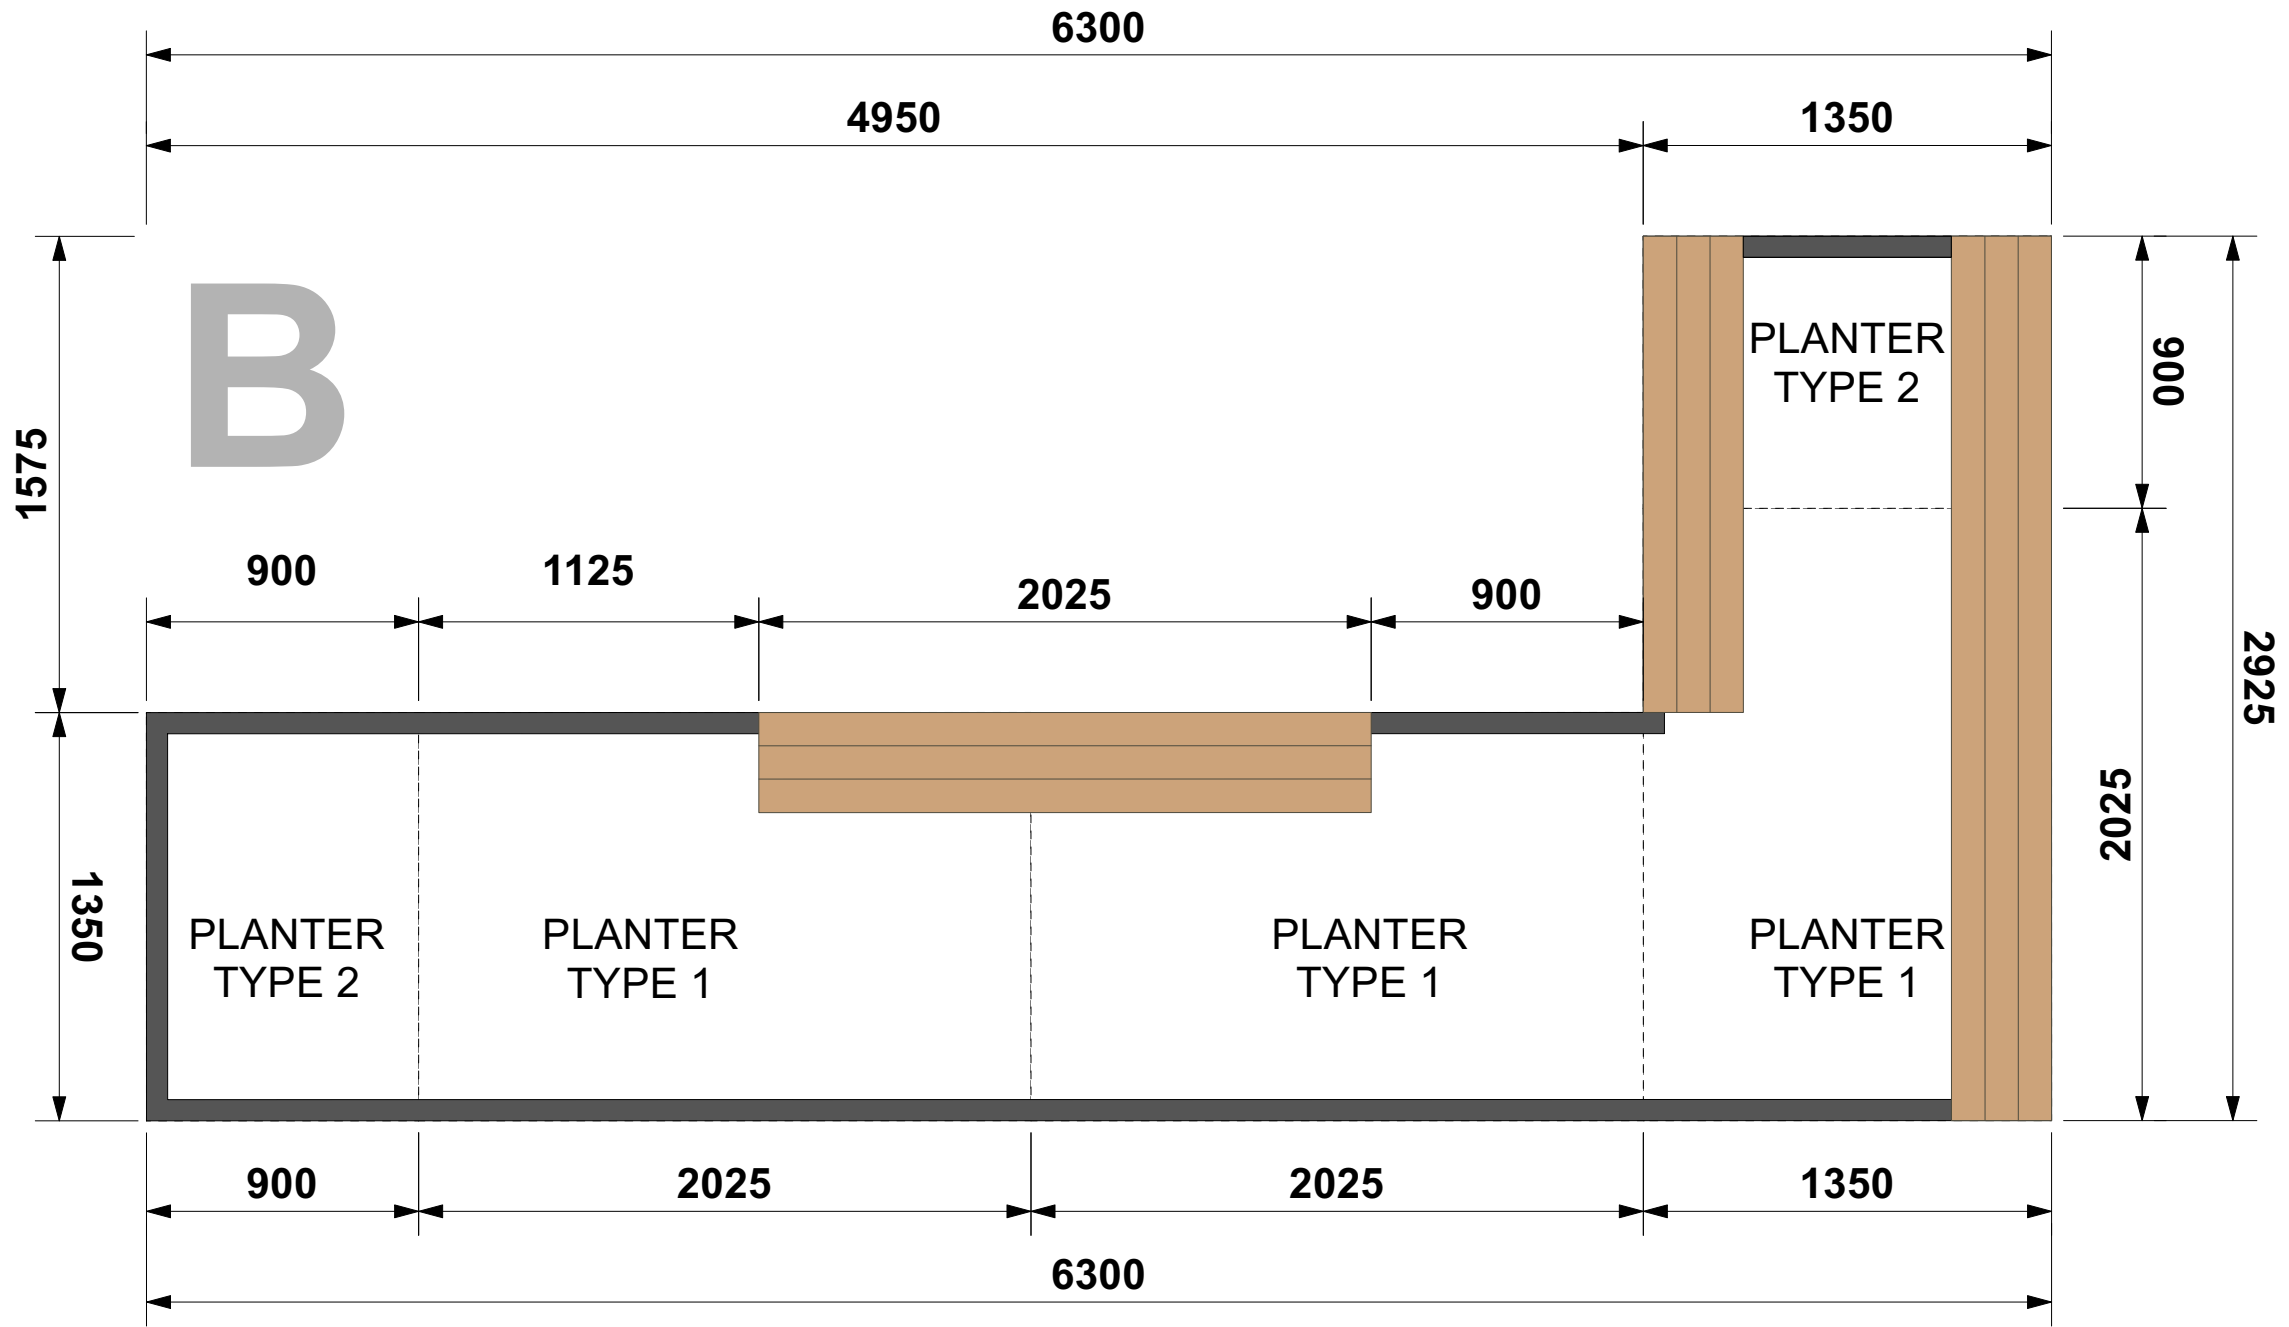

ABOVE: PLANTER TYPE B FORMATION LAYOUT
Scale: 1:25

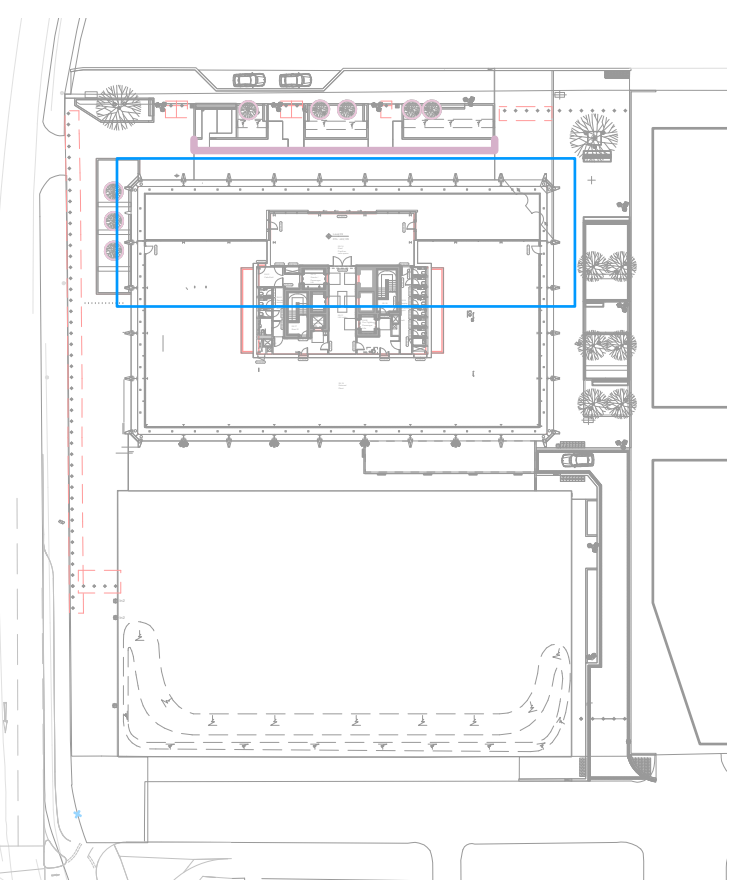

LOCATION PLAN
Scale: 1:1000

QUANTITIES OF PLANTING TYPES
1no. Planter Type A
1no. Planter Type B

This drawing is copyright protected and may not be reproduced in whole or part without written authority from the owner.

- NOTES:**
1. Do not scale from this drawing.
 2. Always work to noted dimensions.
 3. All dimensions are in millimetres unless otherwise stated.
 4. All setting out, levels and dimensions to be agreed on site.
 5. The dimensions of all materials must be checked on site before being laid out.
 6. This drawing must be read with the relevant specification clauses and detail drawings.
 7. Order of construction and setting out to be agreed on site.

ROOF TERRACE

- RAISED PLANTER**
- GRP planter
 - Supplier: Europlanters or equal and approved, tel. 0161 449 7900
 - Product: R22 & R23 GPR Planters
 - Dimensions: 420mm high
 - Finish: satin finish in RAL 7009 'Green Grey' colour

- RAISED PLANTER SEGMENT LINE**
- Edge lines of adjoining planter sections to form one continual planter
 - Adjoining sections to be fixed and bolted on site to suppliers' details

- PLANTER TYPE 1**
- Product: R22 GRP Planter
 - Supplier: Europlanters or equal and approved
 - Dimensions: 2025 (L) x 1350 (w) x 420 (h) mm
 - Quantity: 7 no.

- PLANTER TYPE 2**
- Product: R23 GRP Planter
 - Supplier: Europlanters or equal and approved
 - Dimensions: 1350 (L) x 900 (w) x 420 (h) mm
 - Quantity: 4 no.

- TIMBER SEATS TO TOP OF PLANTERS**
- Iroko Timber bench locations as shown
 - Supplier: Europlanters or equal and approved, tel. 0161 449 7900
 - Product: Bench 18 to be fitted to planters R22 & R23
 - Dimensions: lengths as shown on plan x 331mm deep

- ORNAMENTAL PLANTING TO PLANTERS**
- Refer to softworks plan for species
 - With 80mm pea gravel drainage layer to the base of the planter
 - 320mm topsoil with Hydroleca for water retention
 - topped with 50mm small brown bark chippings

- FIRE EXIT SIGNS**
- Indicative locations of signs shown to be fixed to planters
 - Fire sign design, location and number of signs to be confirmed with Cundalls and Fire Officer
 - signs to meet BS EN 1838

- CATENARY LIGHTING**
- refer to Cundalls lighting drawings for details

- WATERING POINT**
- building mounted bib tap
 - with a minimum hose pipe length of 40m to cover all planter areas
 - location and specification of bib tap as per engineers drawing

C01	22-04-24	S4 - First issue	VS	RM
Revision	Date	Description	Drawn	Apprvd.

PLANIT

Manchester | London | Liverpool | Leeds | Standish

Manchester
2 Back Grafton Street,
Altrincham,
Cheshire,
WA14 1DY,
W: plantit-ie.com
E: info@plantit-ie.com
T: 0151 363 1230

Client First Street Developments LTD

Project First Street Plot 9

Drq Title 9th Floor Roof Terrace GA

Created on 01-03-22
Created by VE
Approved by RM

Scale as shown
Size A1
Workstage STAGE 05

Drq No. MN2A-PLA-ZZ-09-DR-L-000001
Suitability S4
Revision C01
© Plantit I.E. Limited