Water

Water

Boardwalk

Hut entrance

8

2

decking

Parkkeeper's Hut & Store

8

Public entrance

9

12

2

8

services

seat

woodburning stove

WC 1

'The Hearth'
(central seating area)
total useable area: 49m2

16

Shower

Elsan disposal point

10

seat

4

1

17

15

Accessible WC 2

Laundry

seat

Reedbeds

SECTION
PKH-LD-0016

Water

Floor Plan
1:50

Key

1	Sawn larch cladding
2	Sawn oak door
3	Timber decking to match boardwalk
4	Sawn timber openable windows with DGU
5	Sedum roof (brown roof)
6	Sawn larch clad upstand
7	Clear single-glazed rooflight
8	Signage
9	External light fittings
10	Sawn larch screen
11	Solar thermal panels
12	Timber entrance canopy
13	Black iron stovepipe from woodburning stove
14	Air-source heat pump plant
15	Straw bale and timber frame wall construction
16	Sawn timber internal walls
17	Lime render internal wall finish

North

Key

26 JUN 2009


Client: New East Manchester
Project: Parkkeeper's Hut
New Islington, Manchester
Rev: Date Description

Document: Floor Plan
As proposed
Status: FOR PLANNING APPROVAL
Scale & Date: 1:50 @ A3 June 2009
Doc Ref: PKH | LD | 0010 | A

arca
Arca Architects & Industrial Designers
Carver's Warehouse 77 Dale Street Manchester M1 2HG
t 0161 236 6886
f 0161 236 5775
e info@arca.co.uk

© This drawing is copyright Arca

Roof Plan
1:50

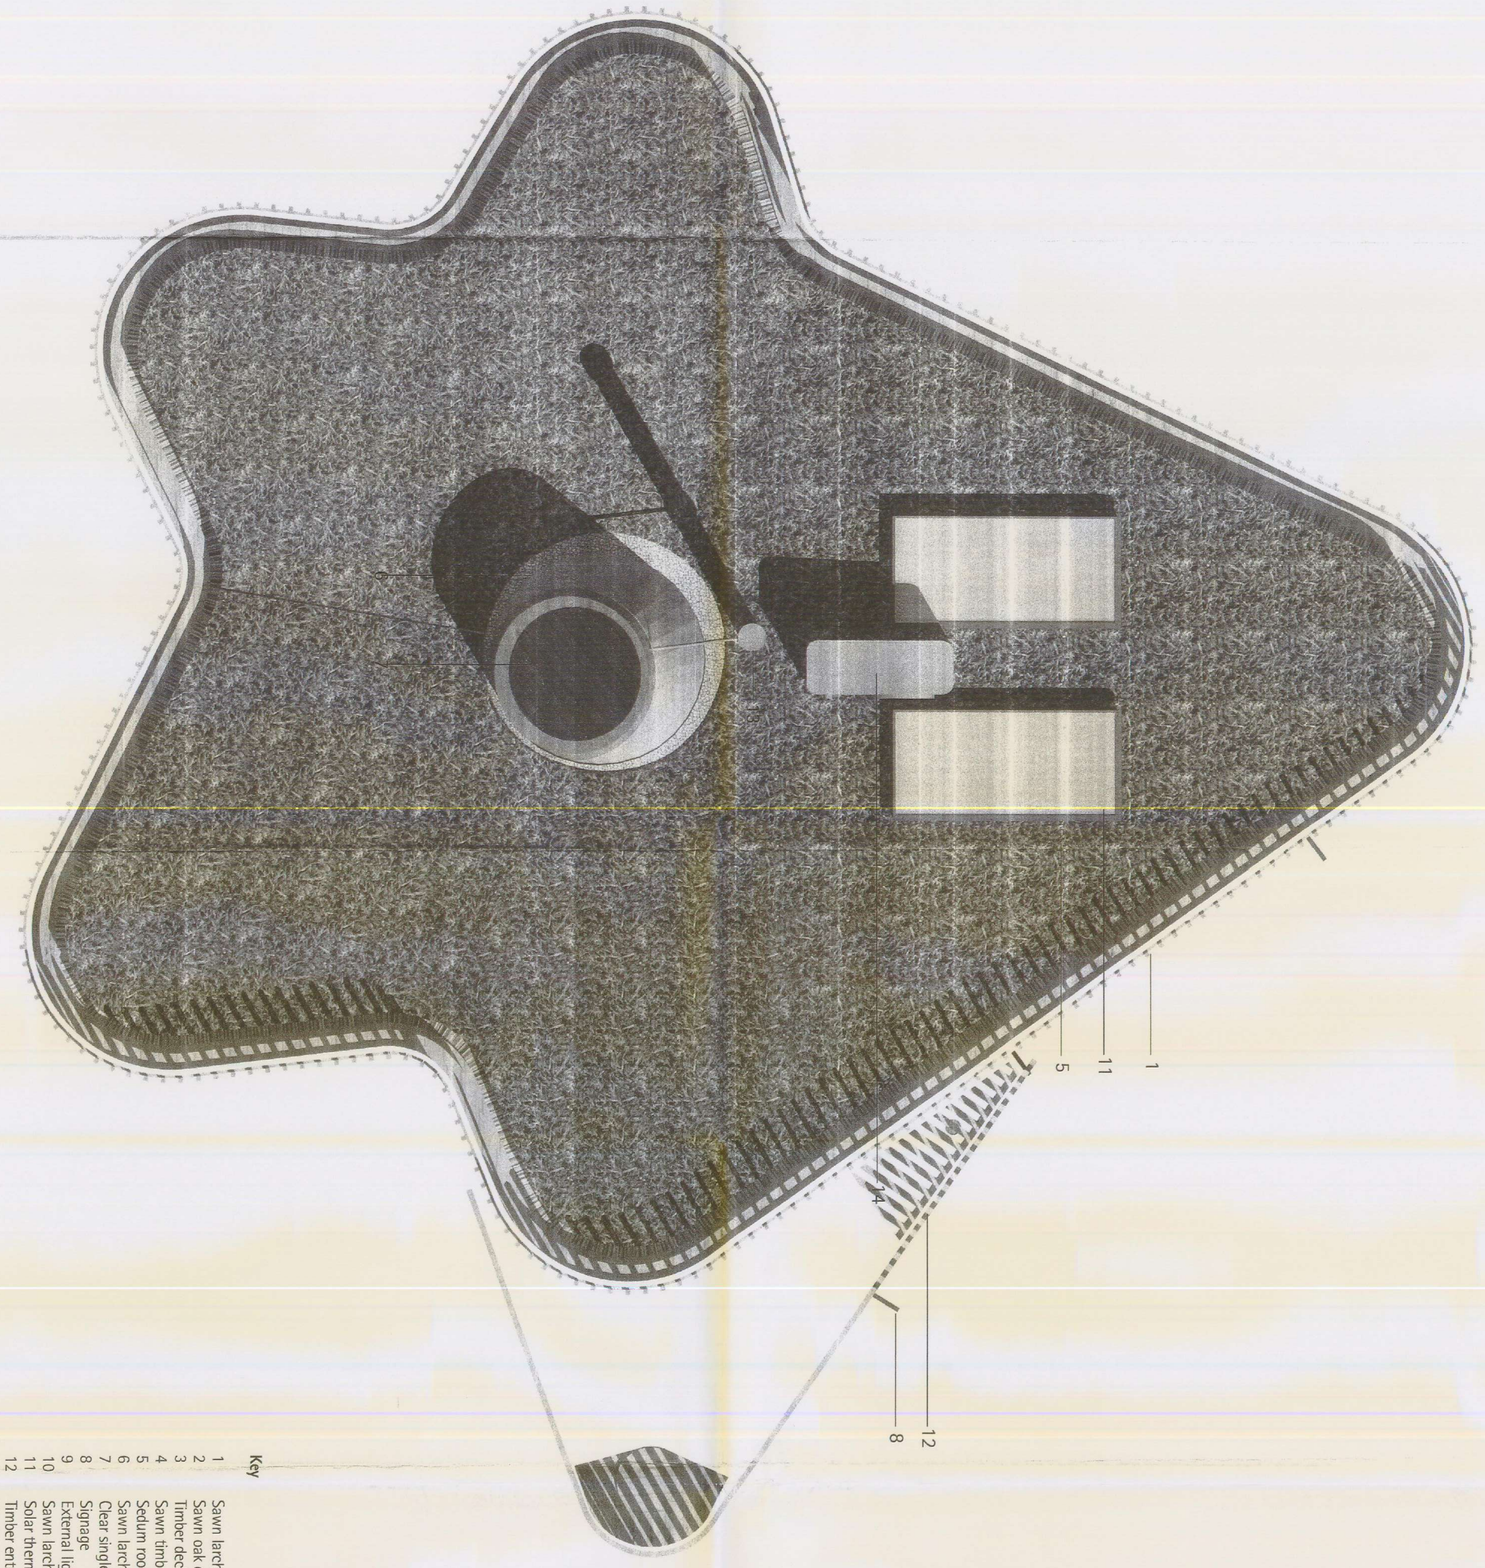

Key

1 Sawn larch cladding
2 Sawn oak door
3 Timber decking to match boardwalk
4 Sawn timber openable windows with DGU
5 Sedum roof (brown roof)
6 Sawn larch clad upstand
7 Clear single-glazed rooflight
8 Signage
9 External light fittings
10 Sawn larch screen
11 Solar thermal panels
12 Timber entrance canopy
13 Black iron stovepipe from woodburning stove
14 Air-source heat pump plant
15 Straw bale and timber frame wall construction
16 Sawn timber internal walls
17 Lime render internal wall finish

ACKD
REPLIED
RECD 26 JUN 2009
DOC. ADDED

arca

Arca
Architects & Industrial Designers
Carver's Warehouse 77 Dale Street Manchester M1 2HG
t 0161 236 6886
f 0161 236 5775
e info@arca.co.uk

© This drawing is copyright Arca

Key

North

Client: New East Manchester

Project: Parkkeeper's Hut
New Islington, Manchester


Rev: Date Description

Document: **Roof Plan**
As proposed

Status: FOR PLANNING APPROVAL

Scale & Date: 1:50 @ A3 June 2009

Doc Ref: PKH | LD | 0011 | A

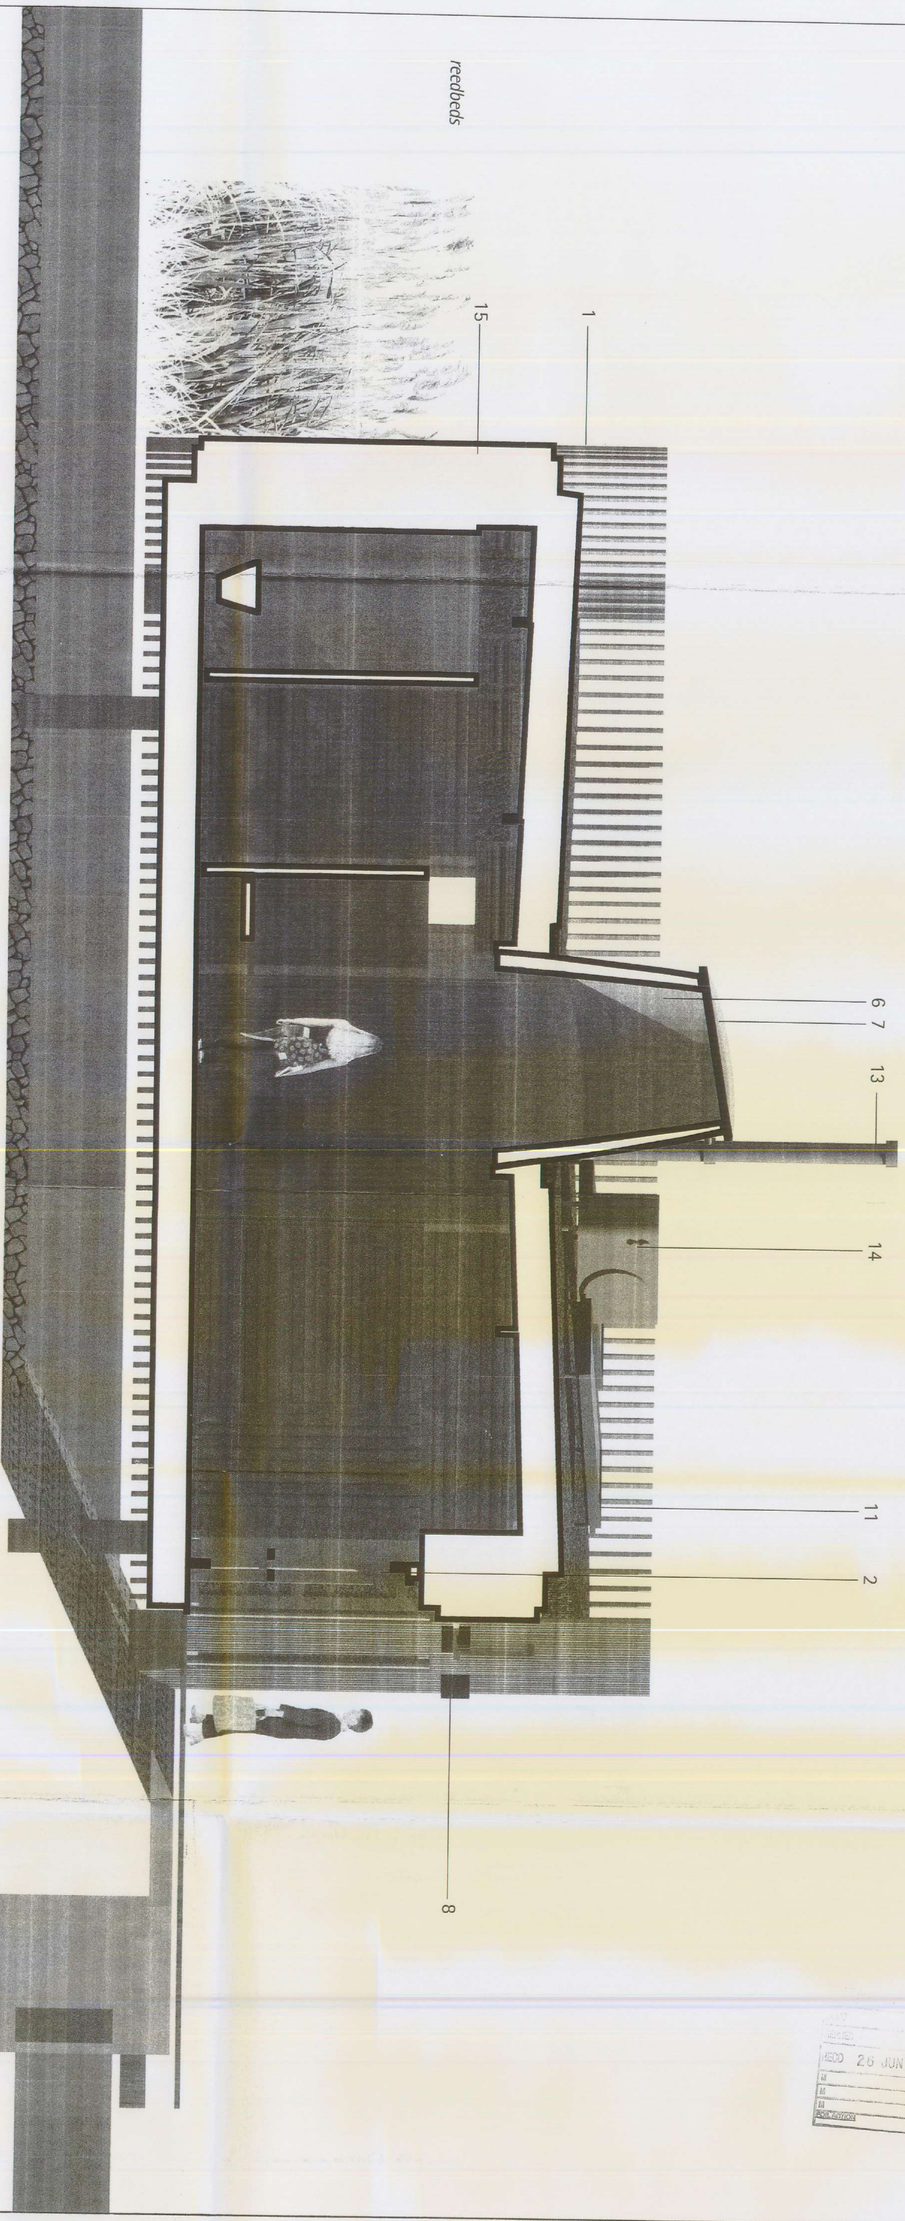

Cross Section
1:50

Key

1 Sawn larch cladding
2 Sawn oak door
3 Timber decking to match boardwalk
4 Sawn timber openable windows with DGU
5 Sedum roof (brown roof)
6 Sawn larch clad upstand
7 Clear single-glazed rooflight
8 Signage
9 External light fittings
10 Sawn larch screen
11 Solar thermal panels
12 Timber entrance canopy
13 Black iron stovepipe from woodburning stove
14 Air-source heat pump plant
15 Straw bale and timber frame wall construction
16 Sawn timber internal walls
17 Lime render internal wall finish

RECD 26 JUN 2009

arca

Arca
Architects & Industrial Designers
Carver's Warehouse 77 Dale Street Manchester M1 2HG
t 0161 236 6886
f 0161 236 5775
e info@arca.co.uk

© This drawing is copyright Arca

Key

North

Client: New East Manchester

Project: Parkkeeper's Hut
New Islington, Manchester


Rev: Date Description

Document: Cross Section
As proposed

Status: FOR PLANNING APPROVAL

Scale & Date: 1:50 @ A3 June 2009

Doc Ref: PKH | LD | 0016 | A

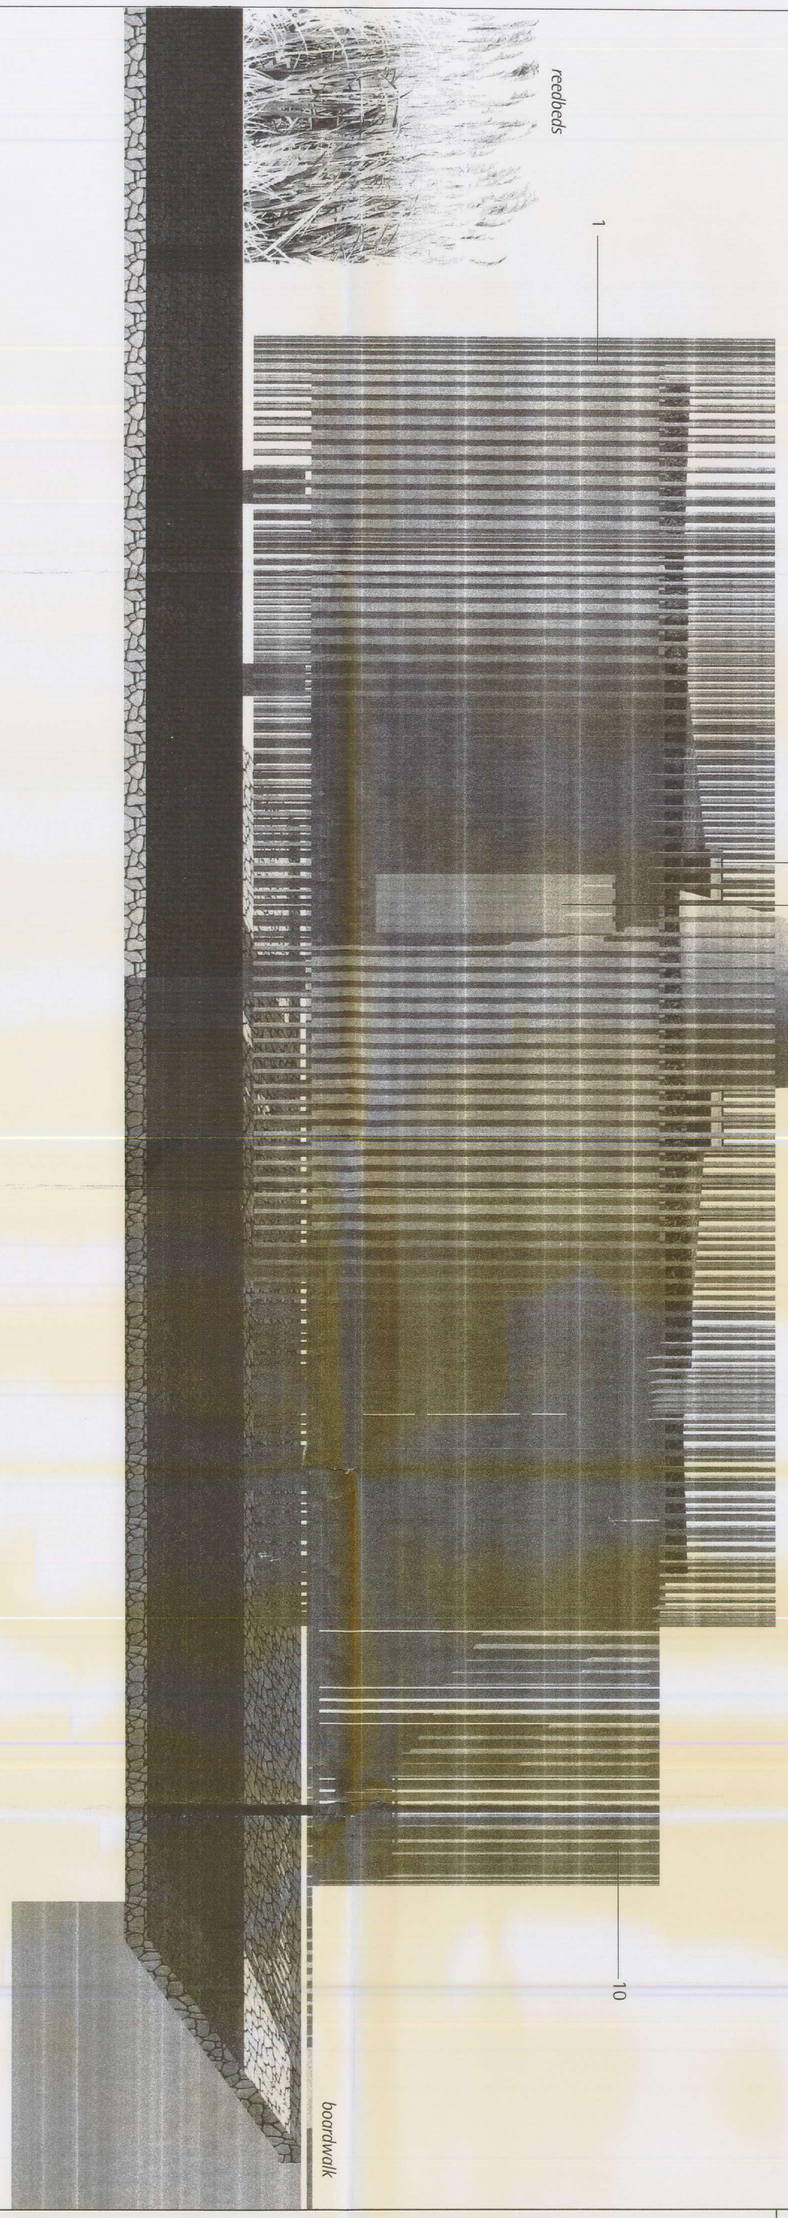

South Elevation
1:50

Key

1 Sawn larch cladding
2 Sawn oak door
3 Timber decking to match boardwalk
4 Sawn timber openable windows with DGU
5 Sedum roof (brown roof)
6 Sawn larch clad upstand
7 Clear single-glazed rooflight
8 Signage
9 External light fittings
10 Sawn larch screen
11 Solar thermal panels
12 Timber entrance canopy
13 Black iron stovepipe from woodburning stove
14 Air-source heat pump plant
15 Straw bale and timber frame wall construction
16 Sawn timber internal walls
17 Lime render internal wall finish

PLANNING
RECD
REPLIED
RECD 26 JUN 2009
ACK
DESK ACTION

Key

North

arca

Arca

Architects & Industrial Designers
Carver's Warehouse 77 Dale Street Manchester M1 2HG
t 0161 236 6886
f 0161 236 5775
e info@arca.co.uk

© This drawing is copyright Arca

Client: New East Manchester

Project: Parkkeeper's Hut
New Islington, Manchester


Rev: Date Description

Document: South Elevation
As proposed

Status: FOR PLANNING APPROVAL

Scale & Date: 1:50 @ A3 June 2009

Doc Ref: PKH | LD | 0012 | A

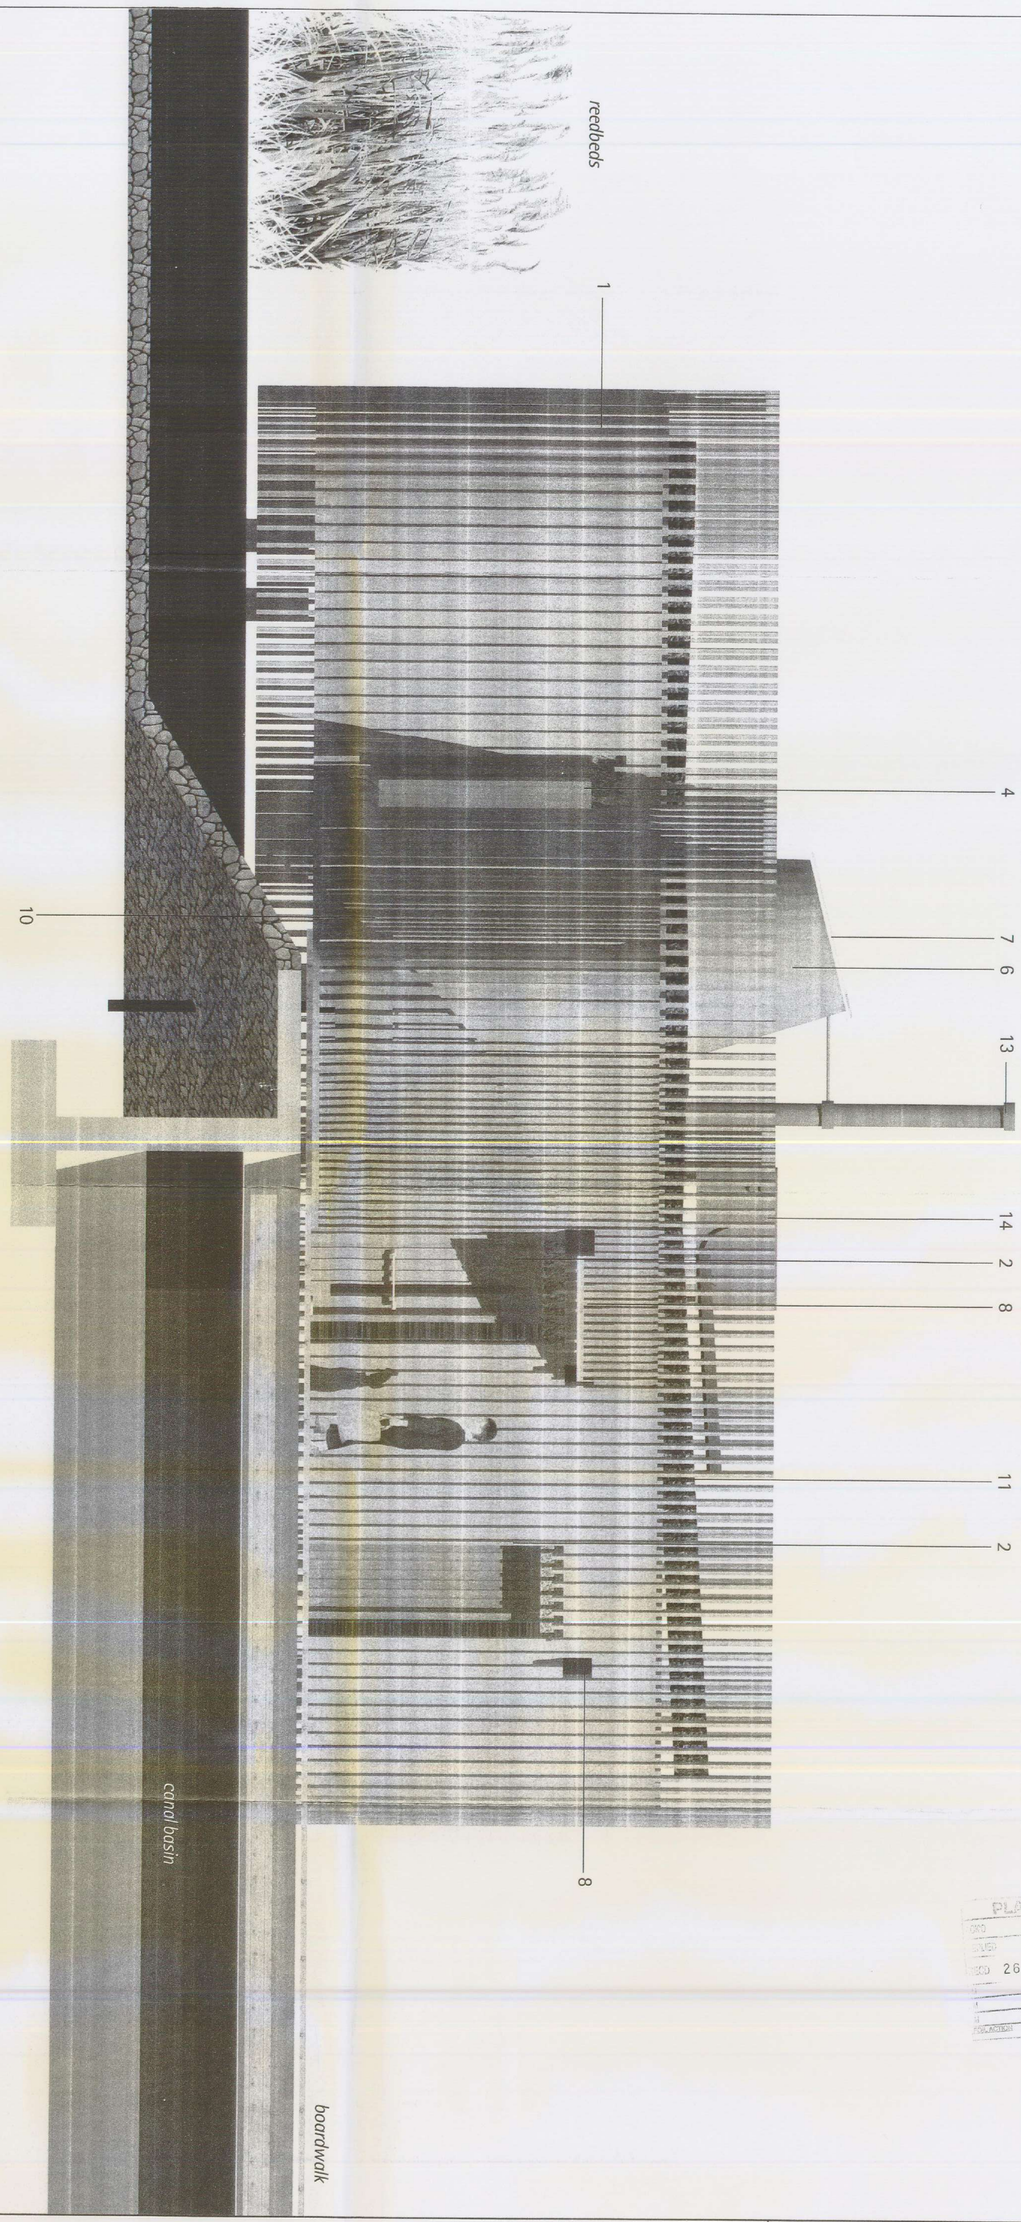

East Elevation
1:50

Key

1 Sawn larch cladding
2 Sawn oak door
3 Timber decking to match boardwalk
4 Sawn timber openable windows with DGU
5 Sedum roof (brown roof)
6 Sawn larch clad upstand
7 Clear single-glazed rooflight
8 Signage
9 External light fittings
10 Sawn larch screen
11 Solar thermal panels
12 Timber entrance canopy
13 Black iron stovepipe from woodburning stove
14 Air-source heat pump plant
15 Straw bale and timber frame wall construction
16 Sawn timber internal walls
17 Lime render internal wall finish

PLANNING
DWG
CHKD
REC'D 26 JUN 2009
INIT. | DATE
PROJECT
ACKNOWLEDGE

arca

Arca
Architects & Industrial Designers
Carver's Warehouse 77 Dale Street Manchester M1 2HG
t 0161 236 6886
f 0161 236 5775
e info@arca.co.uk

© This drawing is copyright Arca

Key

North

Client: New East Manchester

Project: Parkkeeper's Hut
New Islington, Manchester


Rev: Date Description

Document: East Elevation
As proposed

Status: FOR PLANNING APPROVAL

Scale & Date: 1:50 @ A3 June 2009

Doc Ref: PKH | LD | 0013 | A

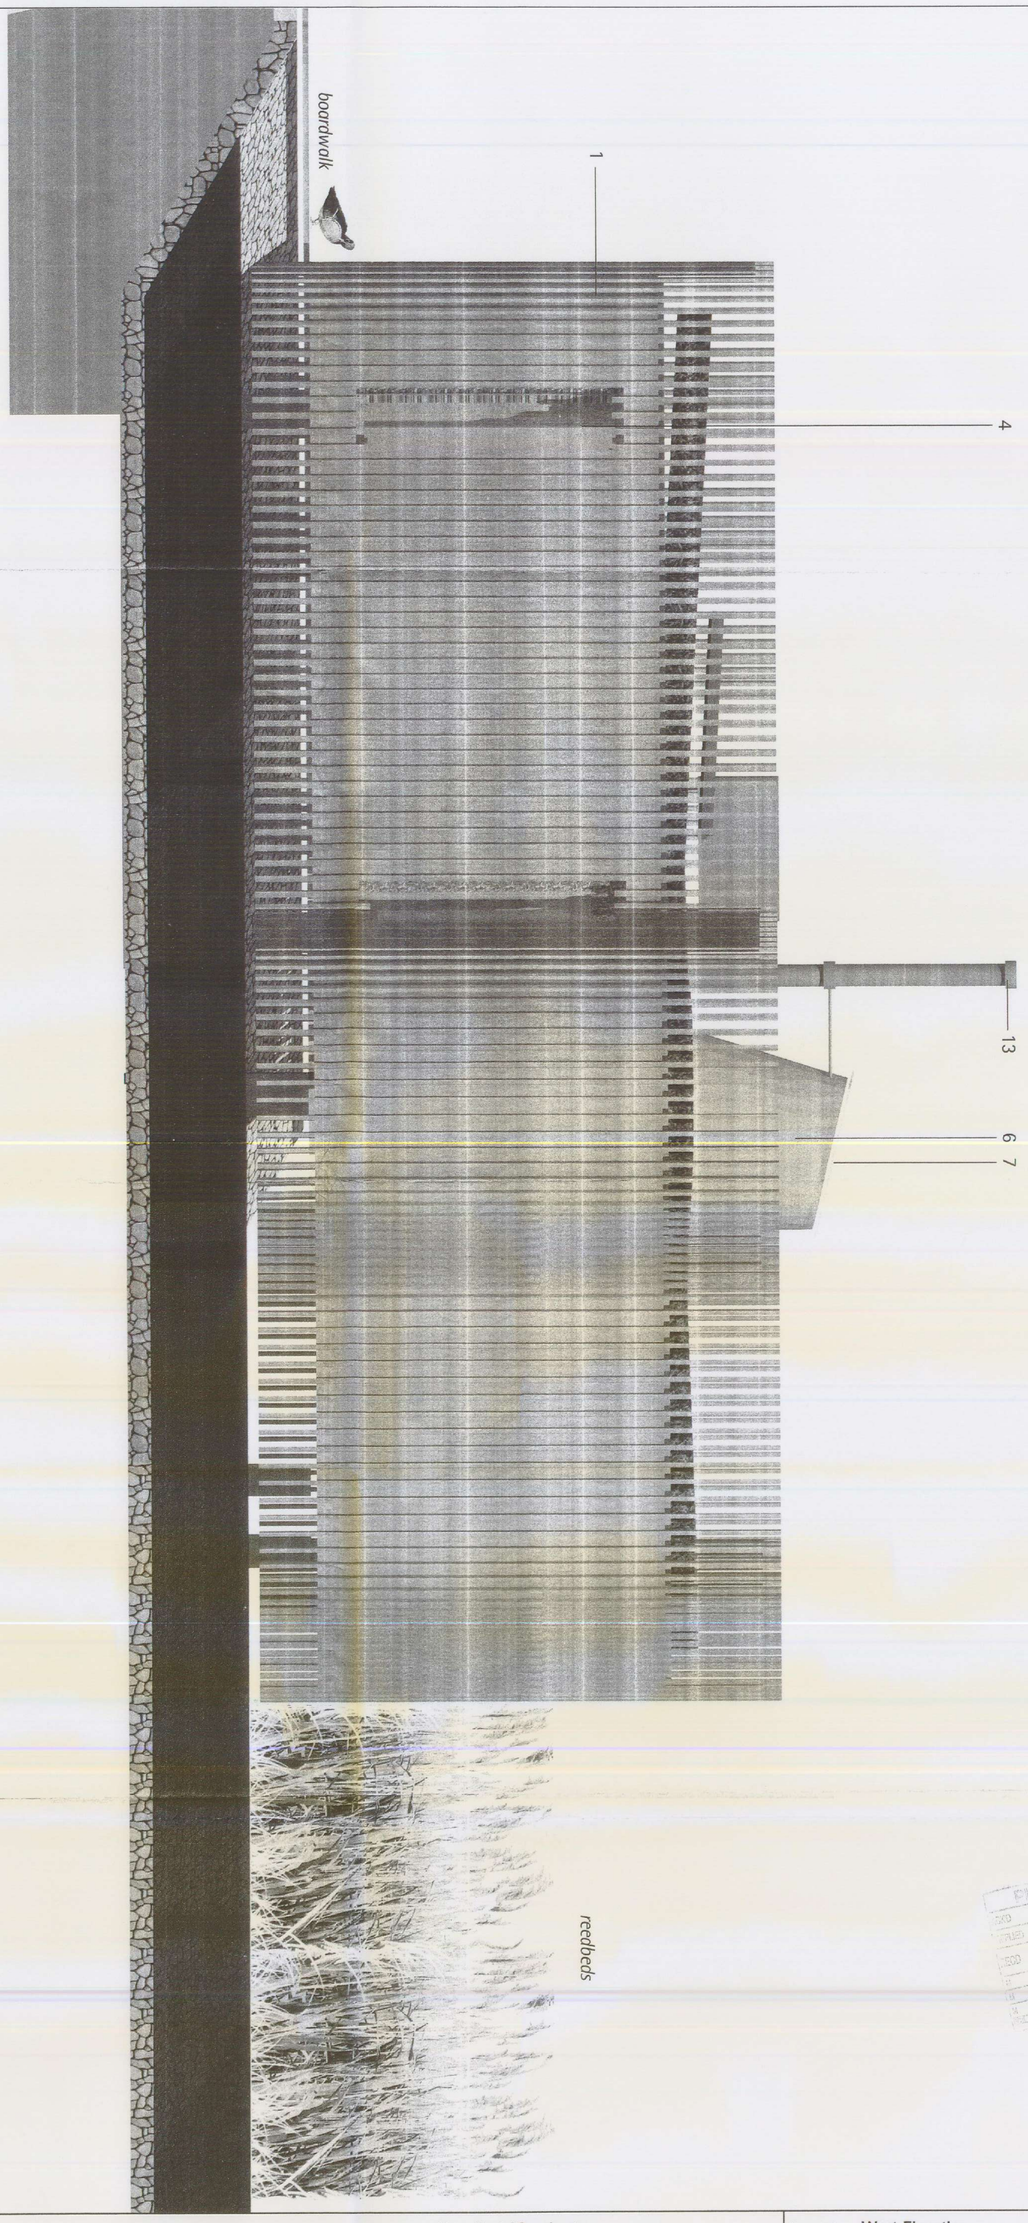

West Elevation
1:50

Key

1 Sawn larch cladding
2 Sawn oak door
3 Timber decking to match boardwalk
4 Sawn timber openable windows with DGU
5 Sedum roof (brown roof)
6 Sawn larch clad upstand
7 Clear single-glazed rooflight
8 Signage
9 External light fittings
10 Sawn larch screen
11 Solar thermal panels
12 Timber entrance canopy
13 Black iron stovepipe from woodburning stove
14 Air-source heat pump plant
15 Straw bale and timber frame wall construction
16 Sawn timber internal walls
17 Lime render internal wall finish

PLANNING
RECD 26 JUN 2009

arca

Arca
Architects & Industrial Designers
Carver's Warehouse 77 Dale Street Manchester M1 2HG
t 0161 236 6886
f 0161 236 5775
e info@arca.co.uk

© This drawing is copyright Arca

Key

North

Client: New East Manchester

Project: Parkkeeper's Hut
New Islington, Manchester


Rev: Date Description

Document: West Elevation
As proposed

Status: FOR PLANNING APPROVAL

Scale & Date: 1:50 @ A3 June 2009

Doc Ref: PKH | LD | 0015 | A

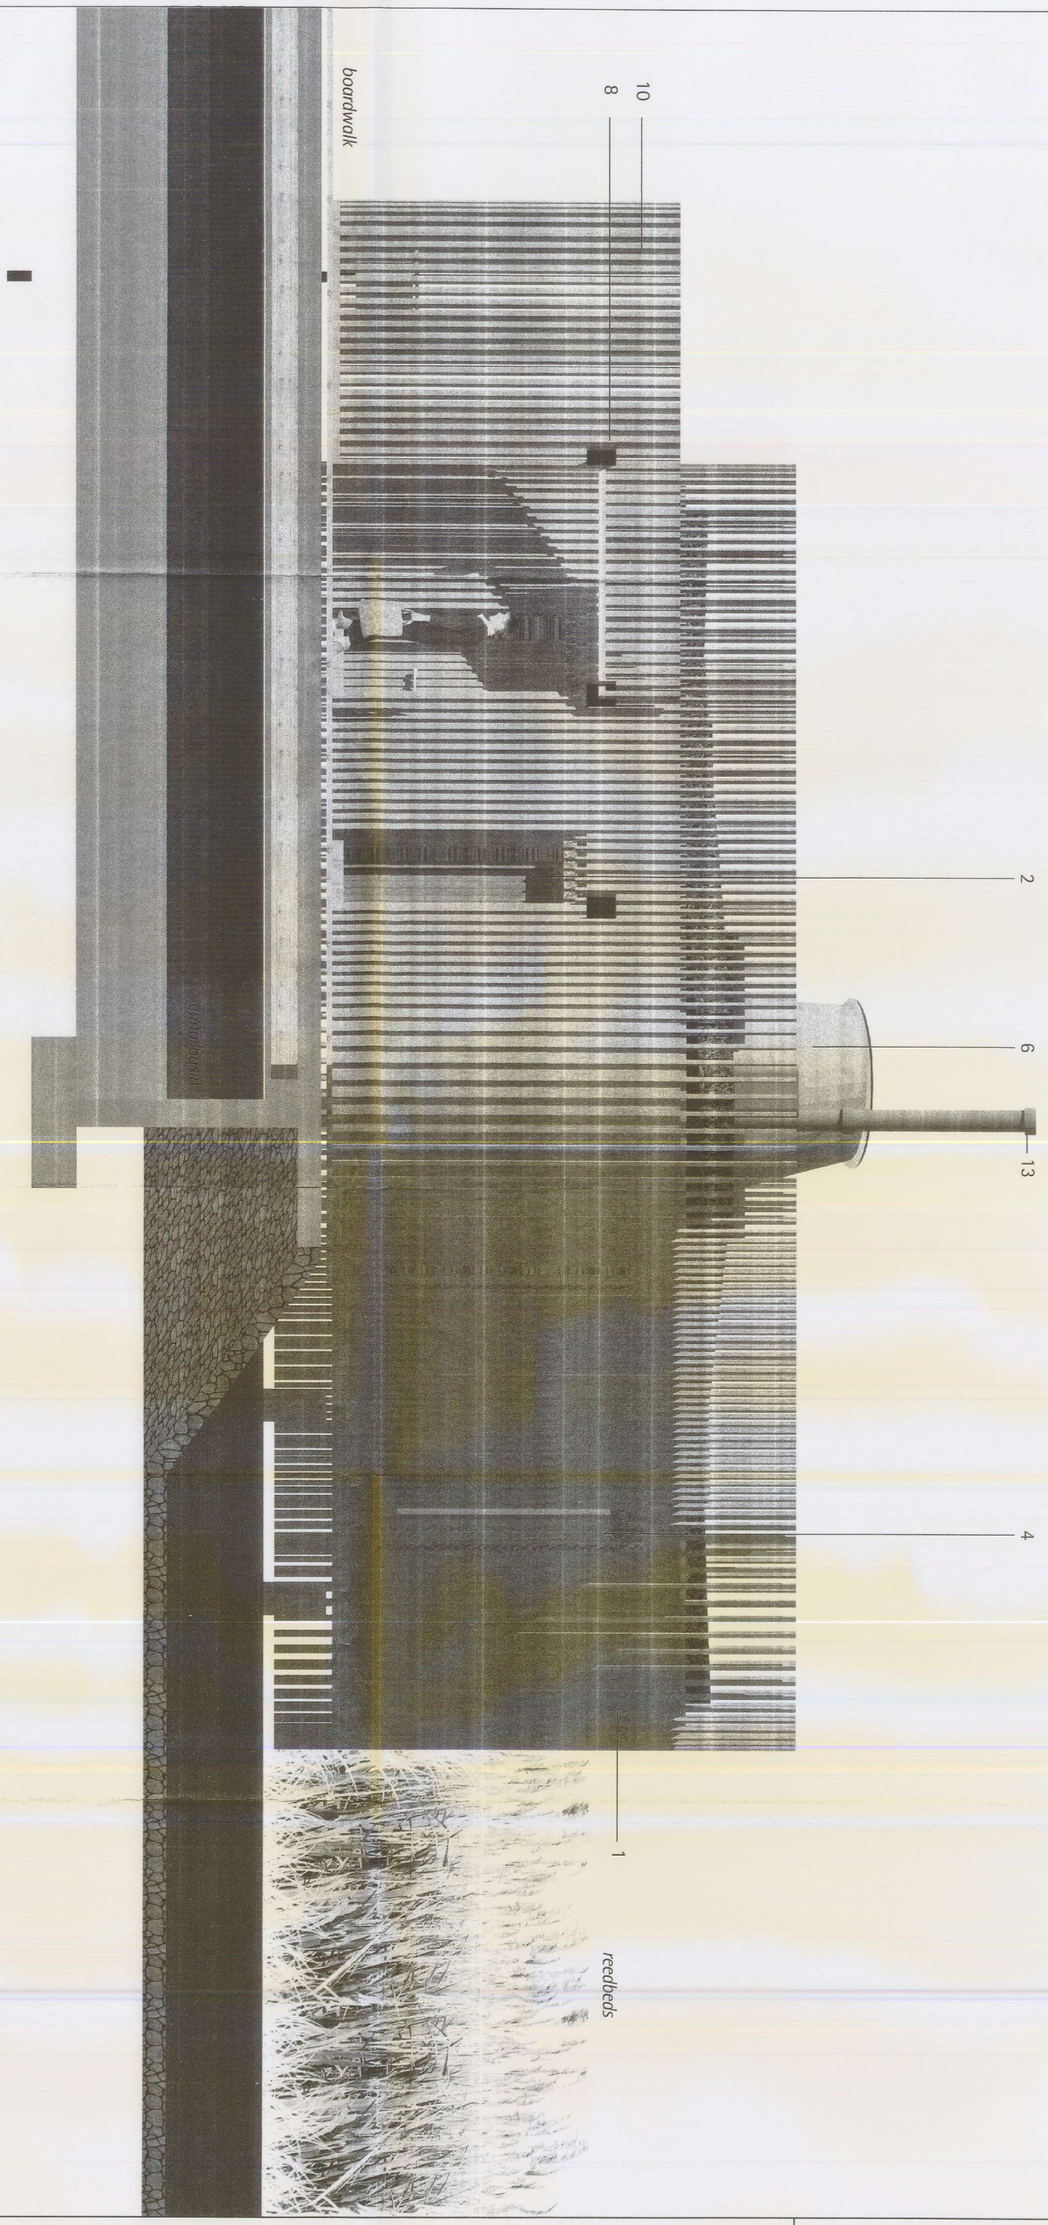

North Elevation
1:50

Key

1 Sawn larch cladding
2 Sawn oak door
3 Timber decking to match boardwalk
4 Sawn timber openable windows with DGU
5 Sedum roof (brown roof)
6 Sawn larch clad upstand
7 Clear single-glazed rooflight
8 Signage
9 External light fittings
10 Sawn larch screen
11 Solar thermal panels
12 Timber entrance canopy
13 Black iron stovepipe from woodburning stove
14 Air-source heat pump plant
15 Straw bale and timber frame wall construction
16 Sawn timber internal walls
17 Lime render internal wall finish

PLANNING
26 JUN 2009

arca

Arca
Architects & Industrial Designers
Carver's Warehouse 77 Dale Street Manchester M1 2HG
t 0161 236 6886
f 0161 236 5775
e info@arca.co.uk

© This drawing is copyright Arca

Key

North

Client New East Manchester

Project Parkkeeper's Hut
New Islington, Manchester

Rev: Date Description

Document	North Elevation As proposed
Status	FOR PLANNING APPROVAL
Scale & Date	1:50 @ A3 June 2009
Doc Ref	PKH LD 0014 A