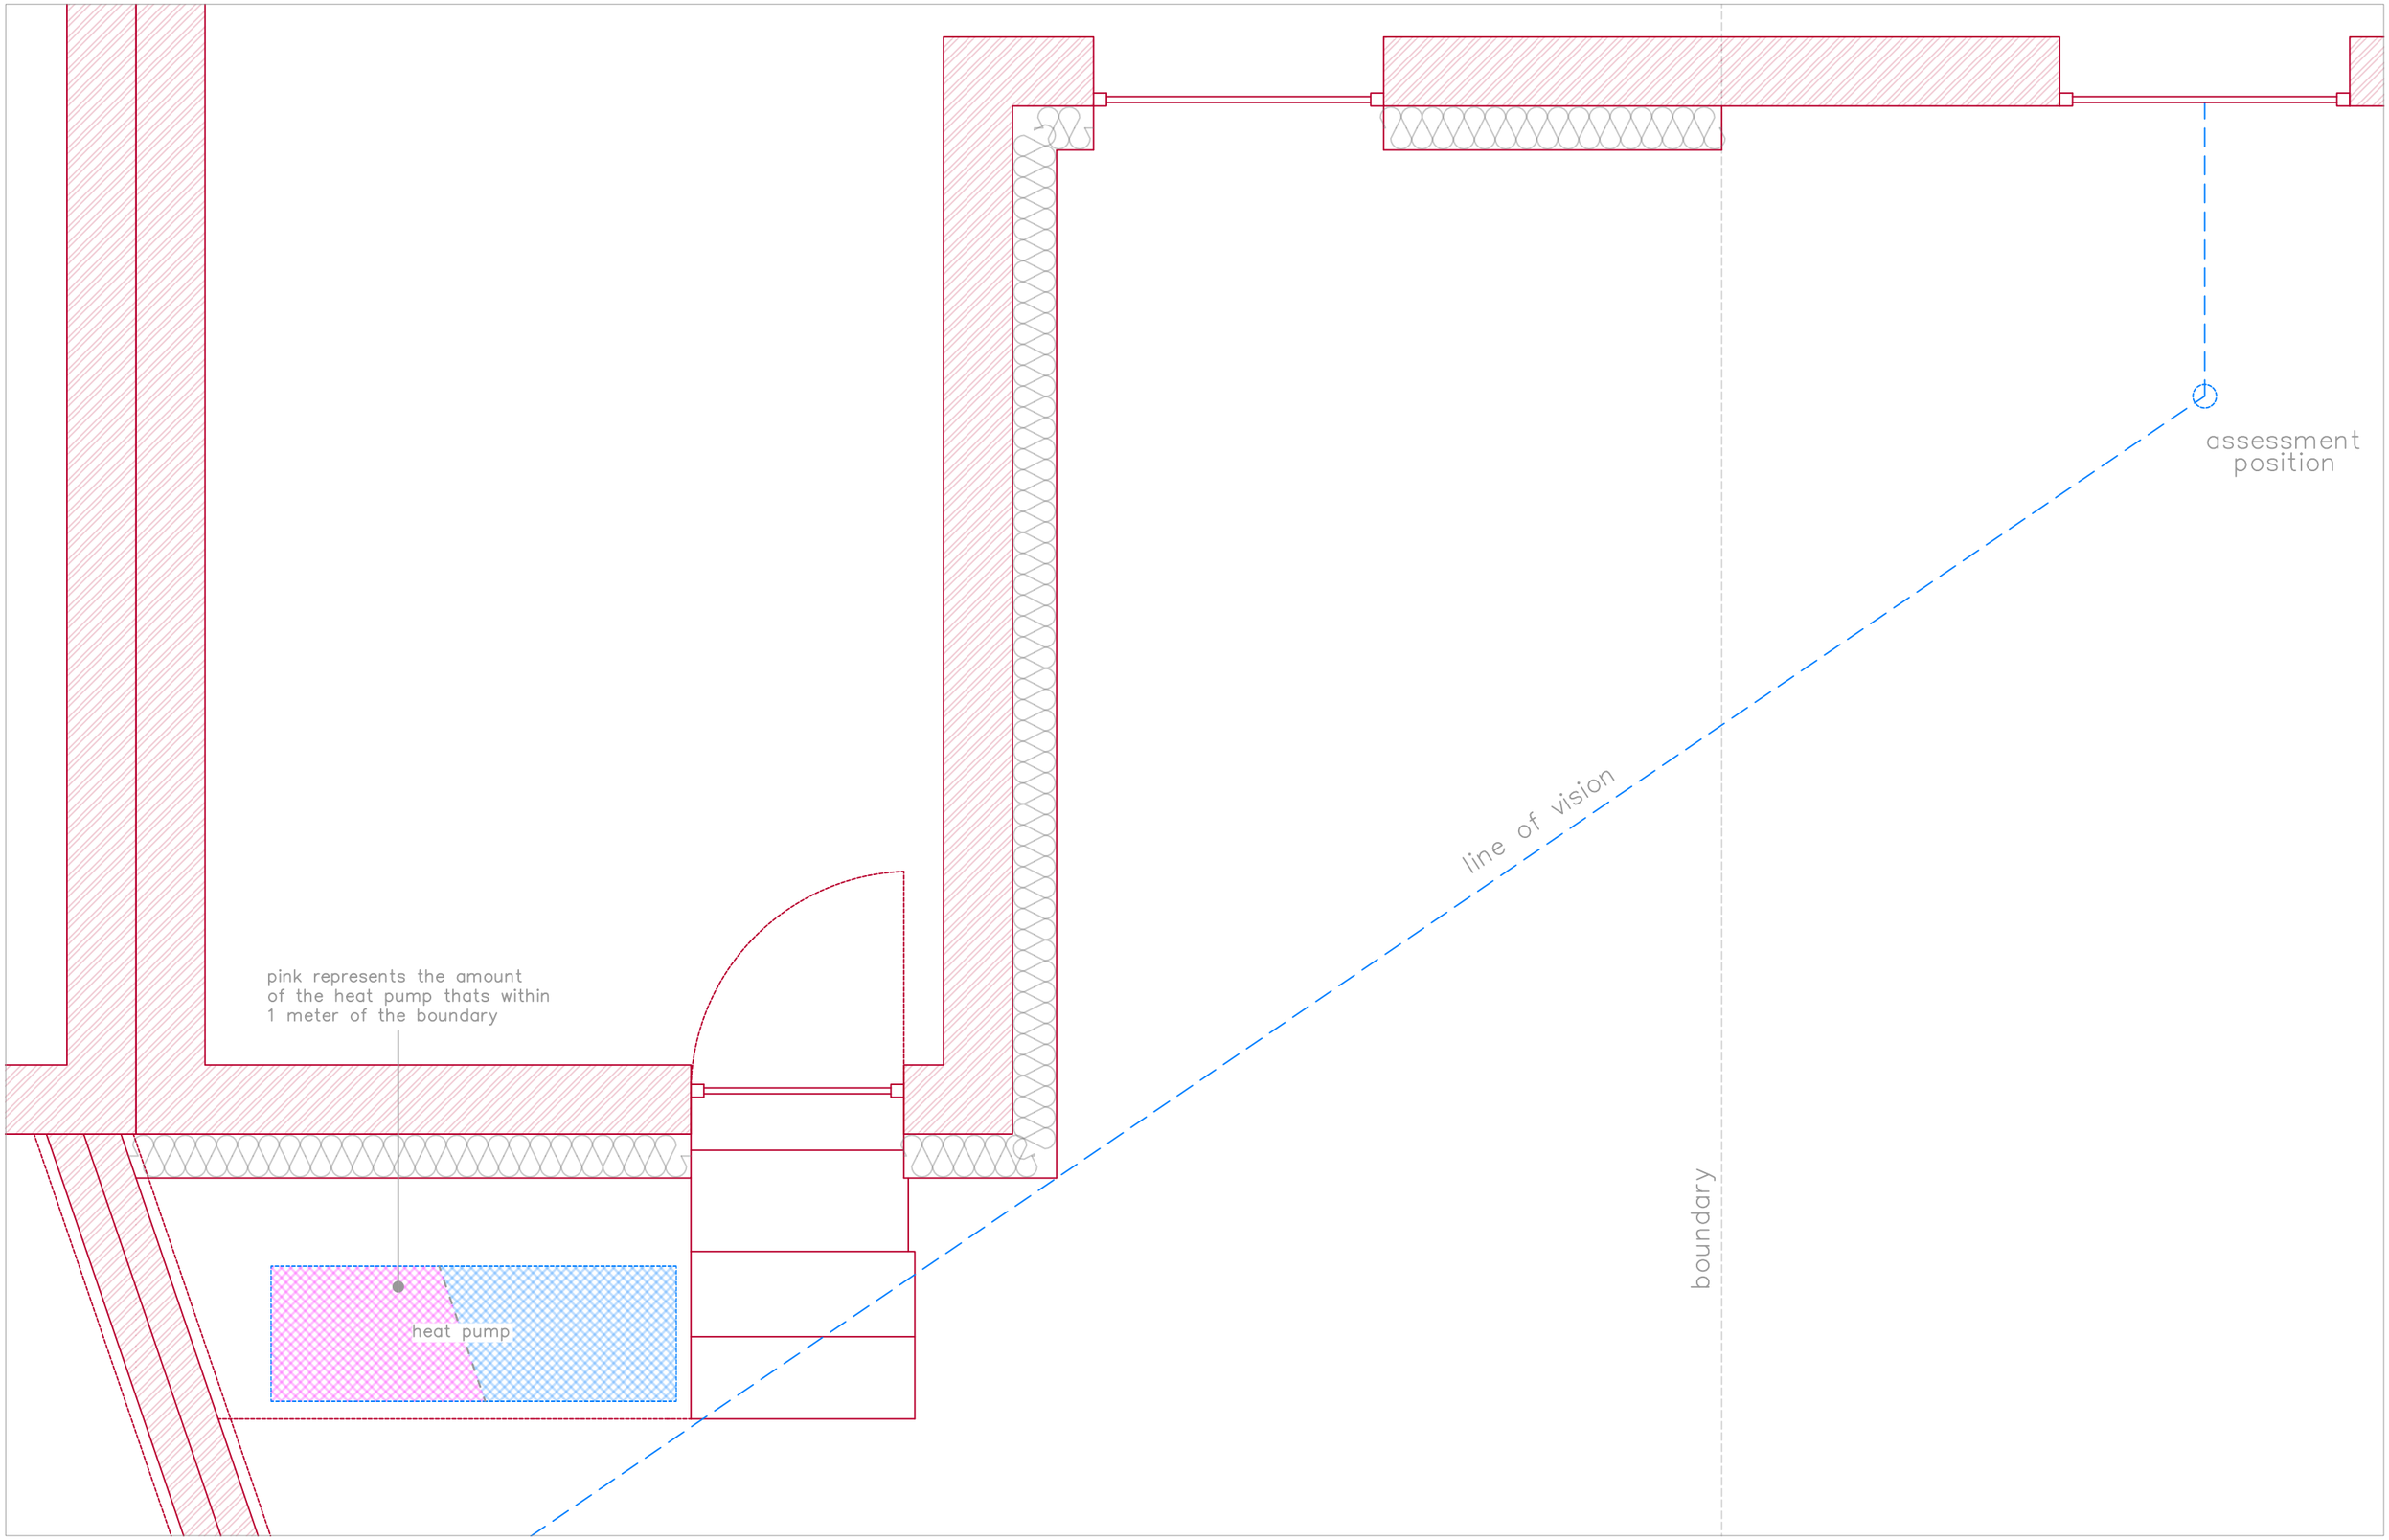

PLAN

3 corkland road, manchester, m21 8up | tel: 07976 793 795 |e—mail: mary @red.coop | www: red.coop

project: sandy lane
drawing: plan
drawing no:
date: 16/08/2024

this drawing is the copyright of the designer and must not be reproduced or used without written permission

rev: 01
scale: 1: 20@A3