
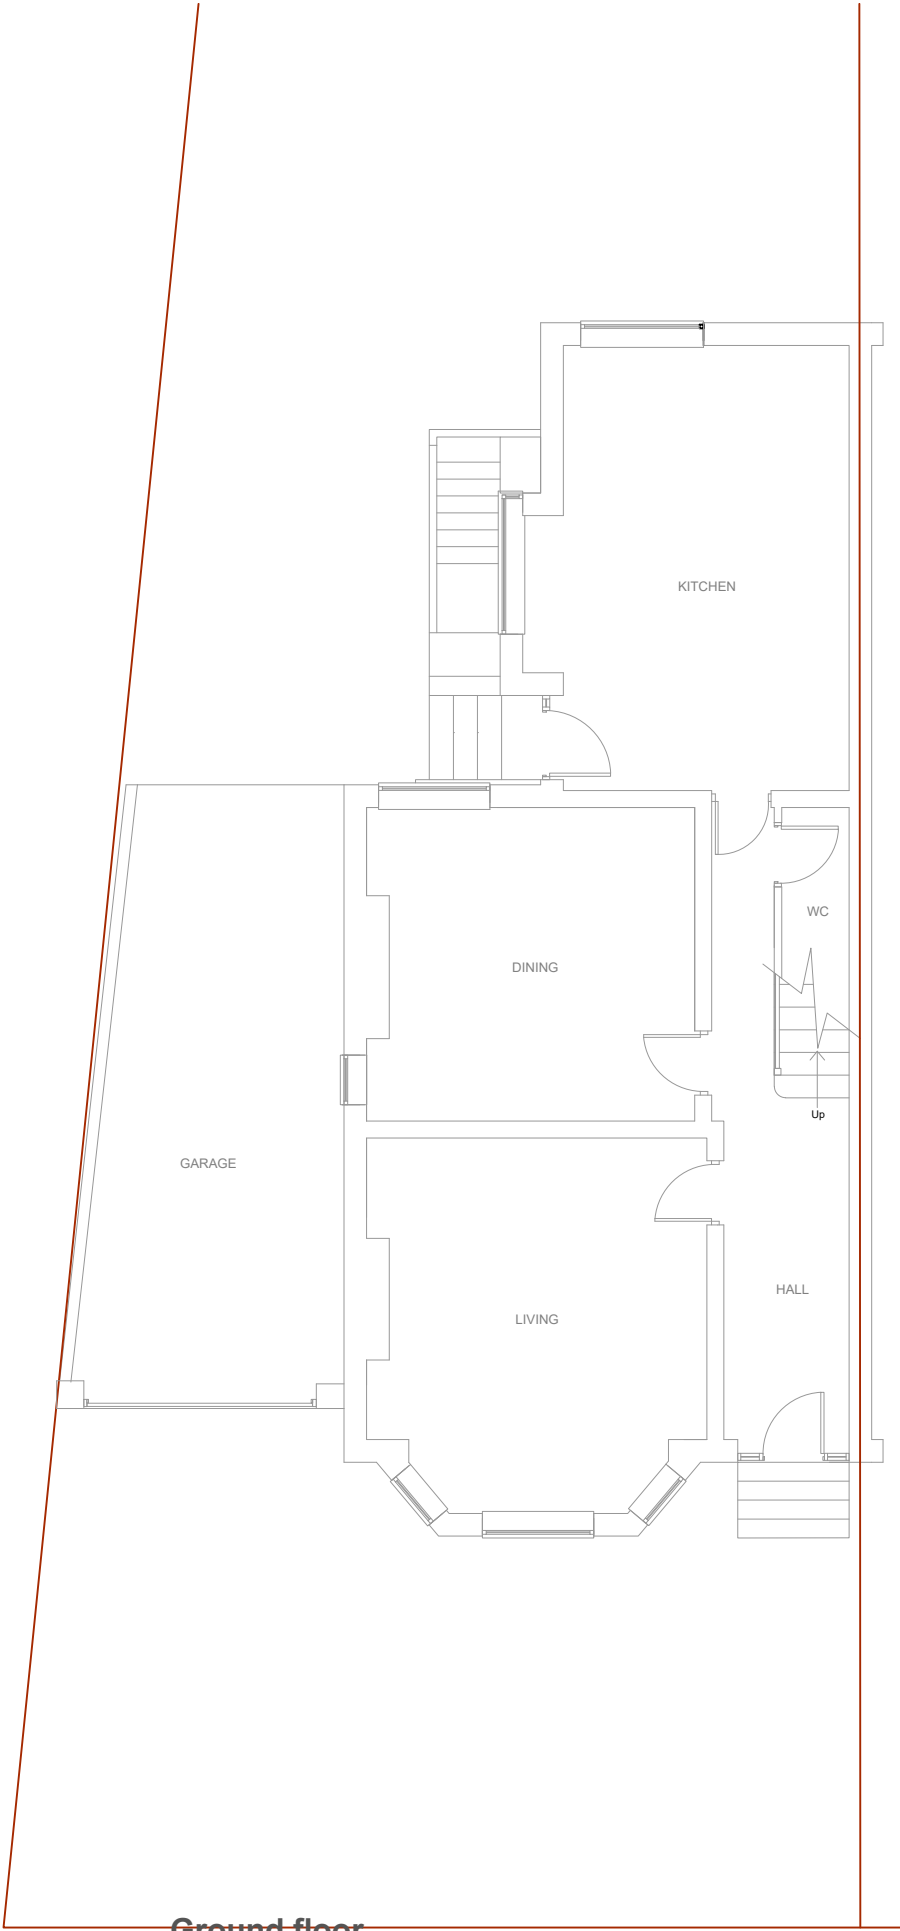


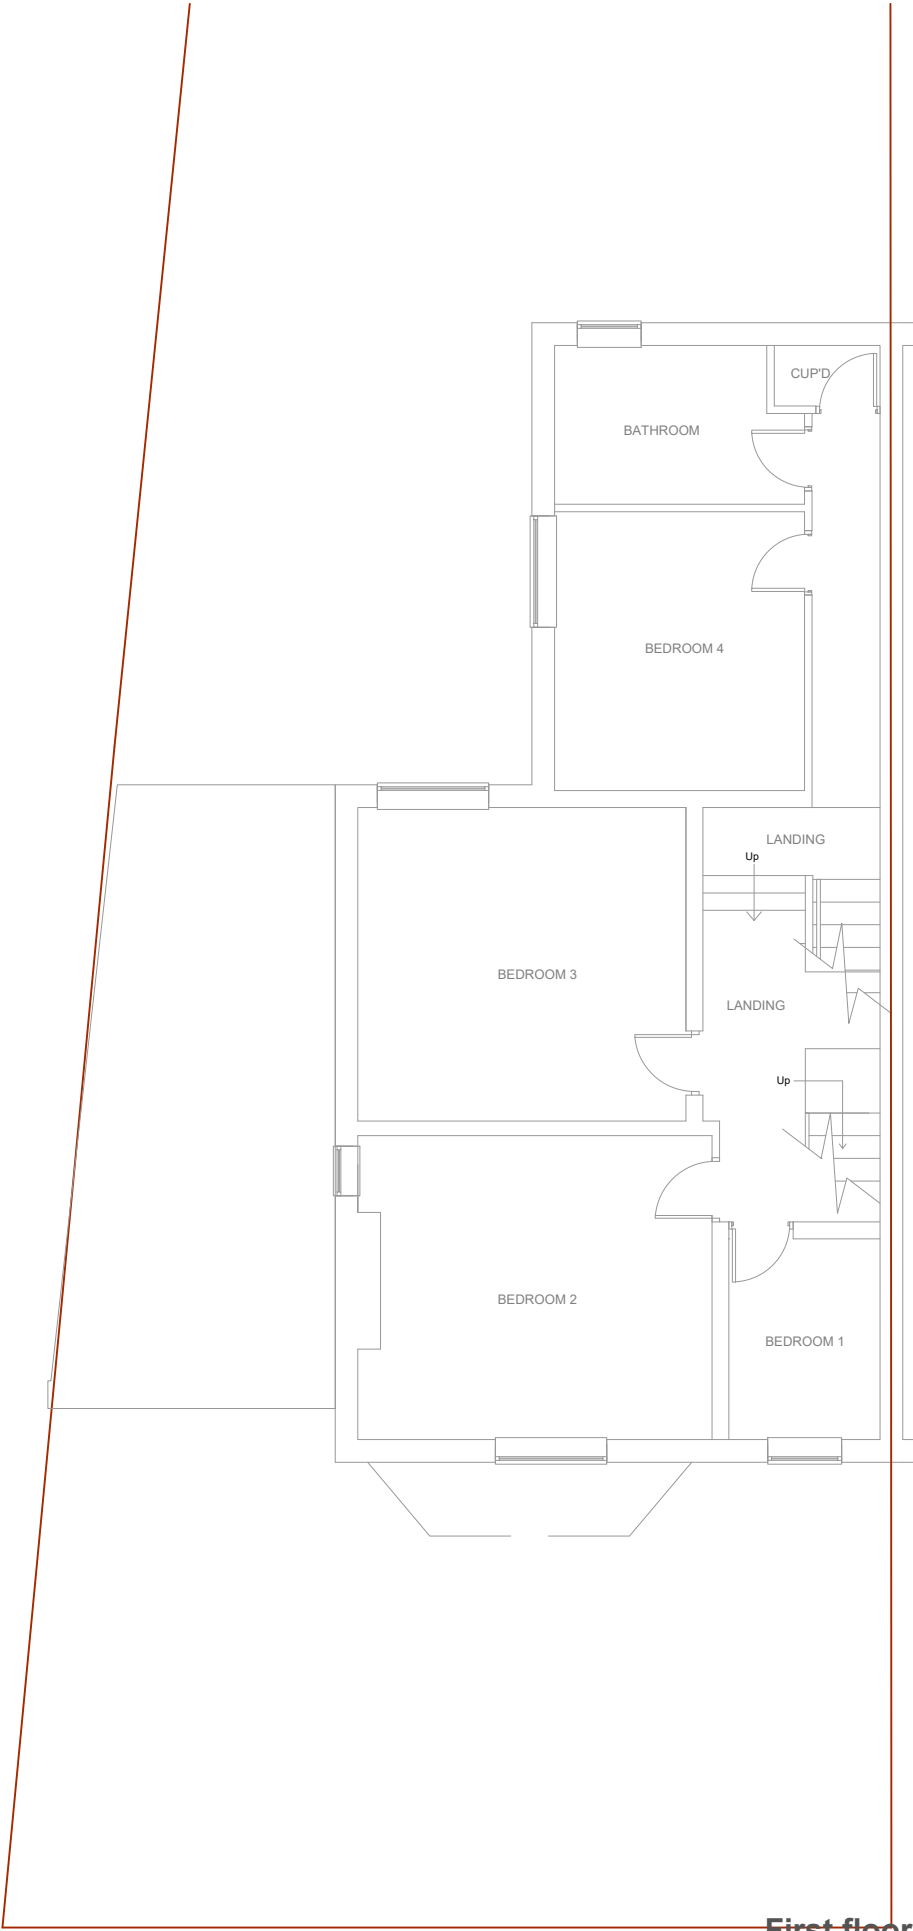

ARCHITECTURE

New York Street, Manchester, M1 4BT.
www.m1architecture.co.uk
Telephone: 0330 311 9695

SIDE EXTENSION

2437

02.

Floor Plans & Elevations

1:100@A3

Existing