

NOTE:
TO BE READ IN CONJUNCTION WITH LATEST DESIGN GUIDE

This drawing is the copyright of Street Eet Associates Limited Do not scale from drawings.
All dimensions and levels to be checked on site prior to commencement of work or manufacture of items.
Notify SEA of any discrepancies. This drawing to be read in conjunction with specifications,
specialist drawings and any bill of quantities. The Contractor is to comply with all relevant
statutory legislation whether or not specifically stated on these drawings.

New Aluminum fascia tray finished to match **BESPOKE RED, TO MATCH CROMADEX REFERENCE: 943LE5723 MATT POWDER COAT (30% GLOSS), OR SEMI-GLOSS WET PAINT** with 177mm high non illuminated 19mm foamex 'Costa' letters finished in white gloss. Non-illuminated 'Coffee' letters formed from 3mm aluminum finished in gloss white mounted with brass locaters.

Existing non illuminated double sided projecting sign to be re-branded, painted to match Costa red. **BESPOKE RED, TO MATCH CROMADEX REFERENCE: 943LE5723 MATT POWDER COAT (30% GLOSS), OR SEMI-GLOSS WET PAINT**

1080mm height of lean bars internally

Extg glazing to be thoroughly cleaned

Opening times vinyl, ref: 01-VI-OT

Extg Door to waiting area and COSTA. Allow to redecorate framework in Umbra Grey RAL 7022

1080mm height of lean bars

Costa door handles as per LL specification. Allow to remove extg Digi-Lock

ELEVATION A-A Scale 1:20

Extg timber shop fronts to be refurbished, stripped back and restained. Allow to make good paintworks at high level.

MAIN ENTRANCE

New double sided digital POS frame DD43

Extg boarding & painted windows, no works

Extg timber shop fronts to be refurbished, stripped back and restained. Allow to make good paintworks at high level.


Extg security Camera to be retained

Extg glazing to be thoroughly cleaned

1080mm height of lean bars internally

Existing (waiting room bus stop) non illuminated double sided projecting sign to be re-branded, painted to match Costa red. **BESPOKE RED, TO MATCH CROMADEX REFERENCE: 943LE5723 MATT POWDER COAT (30% GLOSS), OR SEMI-GLOSS WET PAINT**

KEY PLAN Scale 1:50

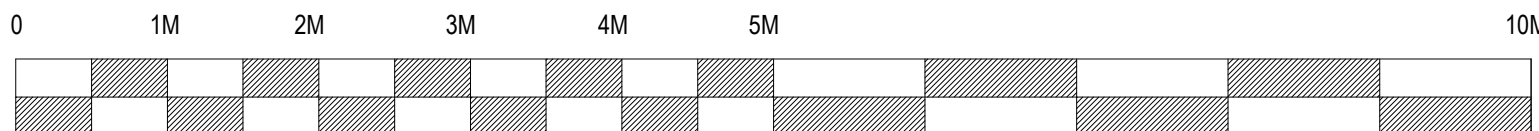


SCALE BAR SCALE 1:50

01 - NON ILLUMINATED STACKED FASCIA



LETTER SIZE, FASCIA SIZE WILL BE SITE SPECIFIC
COSTA 'T' HEIGHT WILL BE MANUFACTURED IN 50MM INCREMENTS I.E 250-300-350 ETC HYGIENE PROJECTS RECEIVE ALL NEW SIGNAGE, ASSUME LIKE FOR LIKE SIGN TYPES

02 - GUIDELINES FOR MINIMUM ISOLATION SPACE SURROUNDING LOGO

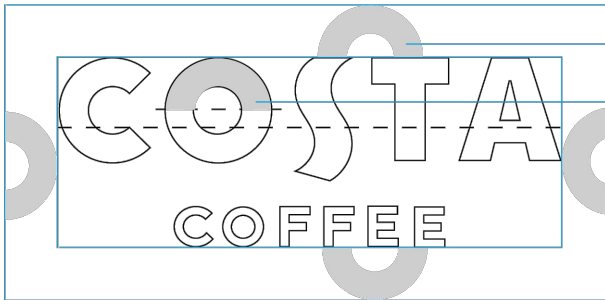

HALF LETTER 'O' PROVIDES THE DIMENSIONS OF THE MINIMUM ISOLATION SPACES SURROUNDING THE LOGO

SIDE VIEW

19MM FOAMEX LETTERS FINISHED GLOSS WHITE AND BRASS LOCATOR MOUNTED TO FASCIA

3MM ALUMINIUM LETTERS SPRAYED GLOSS WHITE PIN MOUNTED TO FASCIA

3MM FOLDED ALUMINIUM FASCIA TRAY FINISHED TO MATH APPROVED SAMPLE

Refer to drg 4.0 for further details

EXTERNAL WORKS

- All dimensions to signage and vinyls to be confirmed prior to manufacture.
- Provide new Costa specification door handles, Umbra Grey, RAL 7022. Supplied 'free issue' to developers Main Contractor for installation.
- Allow for back door Costa sticker, ref: S-BD

ADDITIONAL NOTES:

- ALL SIGNAGE TO BE MANUFACTURED & SUPPLIED BY COSTA APPROVED SIGNAGE CONTRACTOR IN LINE WITH APPROVED SIGNAGE PACKAGE
- SIGNAGE TO MEET CLASS 1 REQUIREMENTS
- ALL SIGNAGE WORKS SUBJECT TO LL APPROVAL. PM TO LIAISE AND CONFIRM

ADDITIONAL NOTES:

- ALL EXTERNAL WORKS SUBJECT TO LL APPROVAL. PM TO LIAISE AND CONFIRM.
- ALL SIGNAGE PROPOSALS SUBJECT TO LL APPROVAL. PM TO LIAISE AND CONFIRM.

NOTE

ALL PROPOSED SIGNAGE TO BE IN LINE WITH LATEST DESIGN MANUAL

ELEVATION B-B Scale 1:20

Existing (waiting room bus stop) non illuminated double sided projecting sign to be re-branded, painted to match Costa red. **BESPOKE RED, TO MATCH CROMADEX REFERENCE: 943LE5723 MATT POWDER COAT (30% GLOSS), OR SEMI-GLOSS WET PAINT**

1080mm height of lean bars internally


Extg timber shop fronts to be refurbished, stripped back and restained. Allow to make good paintworks at high level.

Extg glazing to be thoroughly cleaned

Extg door to be refurbished and painted Umbra grey, RAL 7022, all ironmongery to be checked and replaced if necessary

Extg boarding & painted windows, no works

ELEVATION C-C Scale 1:20

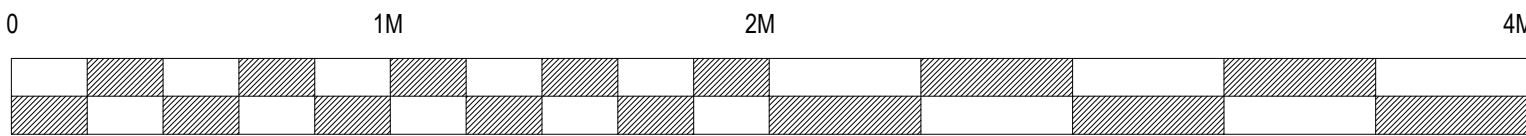

SCALE BAR SCALE 1:20

FIRE EXIT

se|a DESIGN GROUP

Client:
COSTA COFFEE

Project:
Manchester
Oxford Road Station

Drg title:
Proposed External
Elevations

Scheme: Uplift v3.0

Scale: 1:20/1:50@A1 Date: 13.08.24

Drg No: 223265/5.0 Rev: A

Drg by: SH Check: CW

Rev by: A: Updated following design review. ES 19.08.24

SEA Design Group, Unit 13D Princes Drive,
Kenilworth, Warwickshire CV8 2FD UK
Email: office@seadesigngroup.com
Telephone: +44 (0)1926 864440