

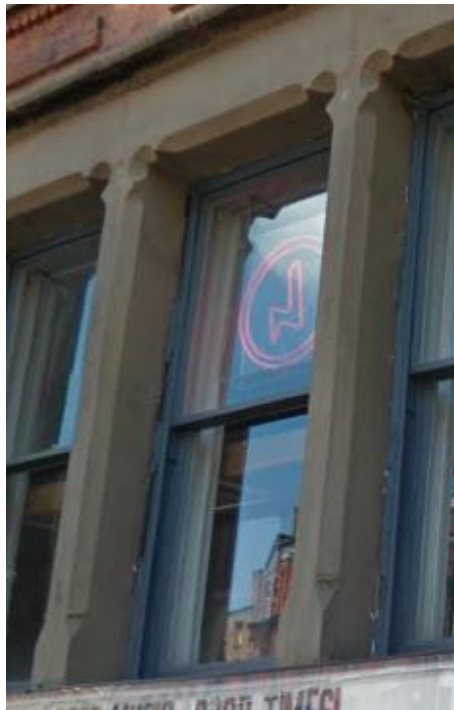



Image 1 - Photo of vertical stonework and sash window at No.12 Newton Street to be replicated on the facade of No.10 and 8.




Image 2 - Photo of stone banding at No.12 Newton Street to be replicated on the facade of No.10 and 8.




Image 3 - Photo of stoneworks at No.12 and 16 Newton Street to be replicated on the facade of No.10 and 8.

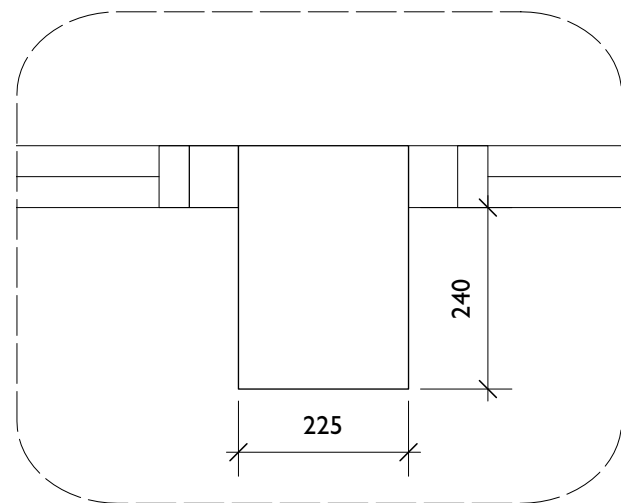


2 Design Intent - Plan A-A
Scale: 1:10

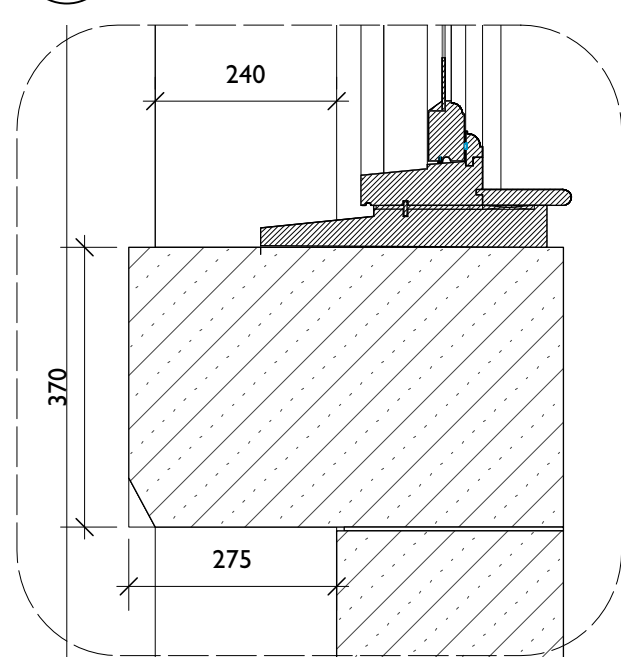

3 Design Intent - Section B-B
Scale: 1:10

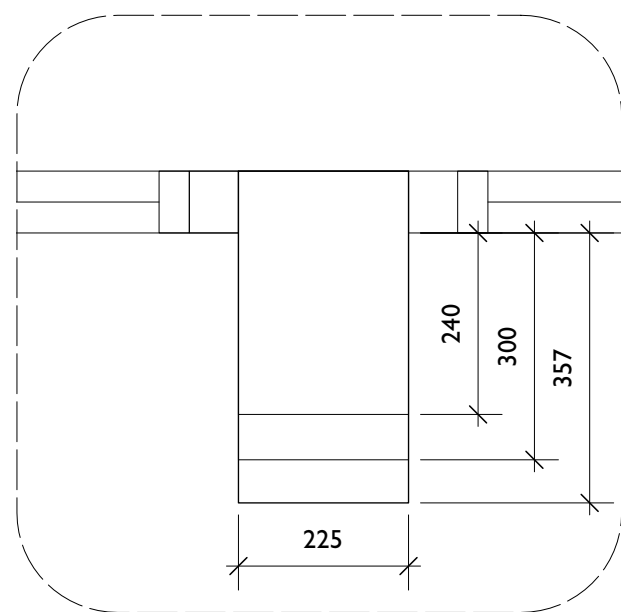

4 Design Intent - Plan C-C
Scale: 1:10

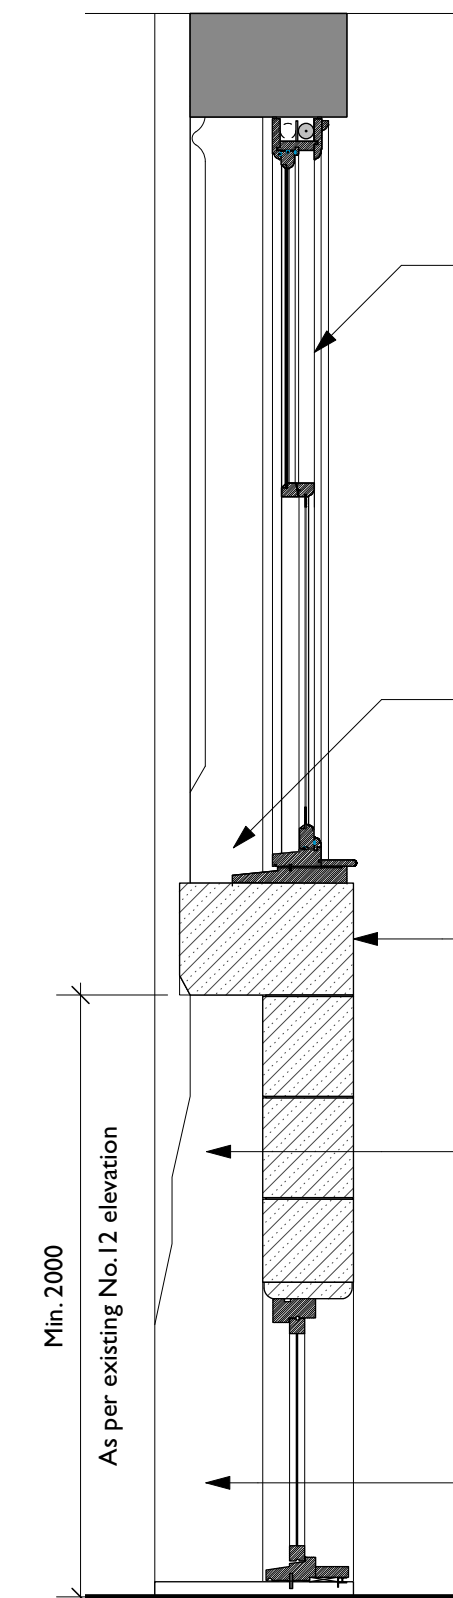

5 Facade Reinstatement - Section
Scale: 1:25



1 Key Elevation - Newton St
Scale: 1:500



Proposed new sash windows to match existing as per No.12 Newton Street. Refer to Image 1.

Proposed new vertical stonework to be reinstated following existing stone markers and as per No.12 Newton Street. Refer to Image 1.

Stone sill to be reinstated as per No.12 Newton Street. Refer to Image 2.

Stonework to match Dale Street elevation. Refer to Image 3.

Proposed new doors or full height windows as per Dale Street elevation.

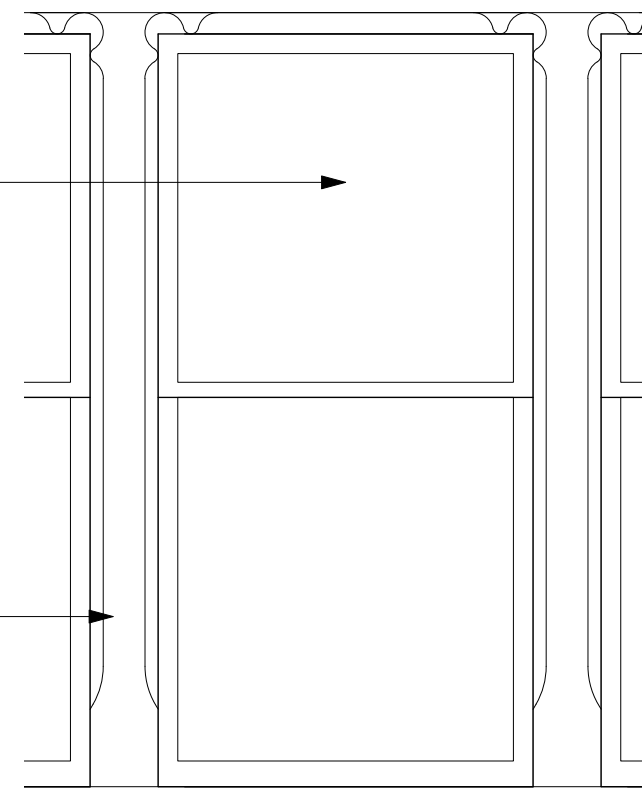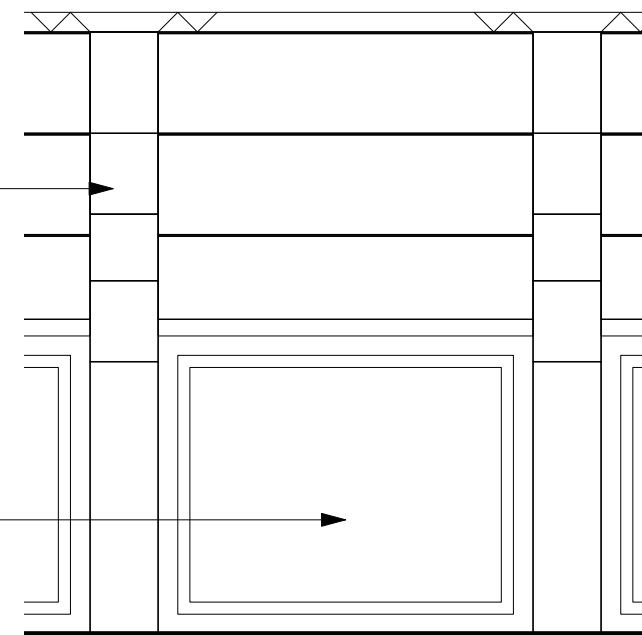

6 Facade Reinstatement - Elevation
Scale: 1:25

DO NOT SCALE FROM THIS DRAWING
DIMENSIONS TO BE CHECKED ON SITE

All dimensions to be checked on site prior to any commencing work.

Rev	Note	DRN	CHK

8-16 Newton Street

Proposed Newton Street Facade Reconfiguration Details 2

scheme	1988
drwg no.	P(213)
revision	

scale	Varies @ A3
date first drawn	Jul 23
drawn	RD

SK sketch E existing P proposed T tender C construction FI final issue

www.ateliermb.co.uk
0161 236 0051
architect@ateliermb.co.uk

Atelier MB
Urban Architects