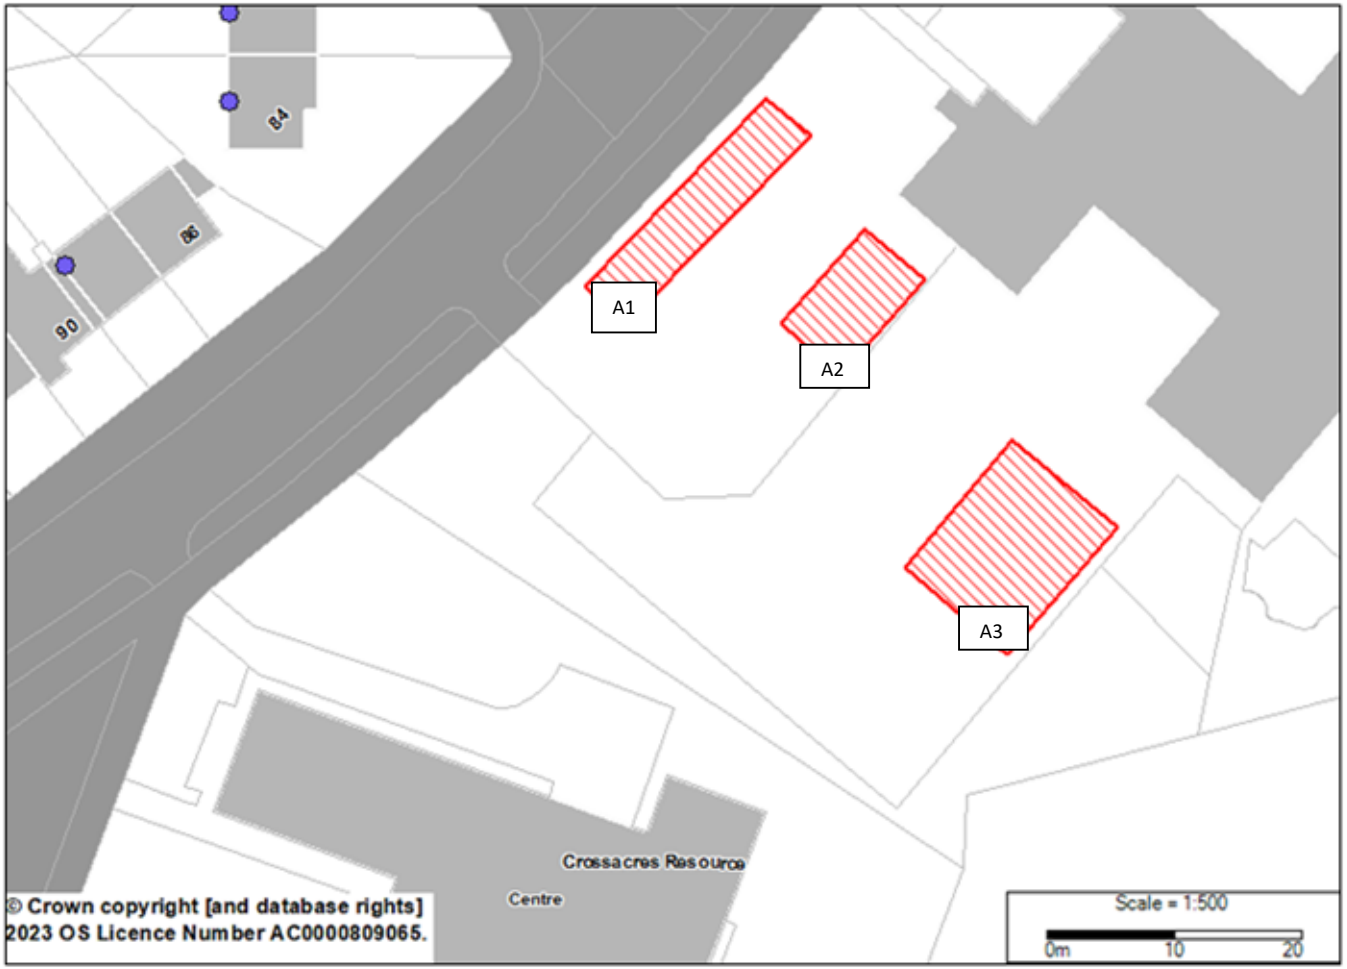


DRAWING TITLE

Legend:

- OS Mastermap Text
- Property
- WCHG Area
- OS Mastermap Topographic
  - Building
  - 10053
  - 10056
  - 10123
  - 10172
  - 10183

A1 - Container Storage
A2 - Welfare facilities and site office
A3 - Skips and waste disposal

Wythenshawe
Community Housing Group

Wythenshawe House,
8 Poundswick Lane,
Wythenshawe,
Manchester
M22 9TA

Drawn by:
Date: 07/08/2024
Drawing no:
Revision:
Scale: NTS