




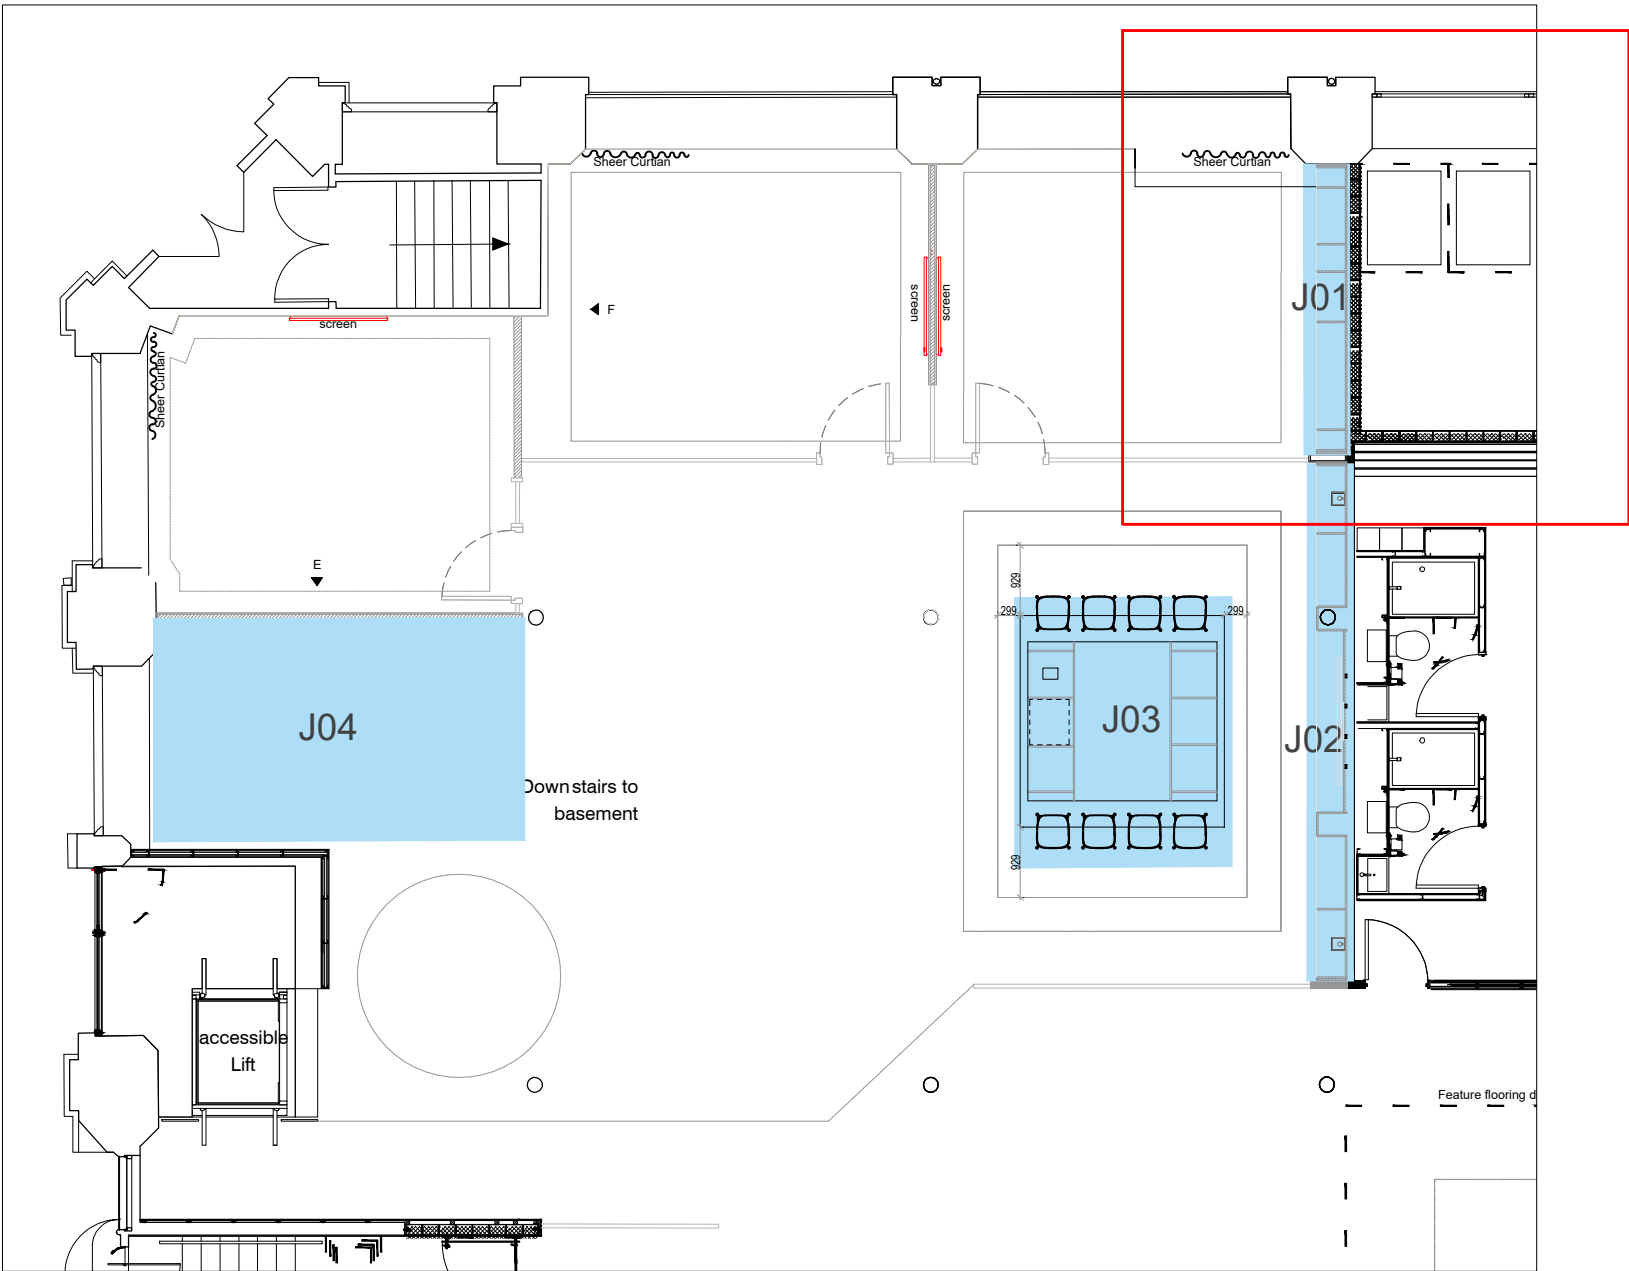


J01 Location Plan
Scale 1:100

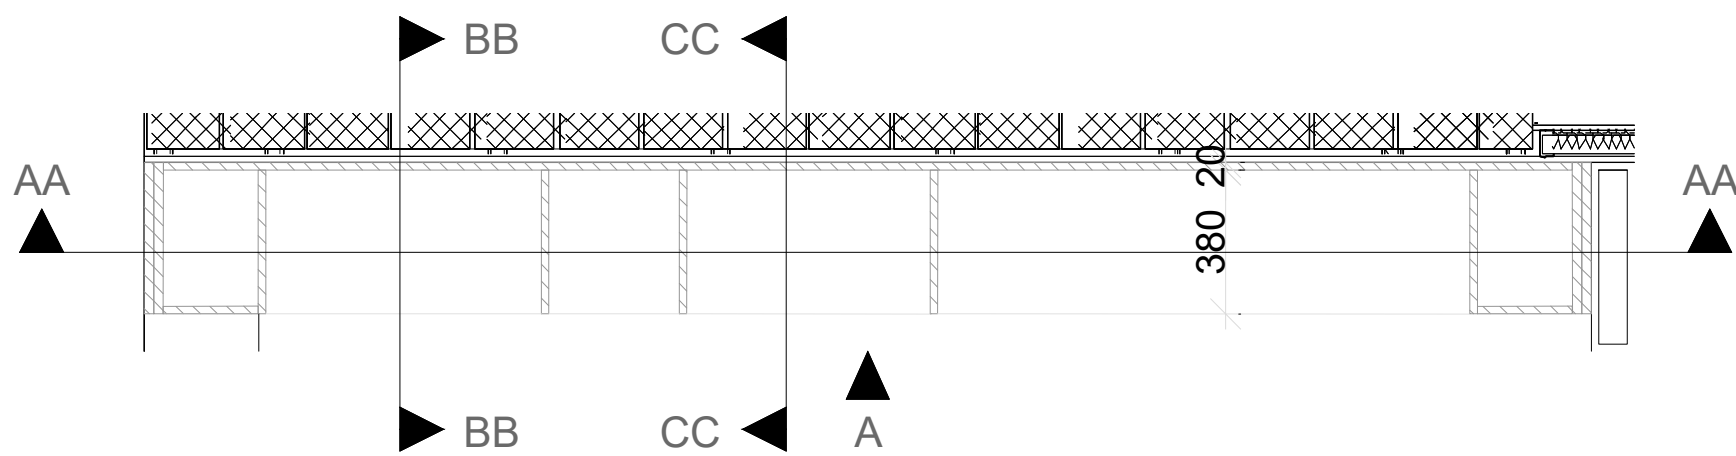


J01 Plan
Scale 1:20

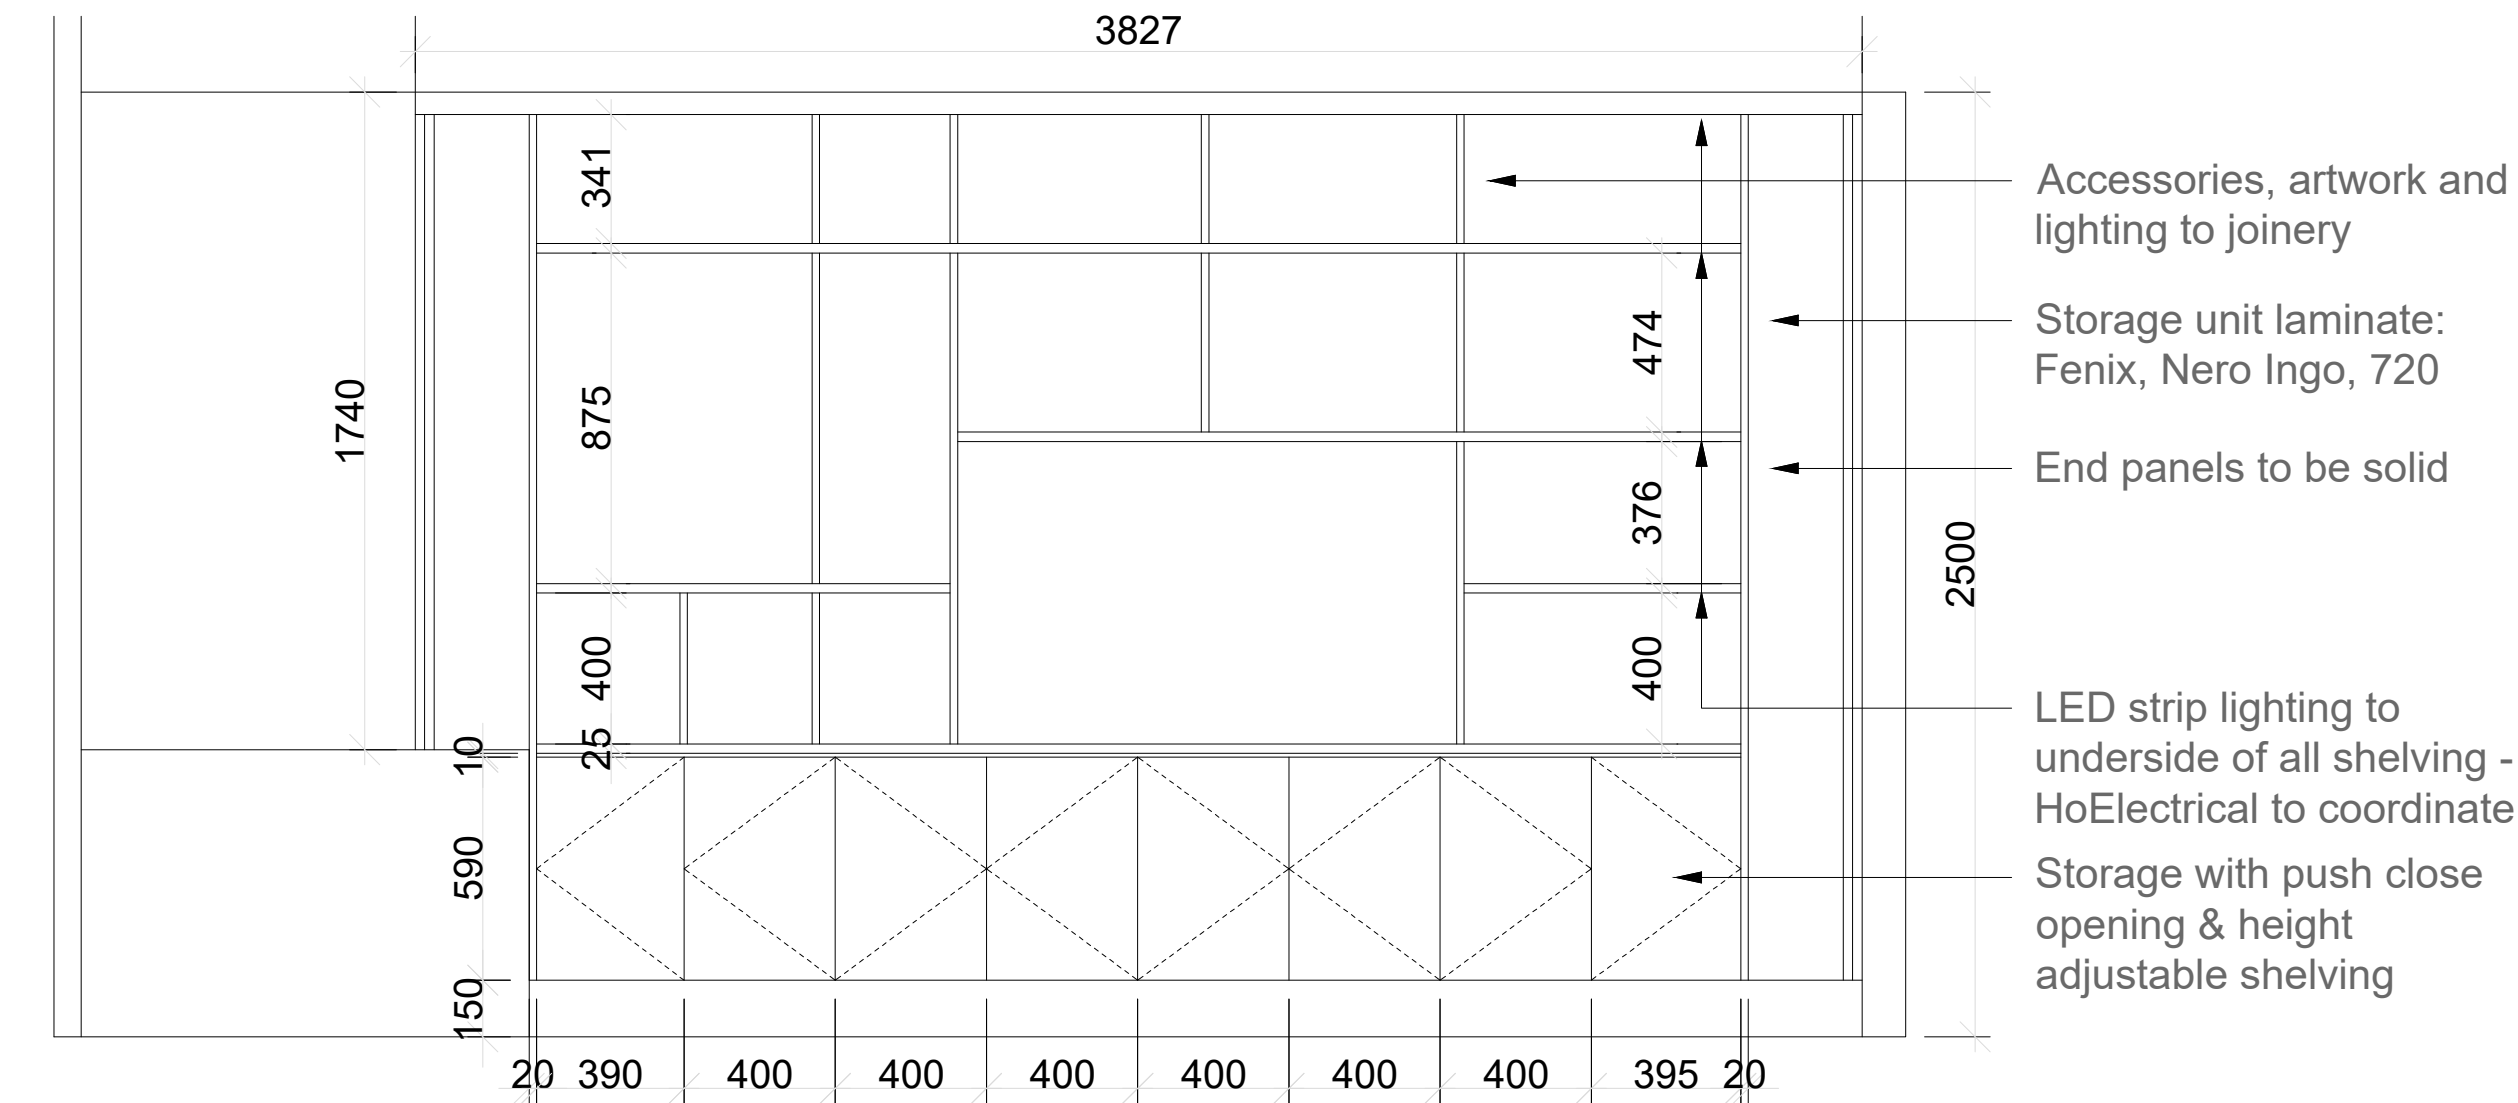


Elevation A
Scale 1:20

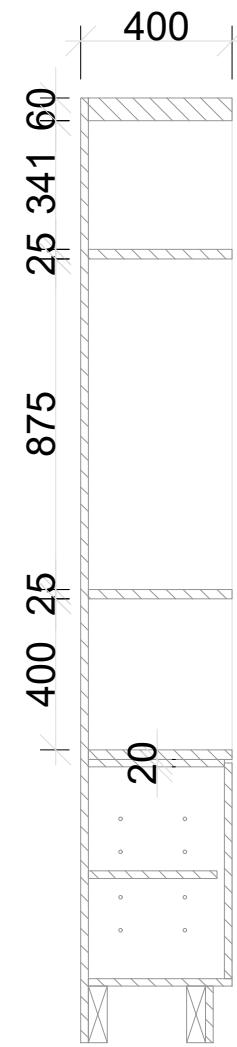

Section BB
Scale 1:20

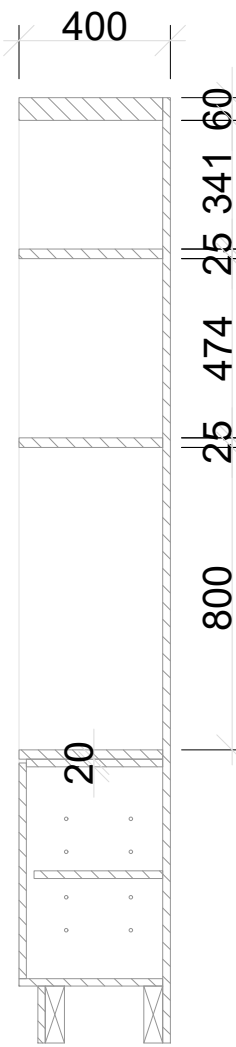

Section CC
Scale 1:20

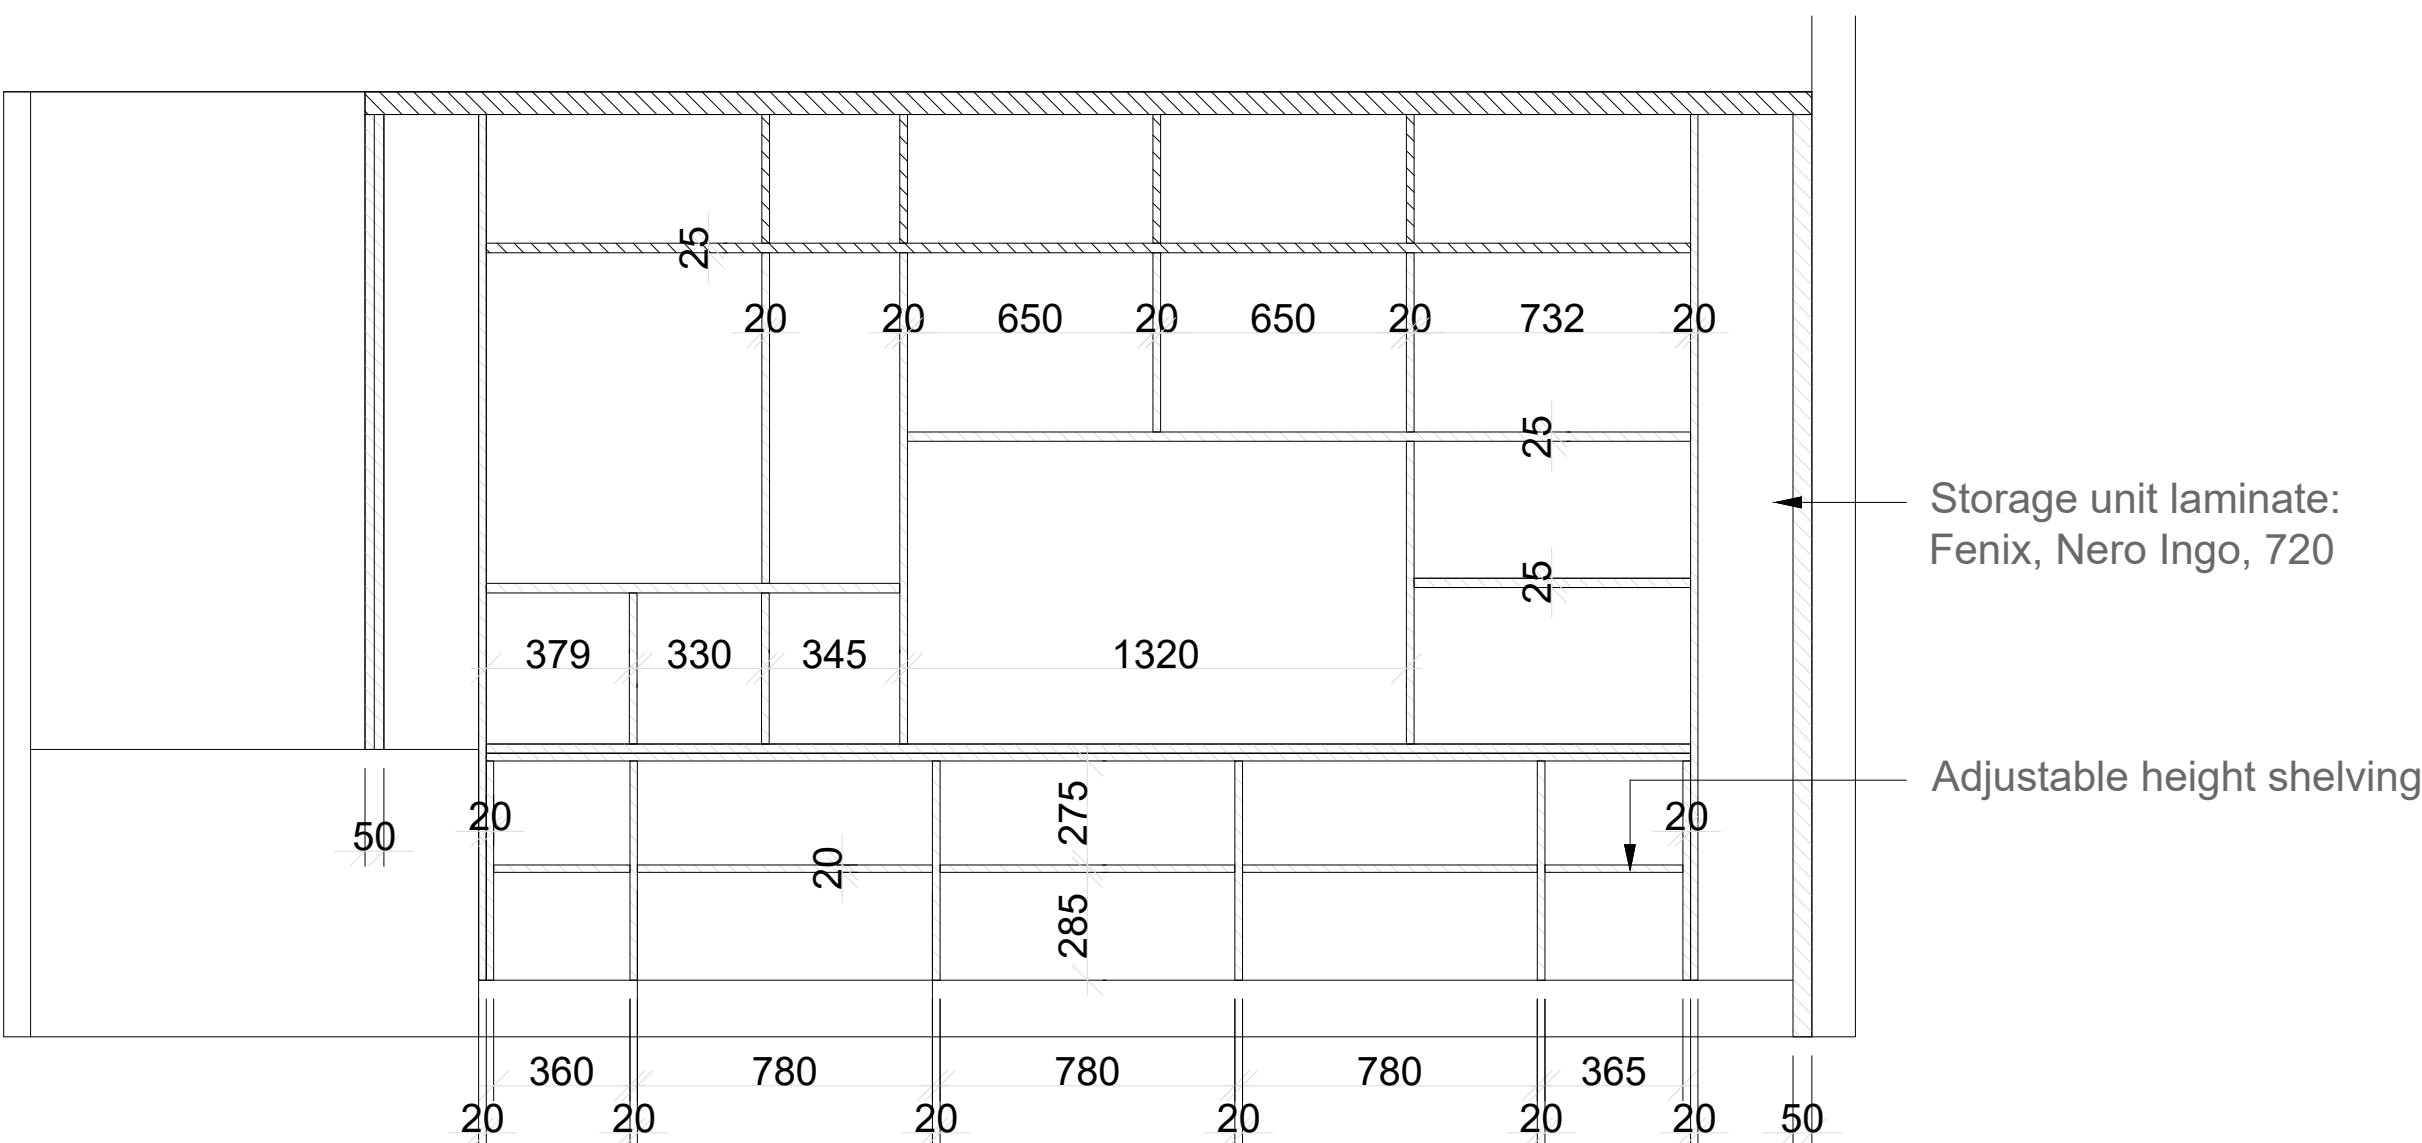

Section AA
Scale 1:20

OBI

www.obiproperty.co.uk

All dimensions are in millimetres unless stated otherwise. No dimensions to be scaled from drawings. All dimensions to be checked on site prior to manufacture.

Any discrepancies between drawings and site conditions are to be reported to the contract manager.

This drawing is to be read in conjunction with all relevant Structural Engineers and Mechanical & Electrical Engineers drawings and specification.

© COPYRIGHT
The copyright in this drawing is vested in OBI Property Ltd and no licence or assignment of any kind has been, or is, granted to any third party whether by provision of copies or originals of the drawings or otherwise unless otherwise agreed in writing.

0510152025

SCALE 1:500m

D	Amended Joinery Height / dimensions	24/04/24	EK	
C	Amended Joinery Design	09/02/24	EK	
B		07/09/23	RG	
A		29/07/23	RG	
-	First Issue	26/04/23	RG	
REV	DESCRIPTION	DATE	BY	CHK

CLIENT NAME

Phillip J Davies Holdings plc

PROJECT NAME

Seventdale House

DWG TITLE:

Joinery / Storage Wall - J01

DWG NO: 34_001

REVISION: D

SCALE 1:100 @ A1

DRAWN: EK

STAGE 5