
PURPOSE OF ISSUE	BUILDING CONTROL

Do not scale from this drawing. All information should be checked by the contractor on site before commencing work. Any discreprencies should be reported to the architect immediately. All rights are reserved and are not transferable. Unauthorised reproductions of this drawing are not permitted.

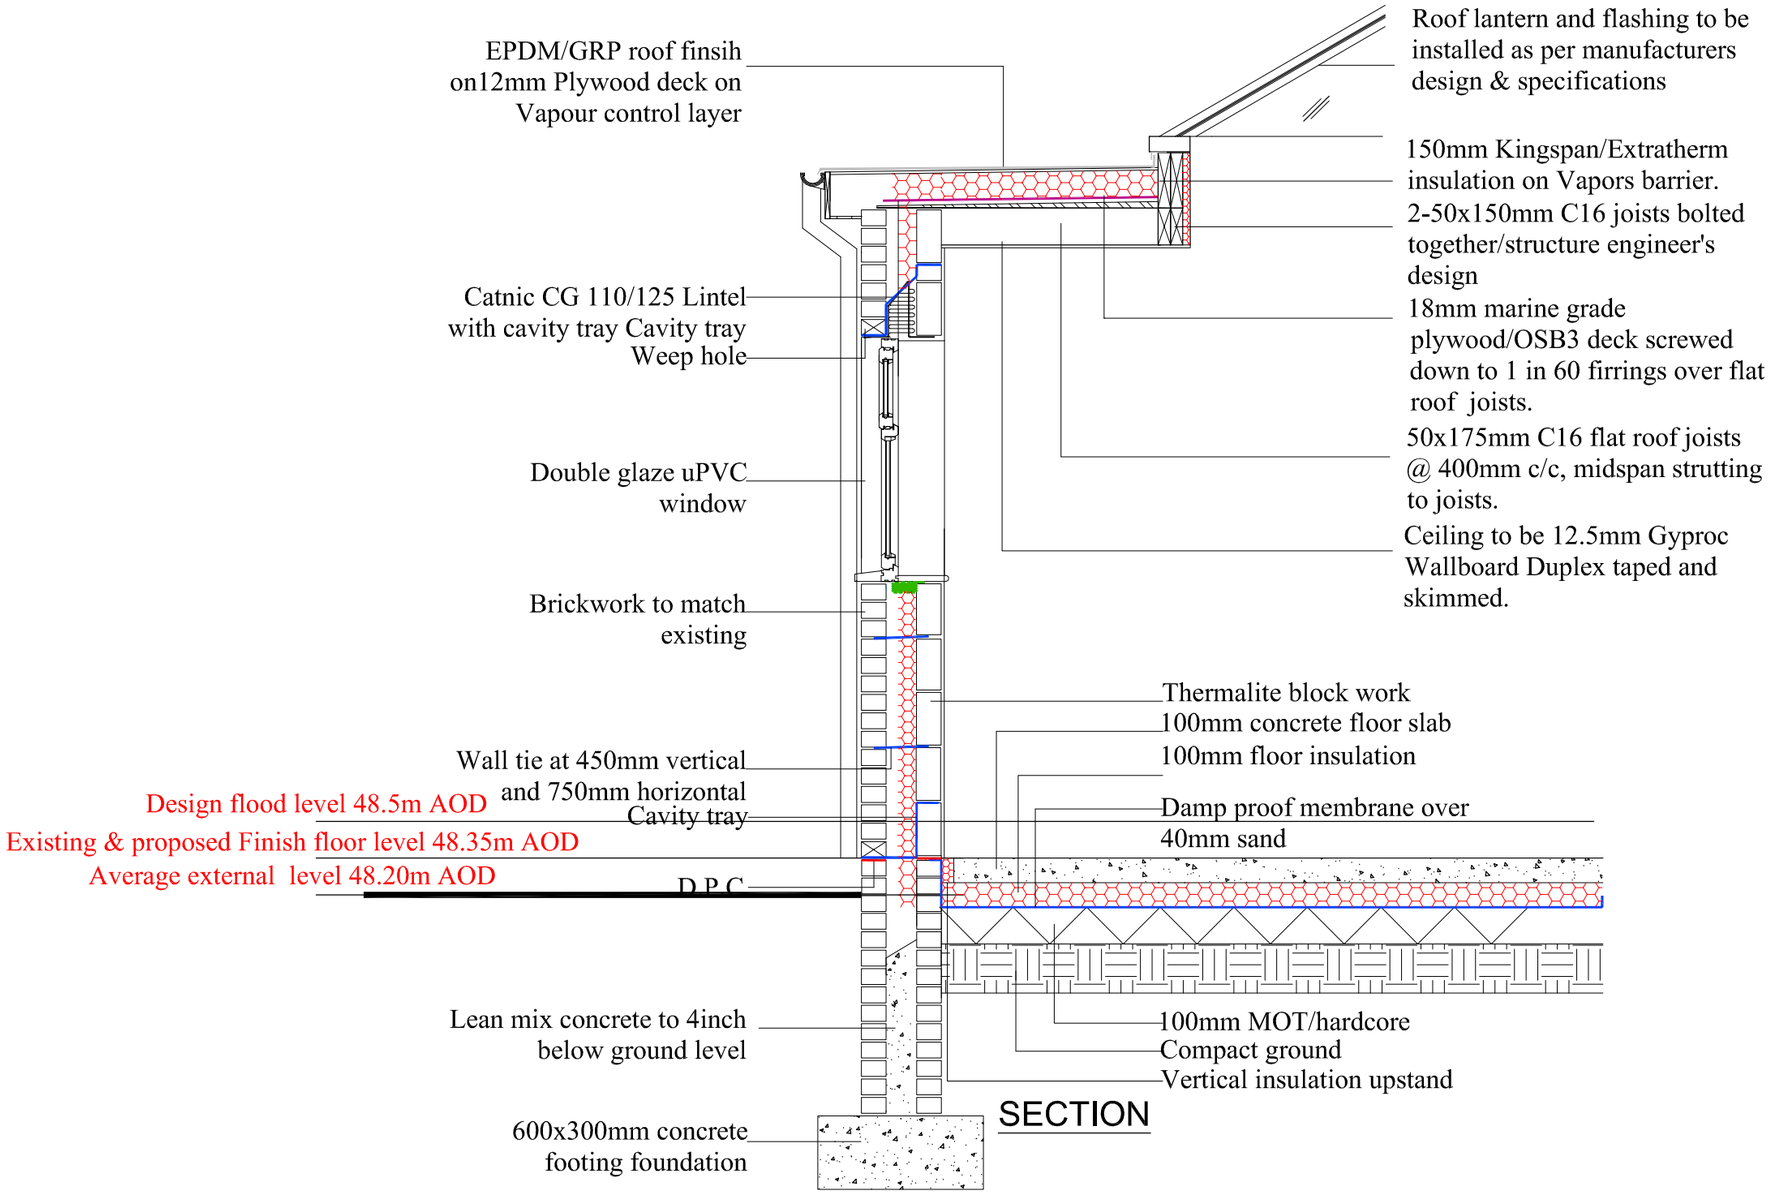

SECTION

PROJECT
31 Moorton Avenue

CLIENT
—

DRAWING TITLE
Section

JOB No	DRAWING No
-	NA-B03

SCALE	DATE	REVISION
1:25@A3	Nov. 2023	-

t: 0782 895 3405
e: niamat@hotmail.co.uk

na design