


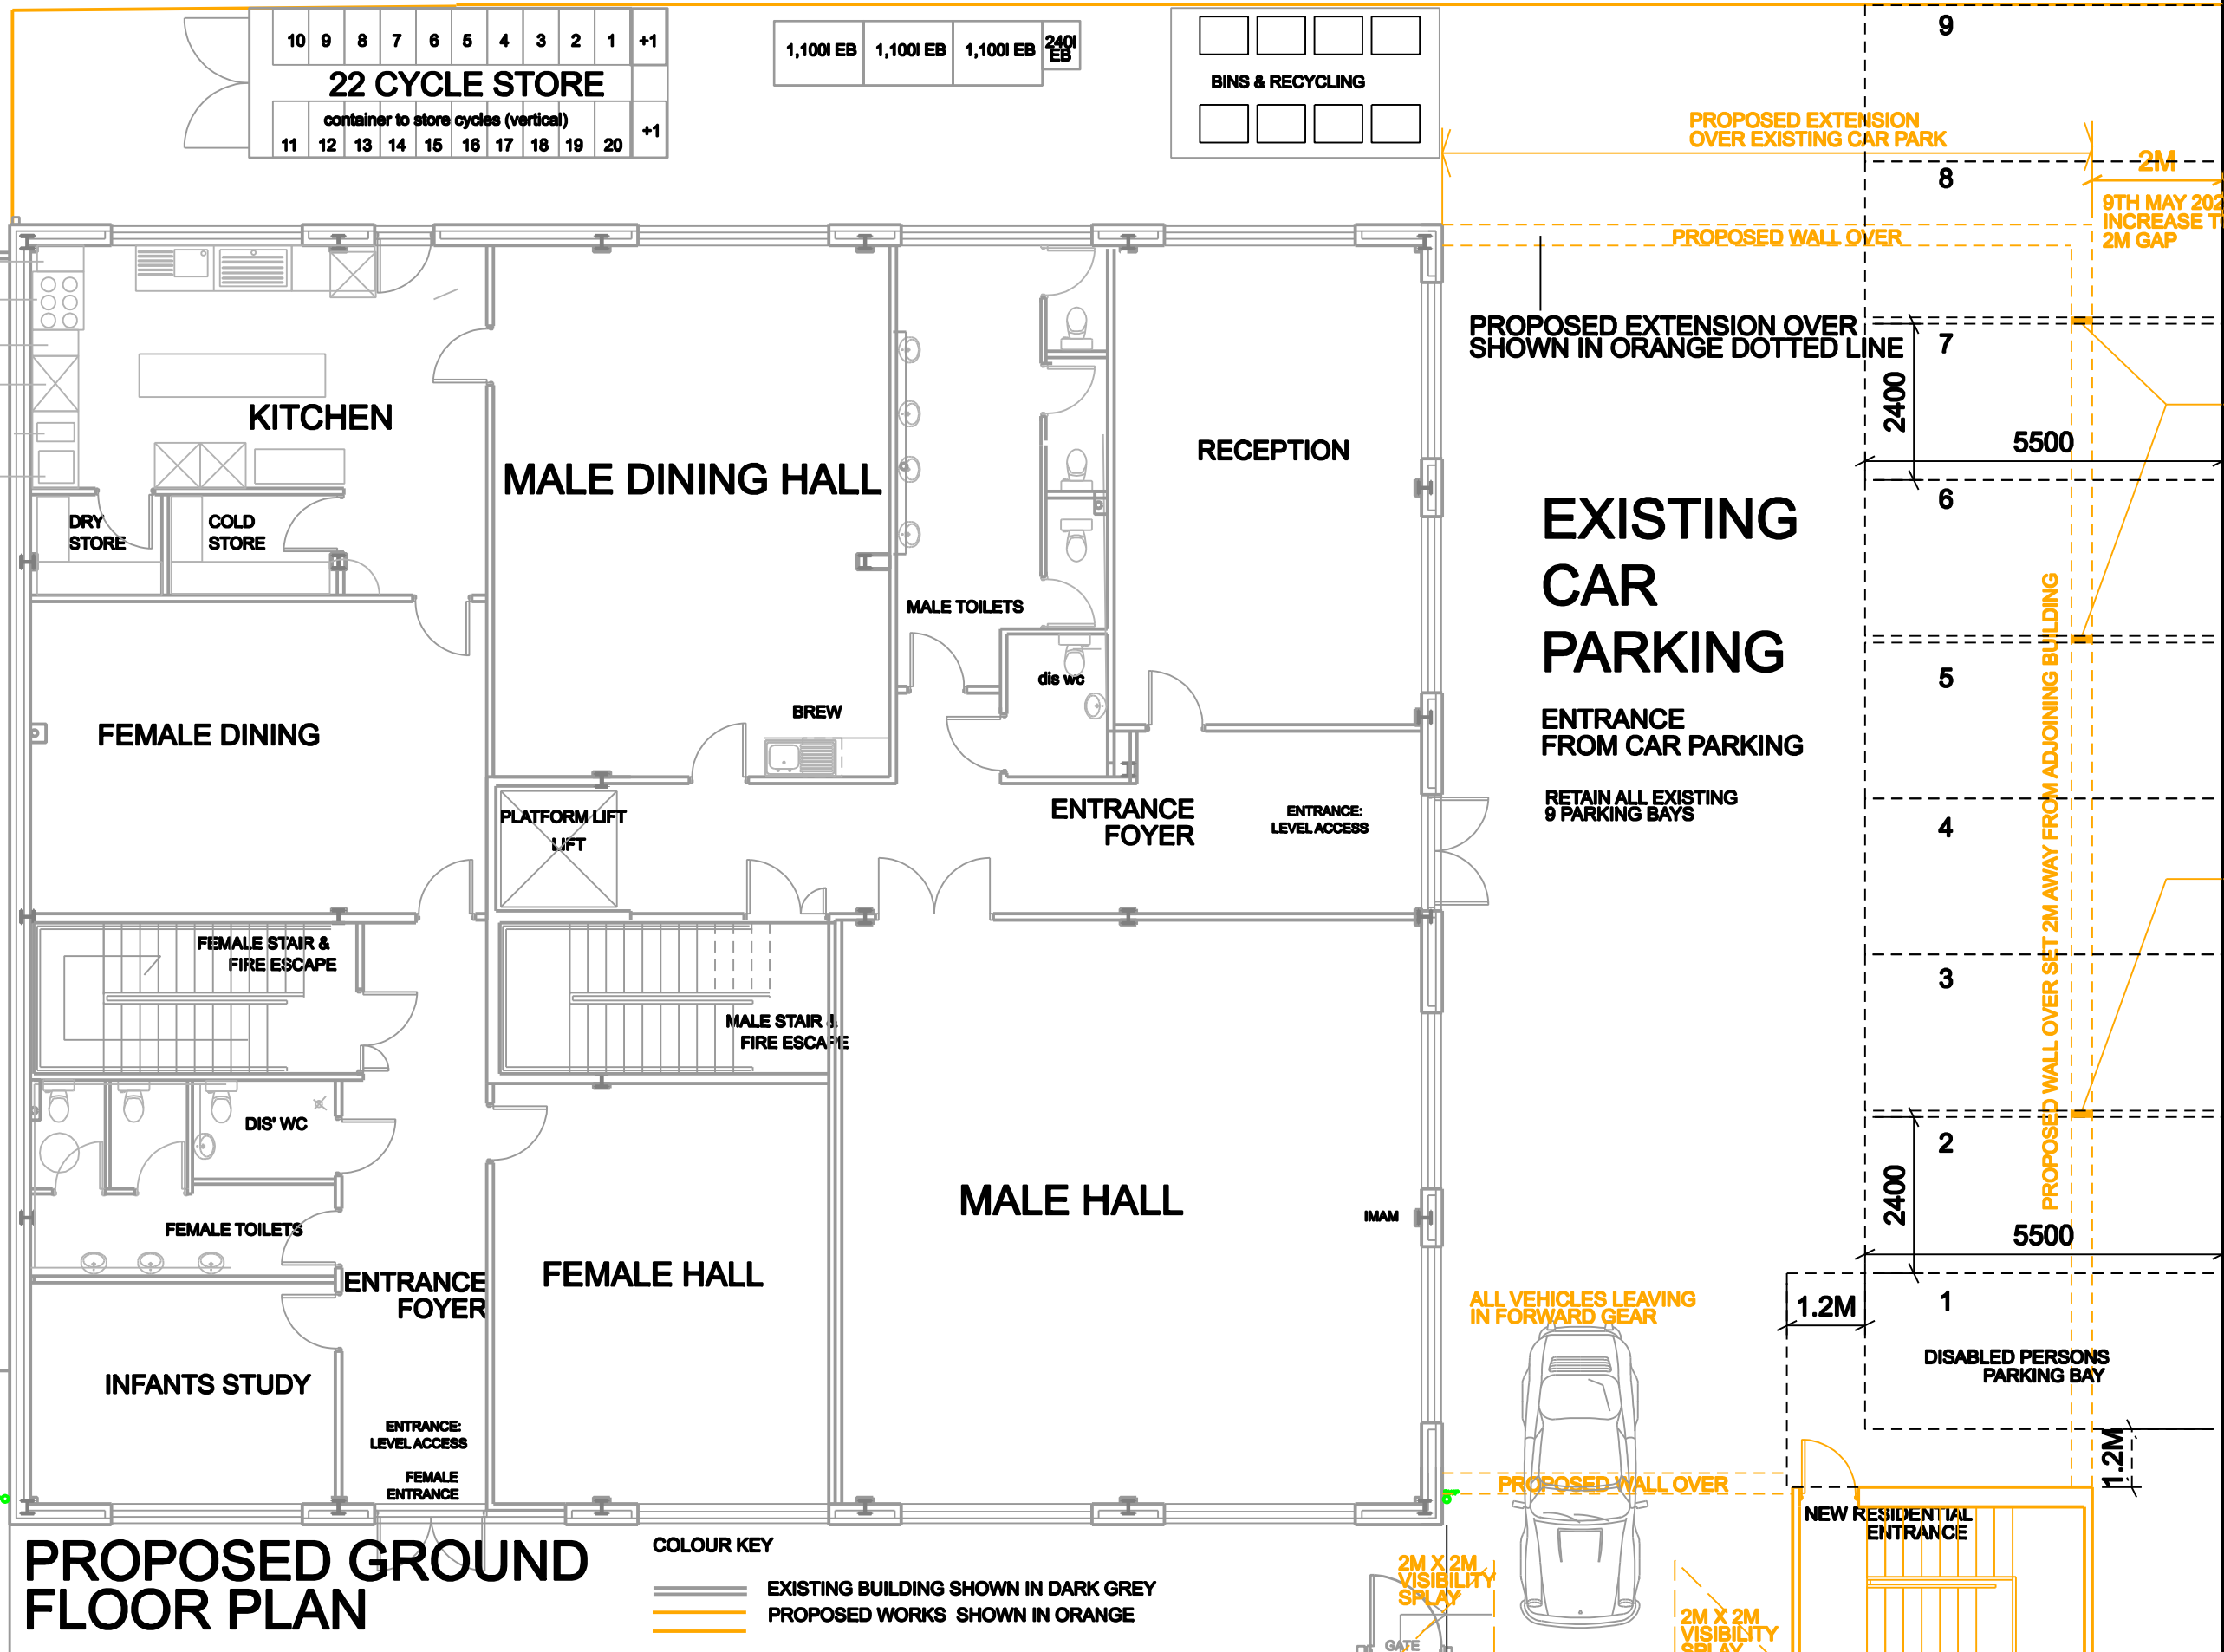

8

PROPOSED TURKISH COMMUNITY CENTRE
9 DOLPHIN STREET. MANCHESTER, M12 6BG

Drwg. No: 2021/ 10 / 08 REV' E 18TH AUGUST 2024

Date : 8TH JAN 2022 Scale 1:100 @ A3