NOTE:
TO BE READ IN CONJUNCTION WITH LATEST DESIGN GUIDE

This drawing is the copyright of Street Eite Associates Limited.Do not scale from drawings. All dimensions and levels to be checked on site prior to commencement of work or manufacture of items. Notify SEA of any discrepancies. This drawing to be read in conjunction with specifications, specialist drawings and any bill of quantities. The Contractor is to comply with all relevant statutory legislation whether or not specifically stated on these drawings.

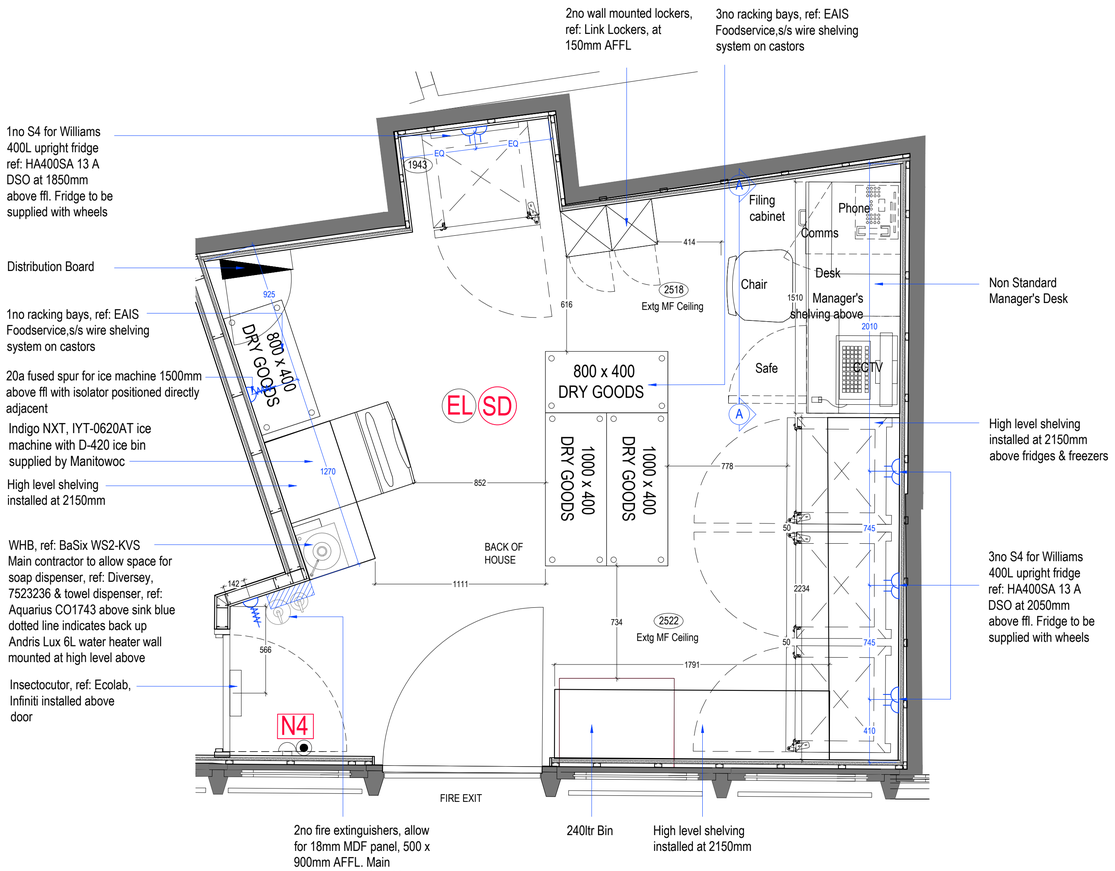

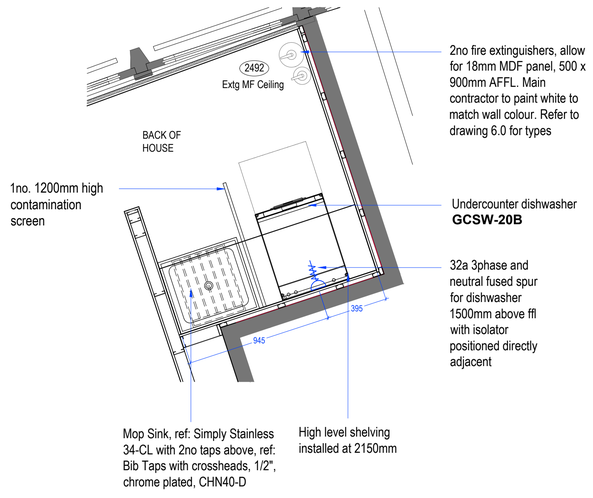

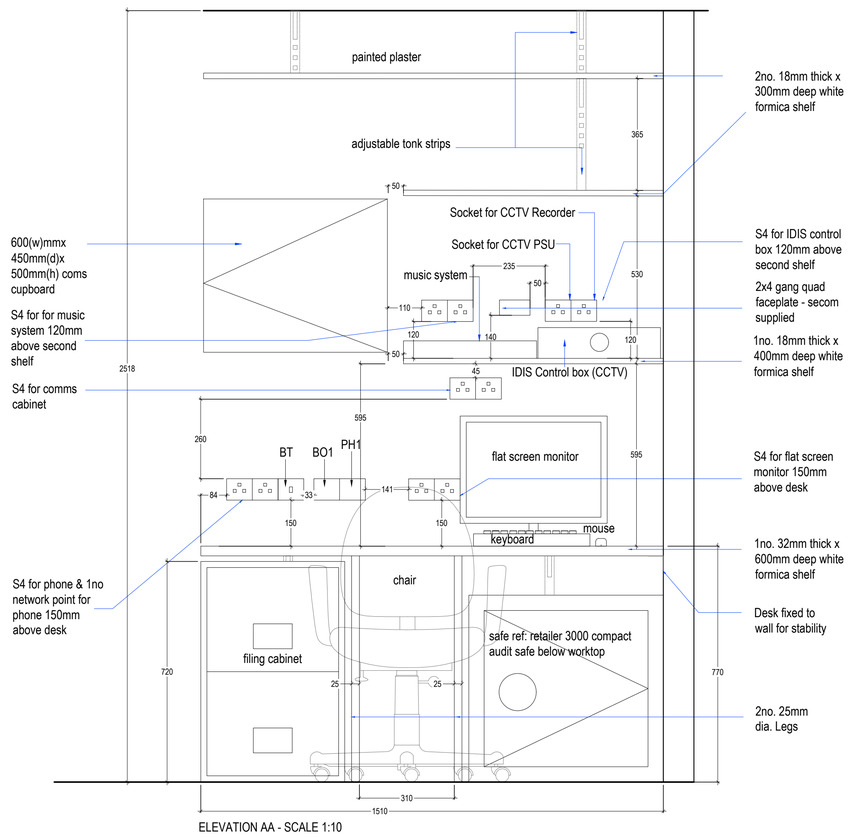

ELEVATION AA - SCALE 1:10

0 0.5M 1M 2M

SCALE BAR SCALE 1:10

0 1M 2M 4M

SCALE BAR SCALE 1:20

SEA DESIGN GROUP

Client: COSTA COFFEE

Project: Manchester Oxford Road Station

Drg title: Proposed Back Of House

Scheme: Uplift v3.0

Scale: 1:20/1:10@A1 Date: 13.08.24

Drg No: 223265/11.0 Rev:

Drg by: SH Check: CW

Rev by:

SEA Design Group, Unit 13D Princes Drive, Kenilworth, Warwickshire CV8 2FD UK
Email: office@seadesigngroup.com
Telephone: +44 (0)1926 864440