


DO NOT SCALE

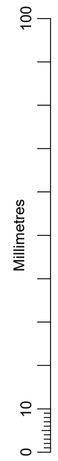


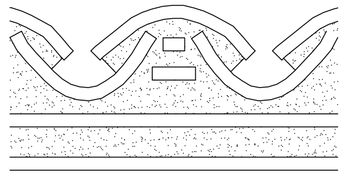


TYPICAL EAVES DETAIL
SCALE 1:5

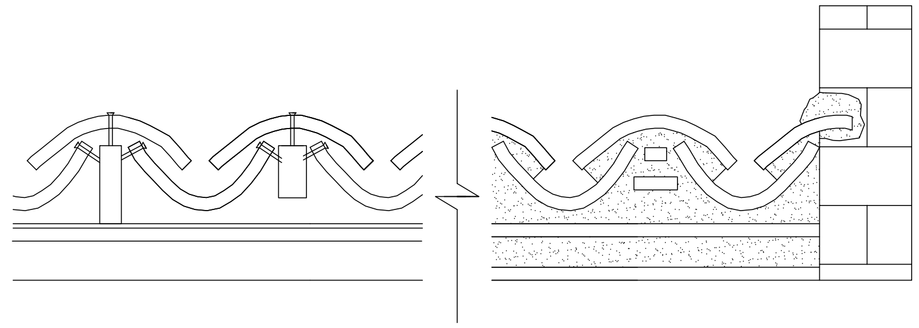


EXISTING ABUTMENT DETAIL
SCALE 1:5

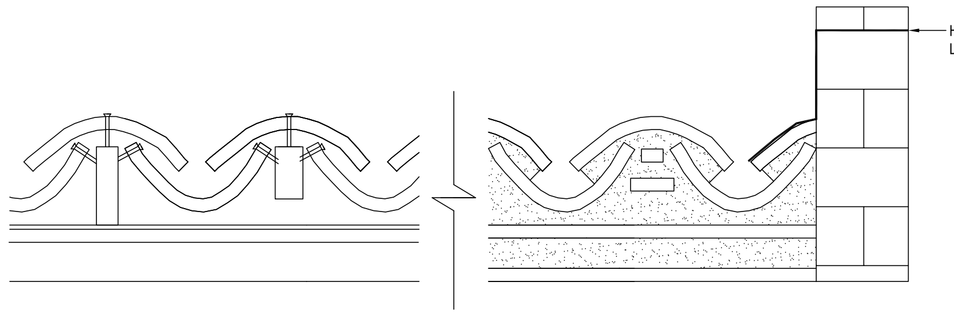


PROPOSED ABUTMENT DETAIL
SCALE 1:5

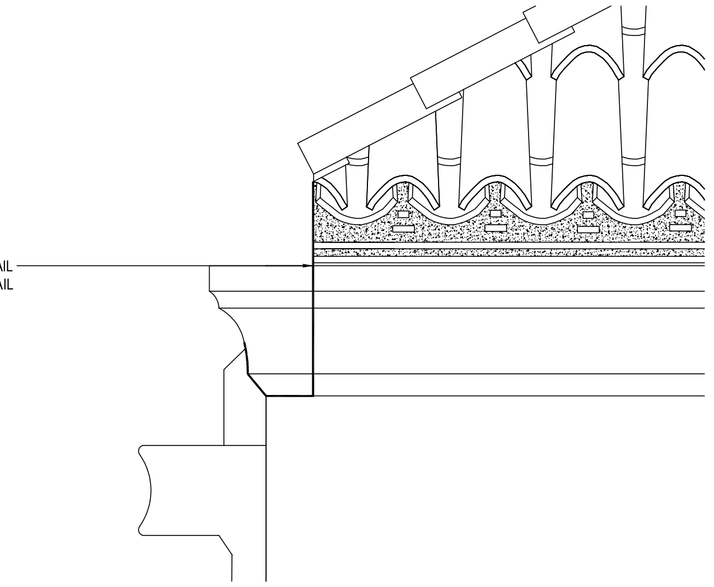


TYPICAL EAVES SECTION DETAIL
SCALE 1:10

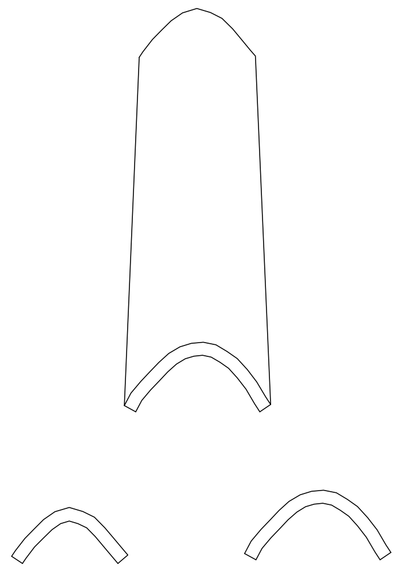


TOP TILE DETAIL
SCALE 1:5

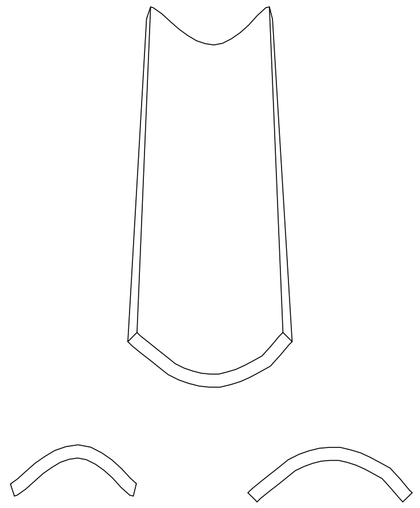

BOTTOM TILE DETAIL
SCALE 1:5

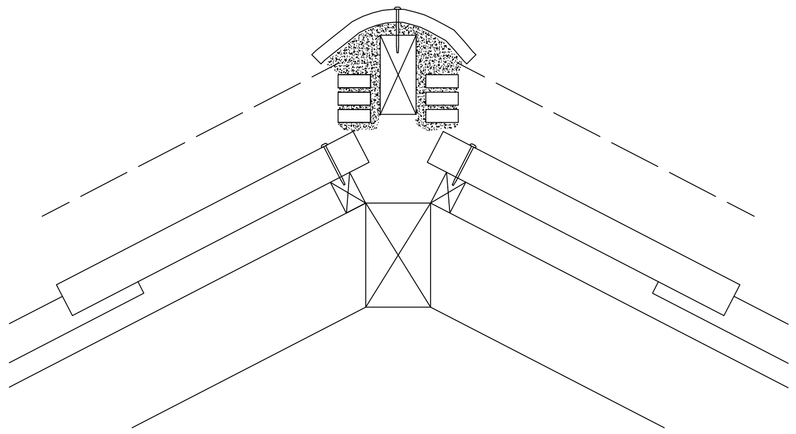


TYPICAL RIDGE SECTION DETAIL
SCALE 1:5

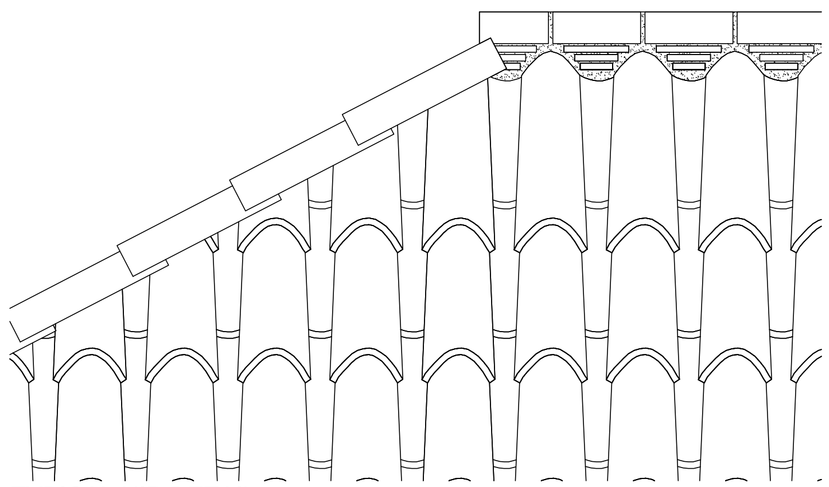

TYPICAL HIP DETAIL
SCALE 1:10



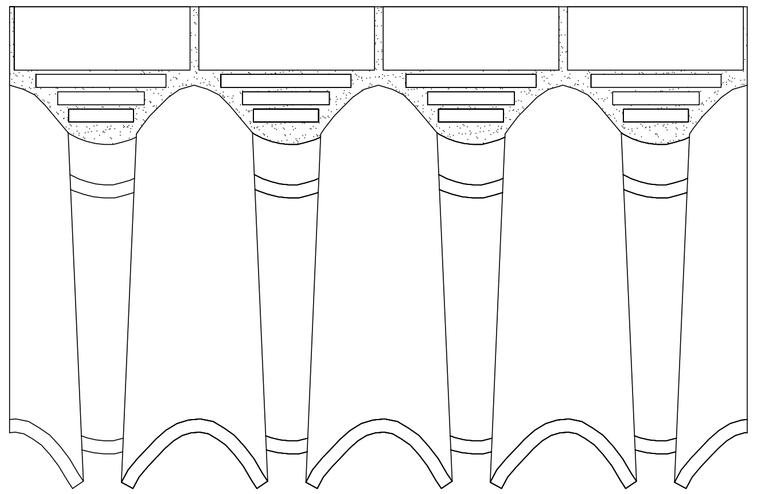

TYPICAL RIDGE DETAIL
SCALE 1:5



SAFETY, HEALTH AND ENVIRONMENTAL INFORMATION

In addition to the hazards/risks normally associated with the types of work detailed on this drawing, note the following:

CONSTRUCTION

Not Applicable

MAINTENANCE/CLEANING

Not Applicable

DECOMMISSIONING/DEMOLITION

Not Applicable

It is assumed that all works will be carried out by a competent contractor working, where appropriate, to an approved method statement

Rev.	Date	Description	By	Chk'd	App'd
P1	AUG 24	FOR PLANNING	JH	AB	MR

Drawing Status: FOR PLANNING

Suitability: S2

AtkinsRéalis
Chadwick House
Birchwood Park
Warrington
Cheshire
WA3 6AE
Tel: +44 (0)1925 23 8000
www.atkinsrealis.com

Client: DIOCESE OF SHREWSBURY

Project Title: ST ANTHONYS CATHOLIC CHURCH, DUNKERY ROAD, MANCHESTER M22 0WR

Drawing Title: ROOF REPLACEMENT ROOF DETAILING

DIOCESE PROJECT REF: 5159839.081w

Scale	Designed	Drawn	Checked	Authorised
AS SHOWN	AB	JH	AB	MR
Original Size: A1	Date: AUG 24	Date: AUG 24	Date: AUG 24	Date: AUG 24

Drawing Number: DOS-ATK-(081w)-XX-DR-B-0004

Revision: P1

Internal Project Number: 5159839.081