




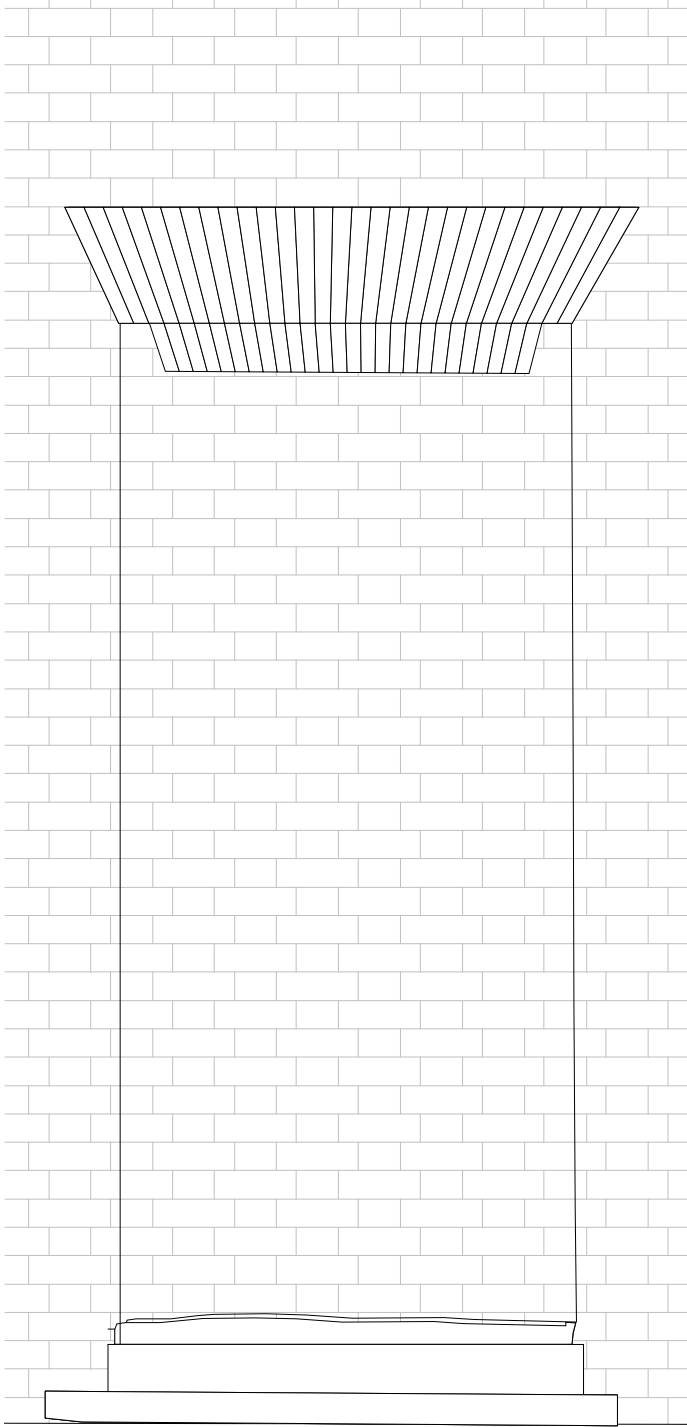

EXISTING - ELEVATION OF ORIGINAL DOORWAY
BRICKED-UP

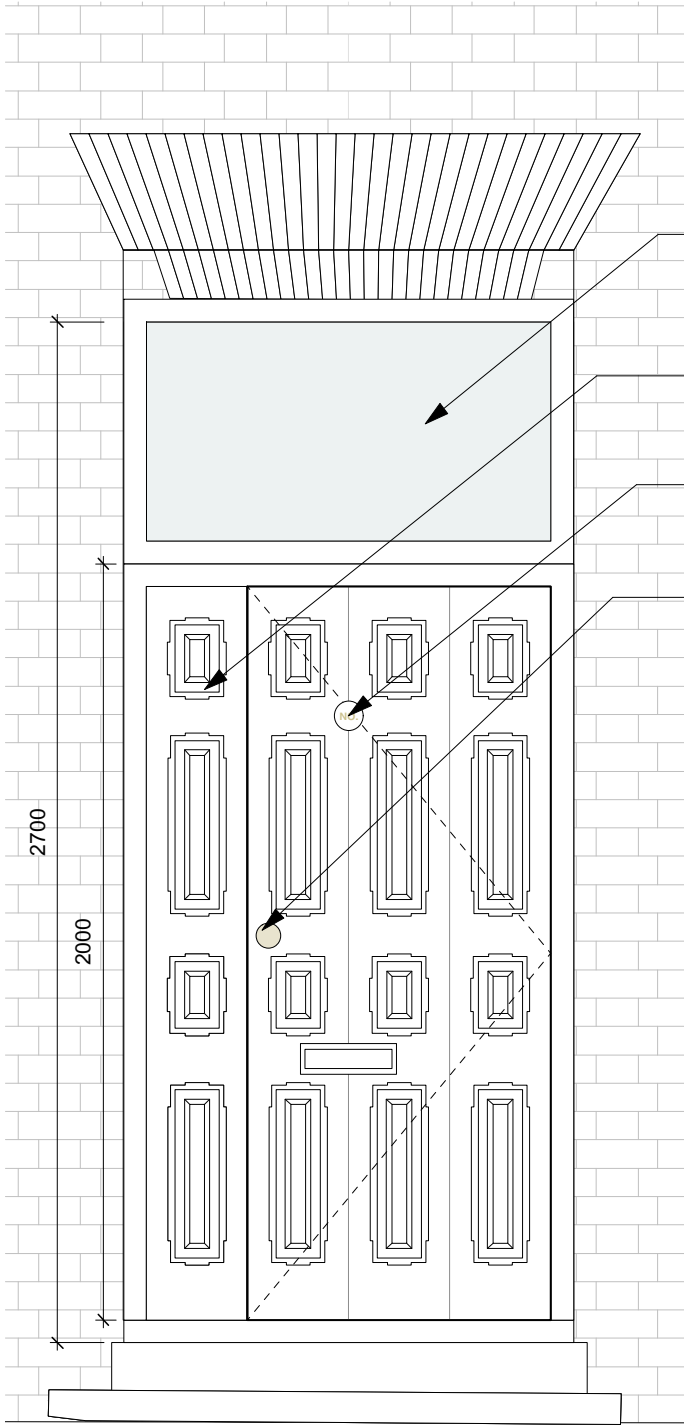

PROPOSED ELEVATION OF ORIGINAL DOORWAY
REINSTATED

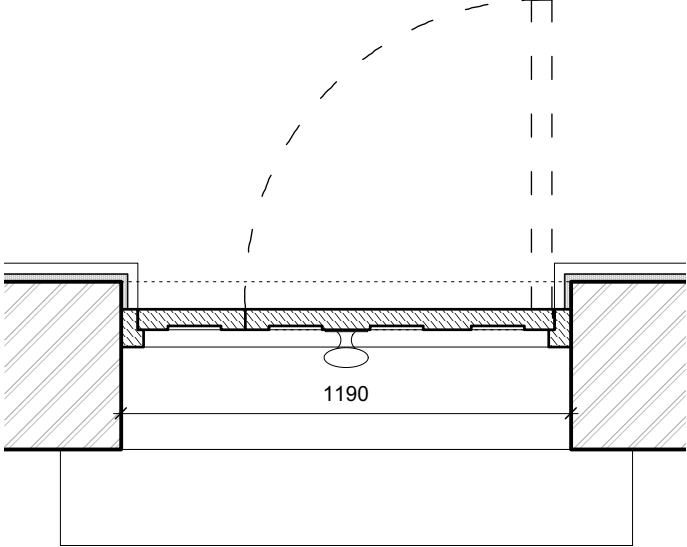

PROPOSED PLAN OF ORIGINAL DOORWAY
REINSTATED



BYROM STREET - EXISTING ELEVATION

KEY TO NEW FRONT DOOR LOCATION:

28 ST JOHN STREET
NEW FRONT DOOR TO BYROM STREET - PLAN & ELEVATION

CONSTRUCTION

DO NOT SCALE FROM DRAWING. WORK TO FIGURED DIMENSIONS ONLY. ALL DIMENSIONS TO BE CHECKED BY CONTRACTOR/FABRICATOR PRIOR TO CONSTRUCTION
REPORT ALL DISCREPANCIES TO THE ARCHITECT
TO BE READ IN CONJUNCTION AND COORDINATED WITH STRUCTURAL & SERVICE ENGINEERS DRAWINGS AND ALL OTHER ARCHITECTS PLANS INCLUDING WRITTEN SPECIFICATION A665_T_SPEC

REVISION	DATE	DESCRIPTION

CLIENT: LEASING OPTIONS LTD	
PROJECT: PROPOSED RESIDENTIAL DEVELOPMENT	
ADDRESS: 28 ST JOHN STREET, MANCHESTER, M3 4DJ	
DRAWING TITLE: PROPOSED NEW FRONT DOOR	
SCALE: 1:20@ A3	DATE: APRIL 2024
DRAWING NO: A665_T_3003	

OLLIER SMURTHWAITE ARCHITECTS

40 King Street, Manchester, M2 6BA
T 0161 883 0838
F 0161 883 0839
E mail@olliersmurthwaite.com