




All Dimensions should be checked on site.
Do not scale this drawing.
Any drawing errors should be brought to the attention of the architect.
COPYRIGHT DaC Design


REVISIONS:

REV.	DETAILS OF REVISION	DATE
------	---------------------	------

ELEVATION TO 6 SPRINGBRIDGED (EAST) - AS PROPOSED

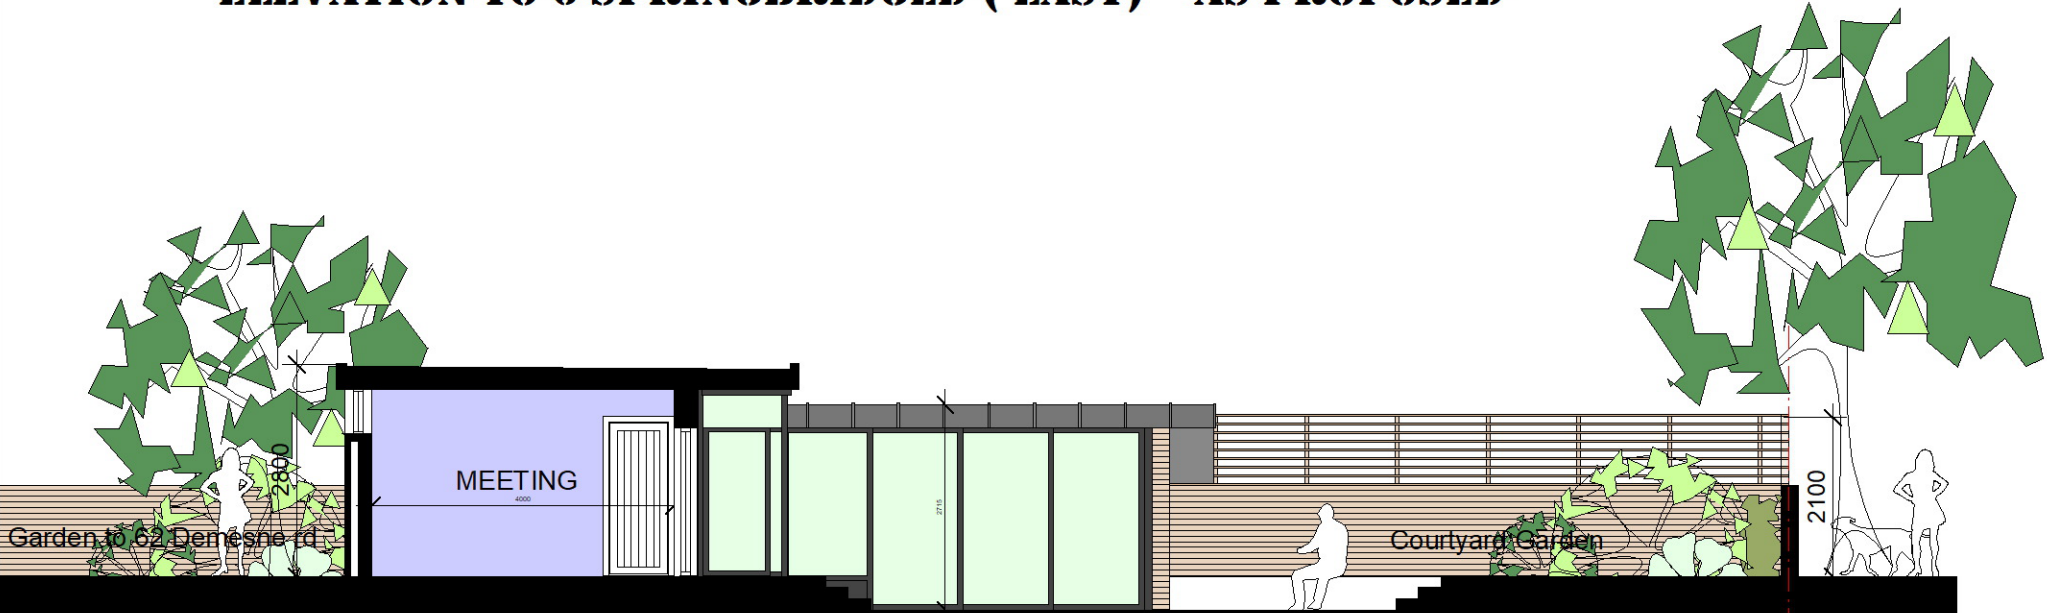

SECTIONAL ELEVATION TO WEST - AS PROPOSED

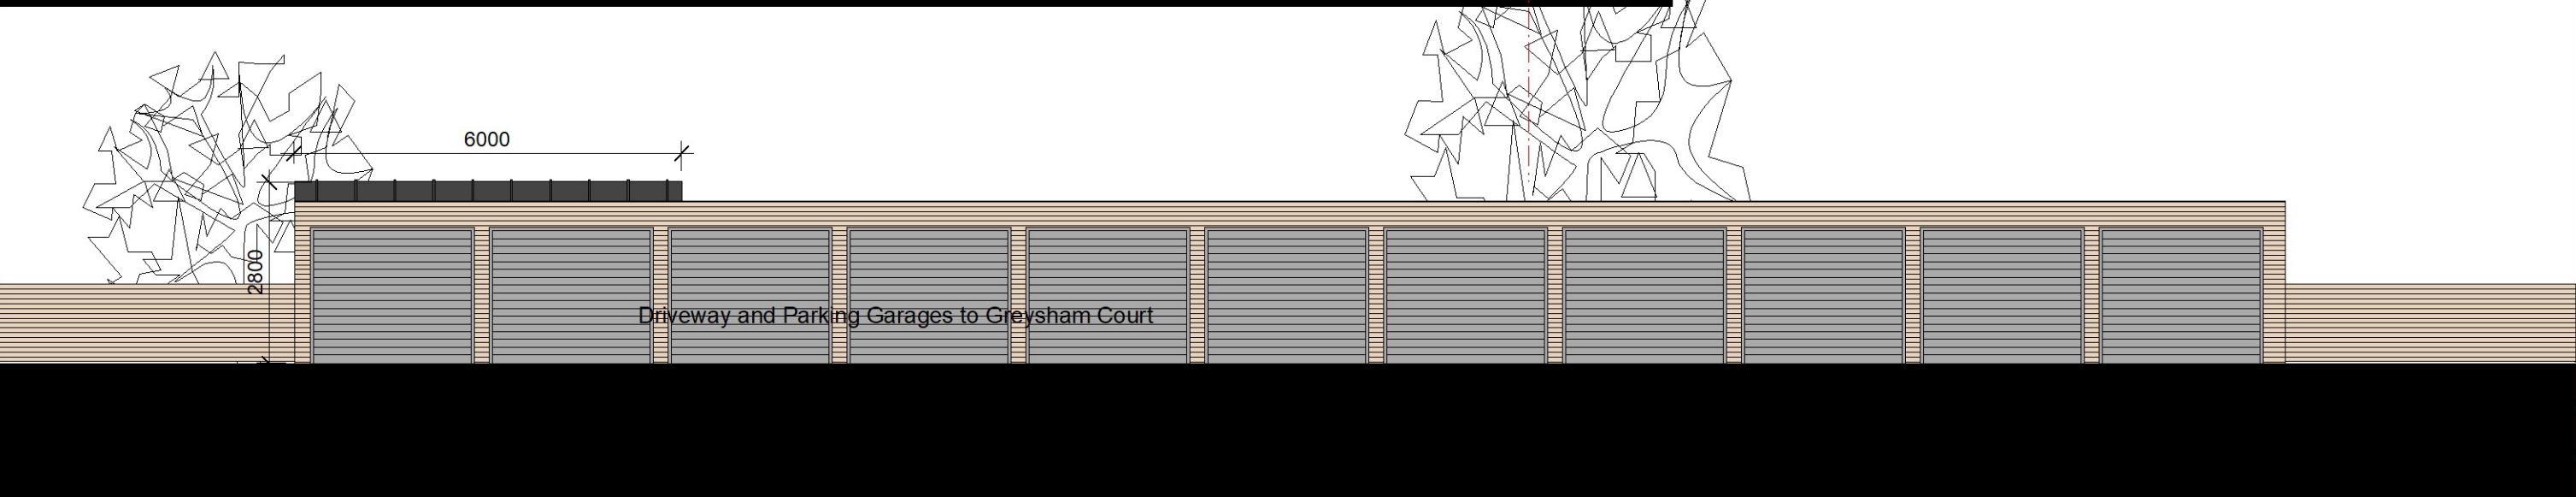

ELEVATION TO CARPARK (WEST) - AS PROPOSED

FINISHES AS PROPOSED

- WALLS:** Facing brick to match existing garden walling with areas of standing seam PPC aluminium cladding in Metallic Dark Grey.
- ROOF:** Standing seam PPC aluminium cladding in Metallic Dark Grey. with concealed gutters and down pipes
- DOORS:** New Solid security Door Min clear access width 800mm and double glazed side panel. Insulated high security sliding folding patio doors to Studio. In Metallic Dark Grey.
- WINDOWS:** New high efficiency composite Aluminium and timber, double glazed windows.
Colour: Metallic Dark Grey externally, lightwood internally.

P04A

DRAWING: ELEVATIONS as PROPOSED

JOB TITLE: ANCILLIARY ACCOMMODATION (Garden Studio) _ 62 Demesne Rd, Whalley Range, M16 8PJ

REV A : Height of development reduced

CLIENT: Mr Adam Jackson

SCALE: 1:100 @ A3

DATE: March 2023

0m 2m 4m 5m
SCALE

D@C DESIGN
ARCHITECTURE & PLANNING
0776 452 3545 0161 425 3934