


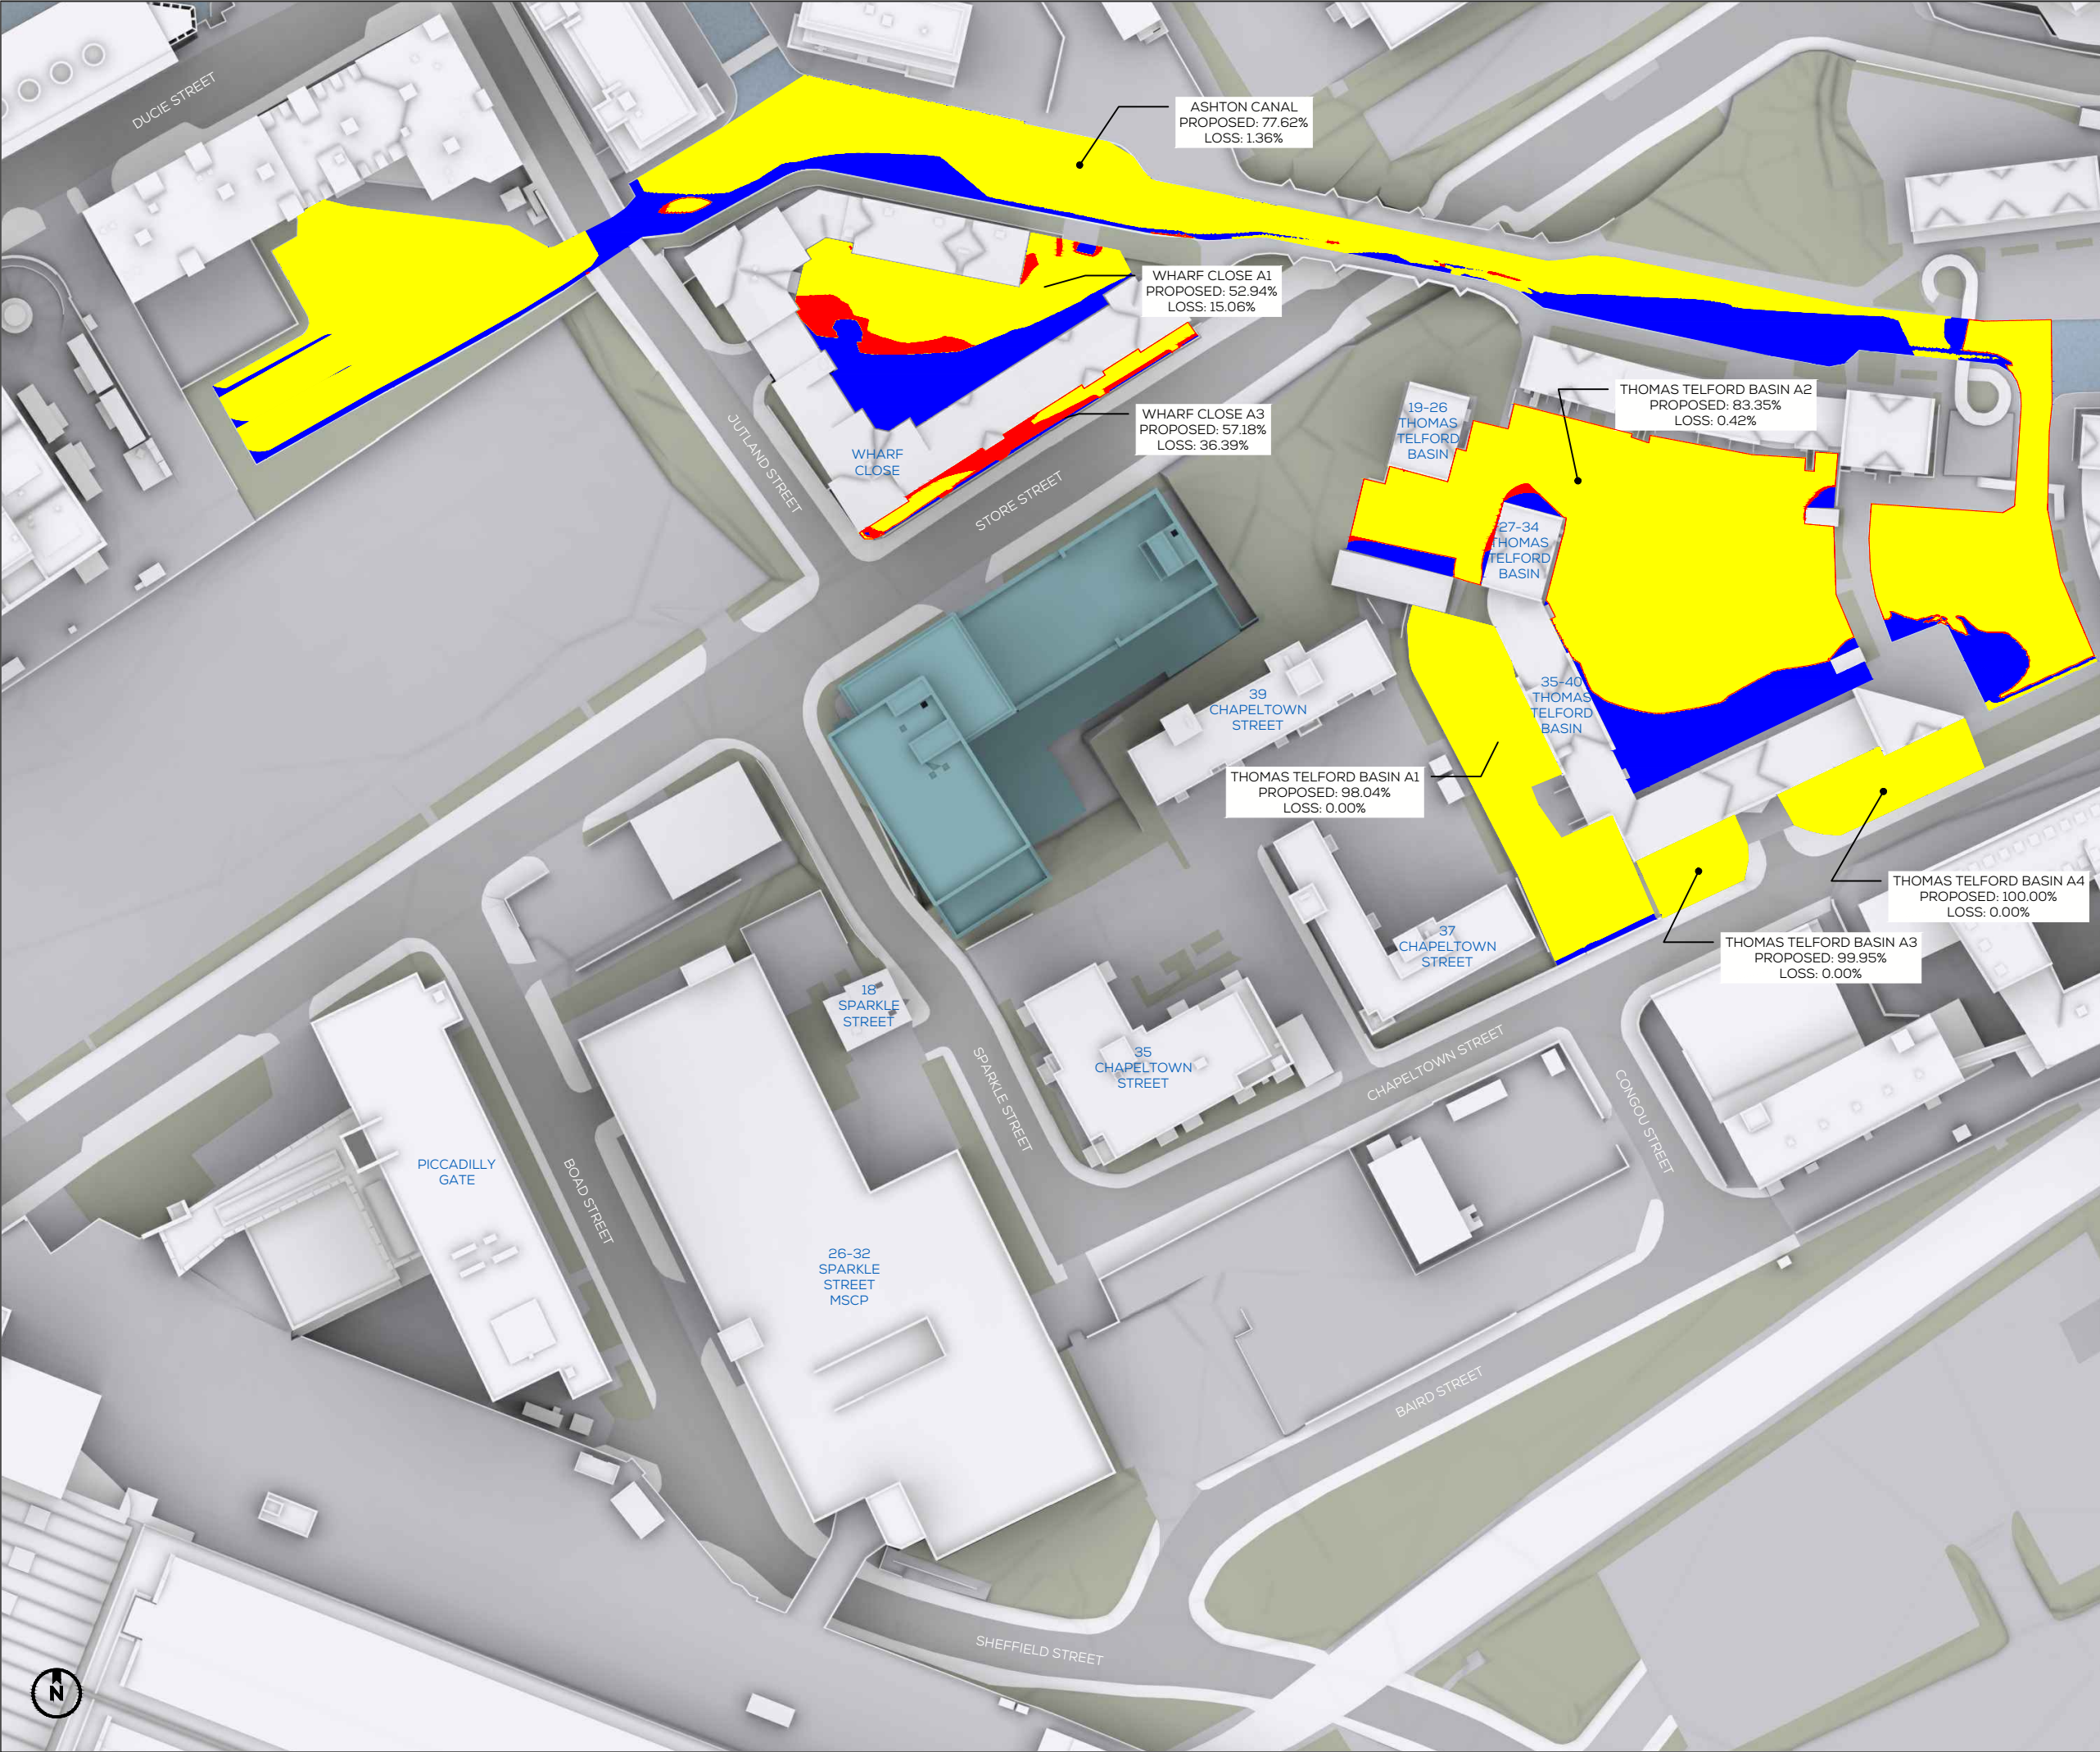

SOURCES OF INFORMATION

IR01_20240731_
SimpsonHaugh(Plans_3d_model)

ALL INFORMATION DISPLAYED IS SUBJECT TO A COMPLETE VERIFIABLE SITE SURVEY BEING UNDERTAKEN. GIA TAKES NO RESPONSIBILITY ON THE ACCURACY OR RELIABILITY OF THE DISPLAYED DATA. SINCE A VERIFIED SITE SURVEY WAS NOT MADE AVAILABLE PRIOR TO THE GENERATION OF SUCH INFORMATION.

- AREA OF LOSS
- +2 HR AREA LIT
- 2 HR AREA LIT

NOTES:
PROPOSED SCHEME SHOWN IN TEAL

N.B. DO NOT SCALE OFF THIS DRAWING

PROJECT:
SPARKLE STREET,
MANCHESTER

DRAWING NAME:
PLAN VIEW PROPOSED

DWN BY	SCALE	CHK BY	STATUS	DATE
KS	NTS	SP	-	AUG24
PROJ No.	REL No.	IS No.	DWG No.	REV No.
19500	02	01	002	-