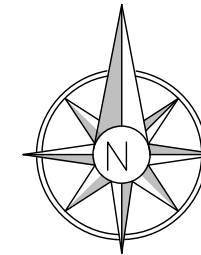
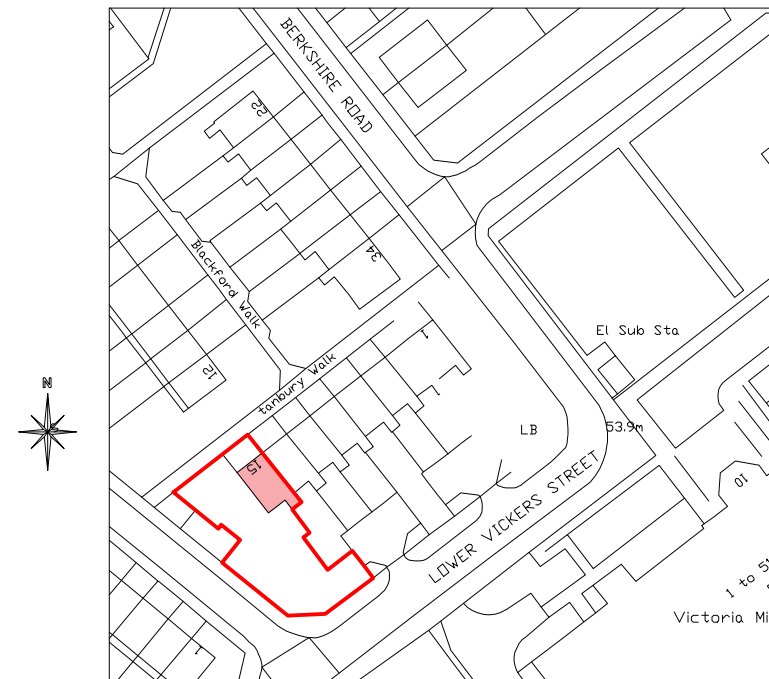


Existing Location Plan

General Notes

No.	Revision/Issue	Date

Firm Name and Address

 Mason and Marlowe




Mason and Marlowe Ltd.
Project Managers and Quantity Surveyors

5 Picadilly Place
Manchester, M1 3BR

Project Name and Address

15 Stanbury Walk Manchester
M40 7LY

Project	17 Milton Crescent Farnworth	Sheet A3
Date	06/06/2024	
Scale	1/1000	

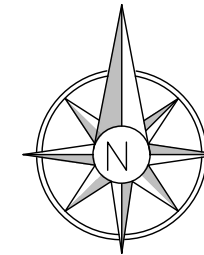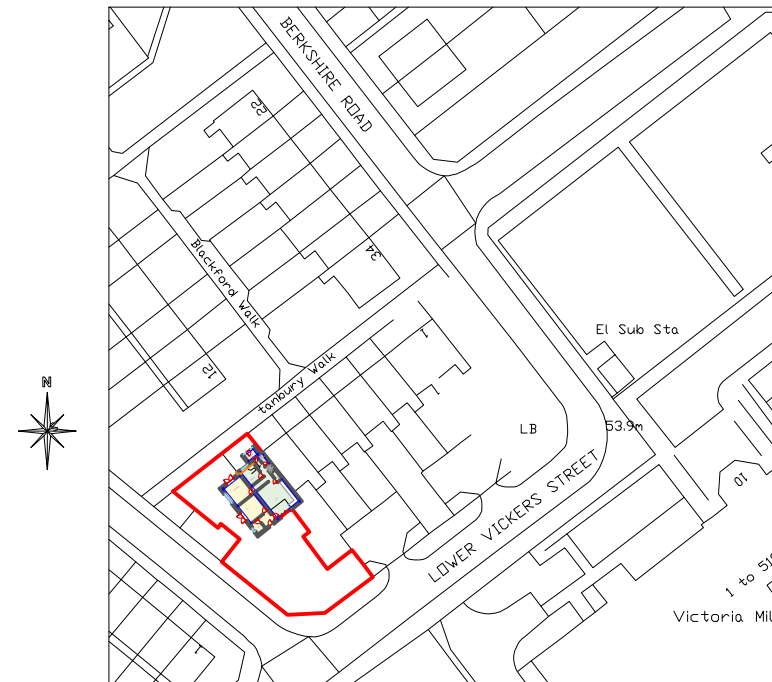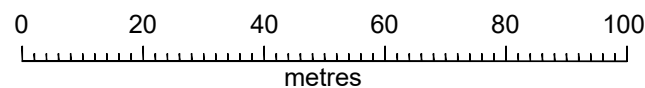

Proposed Location Plan

General Notes

No.	Revision/Issue	Date


Firm Name and Address

 Mason and Marlowe
Mason and Marlowe Ltd.
Project Managers and Quantity Surveyors
5 Picadilly Place
Manchester, M1 3BR

Project Name and Address

15 Stanbury Walk Manchester
M40 7LY

Project	15 Stanbury Walk	Sheet A3
Date	06/06/2024	
Scale	1/1000	

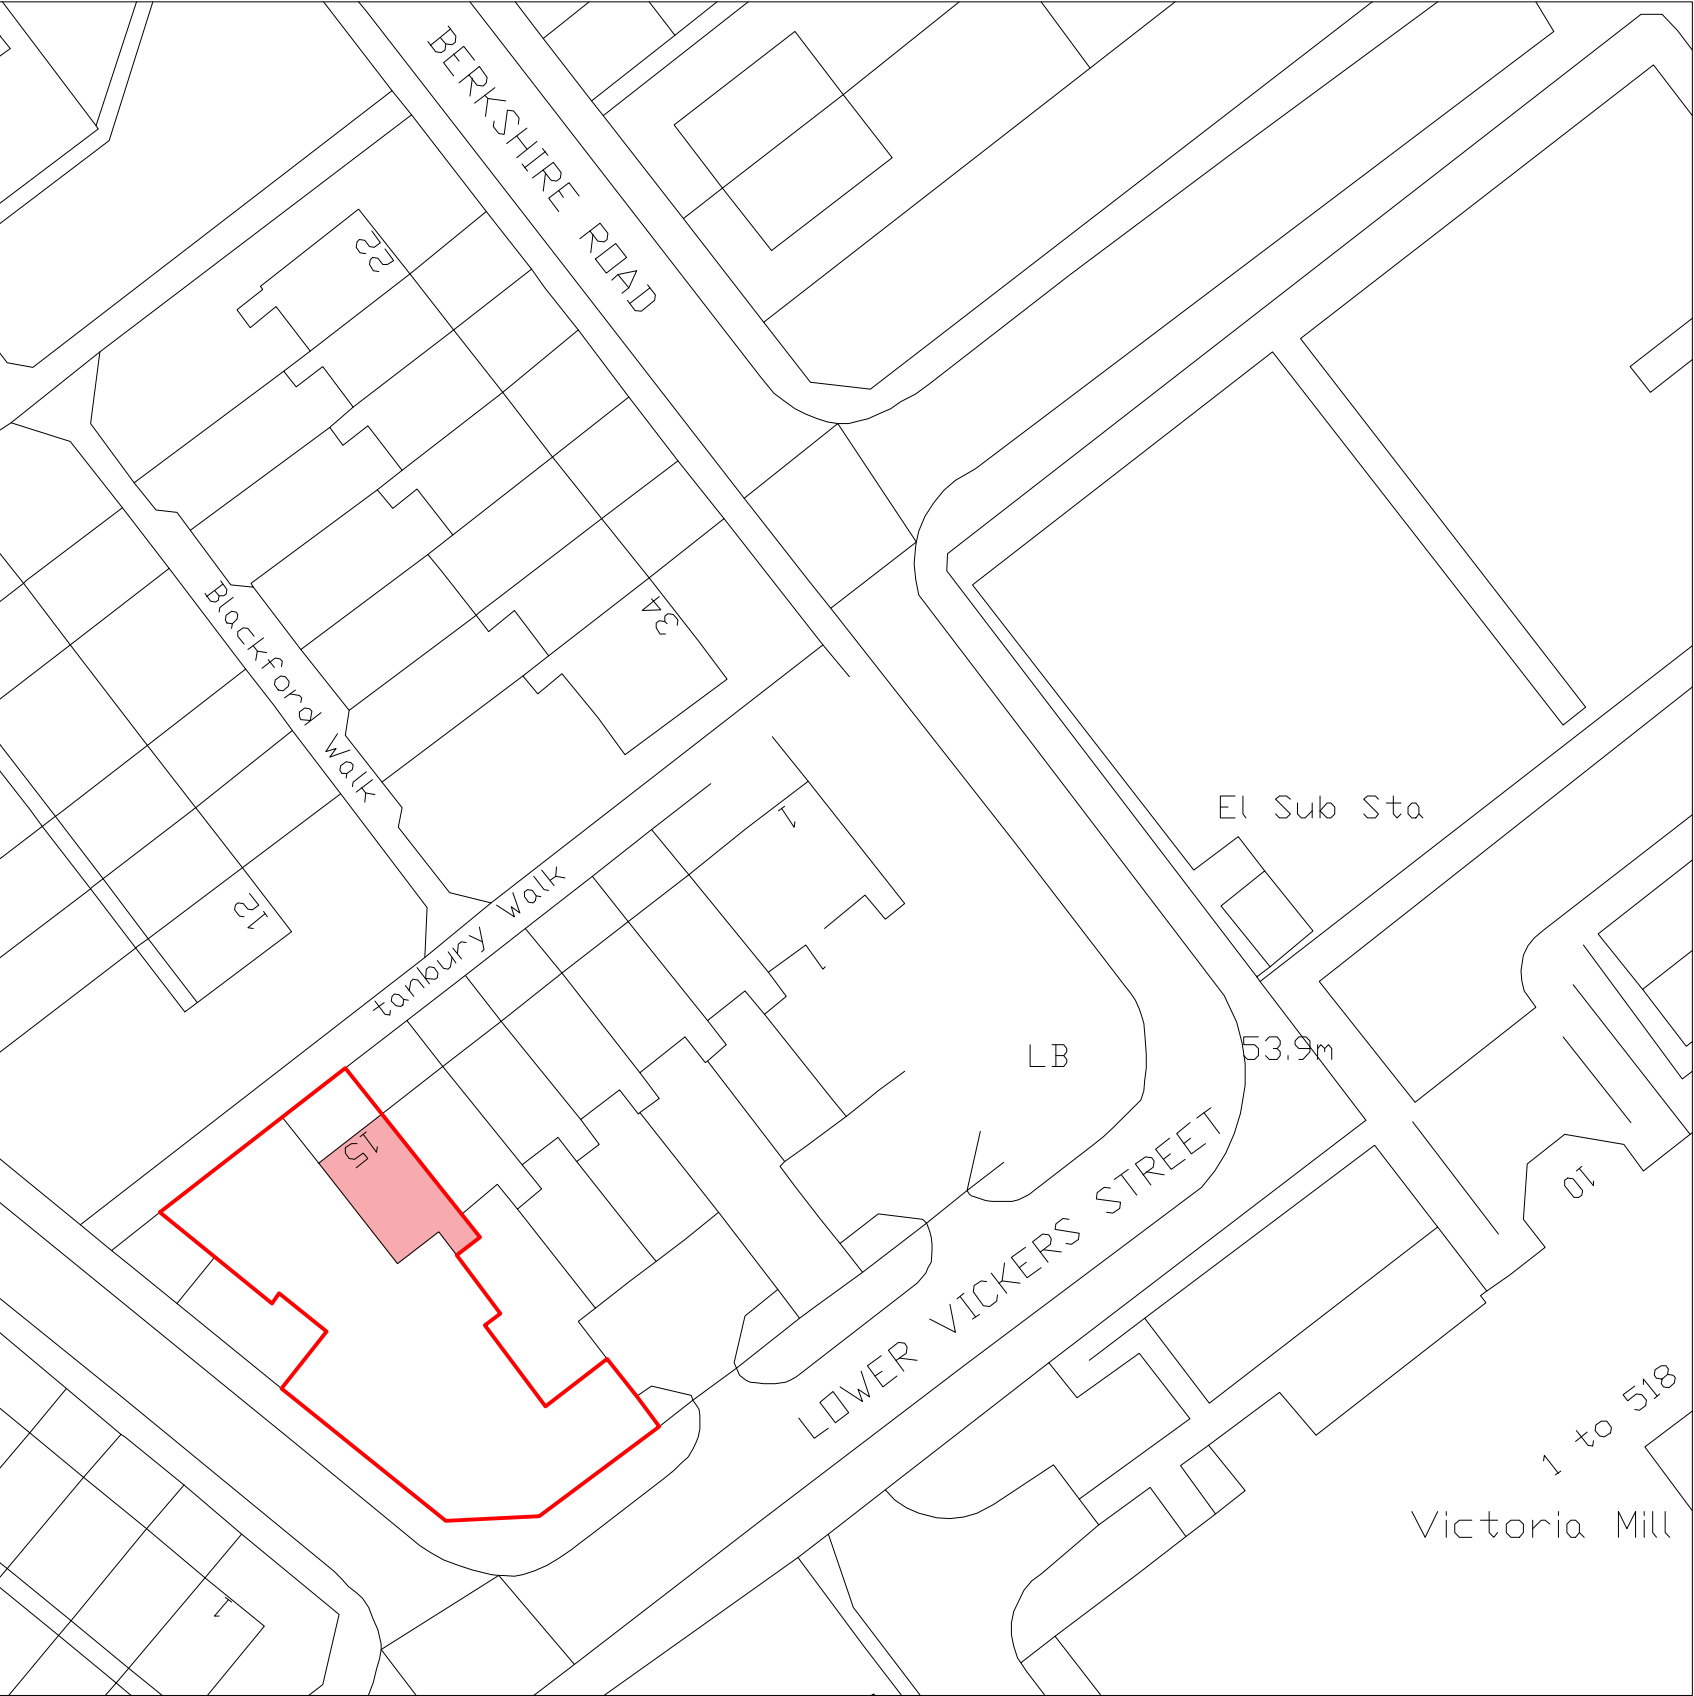

Existing Site Plan

General Notes

No.	Revision/Issue	Date

Firm Name and Address

 Mason and Marlowe



Mason and Marlowe Ltd.
Project Managers and Quantity Surveyors

5 Picadilly Place
Manchester, M1 3BR

Project Name and Address

15 Stanbury Walk Manchester
M40 7LY

Project 15 Stanbury Walk	Sheet
Date 06/06/2024	A3
Scale 1/500	

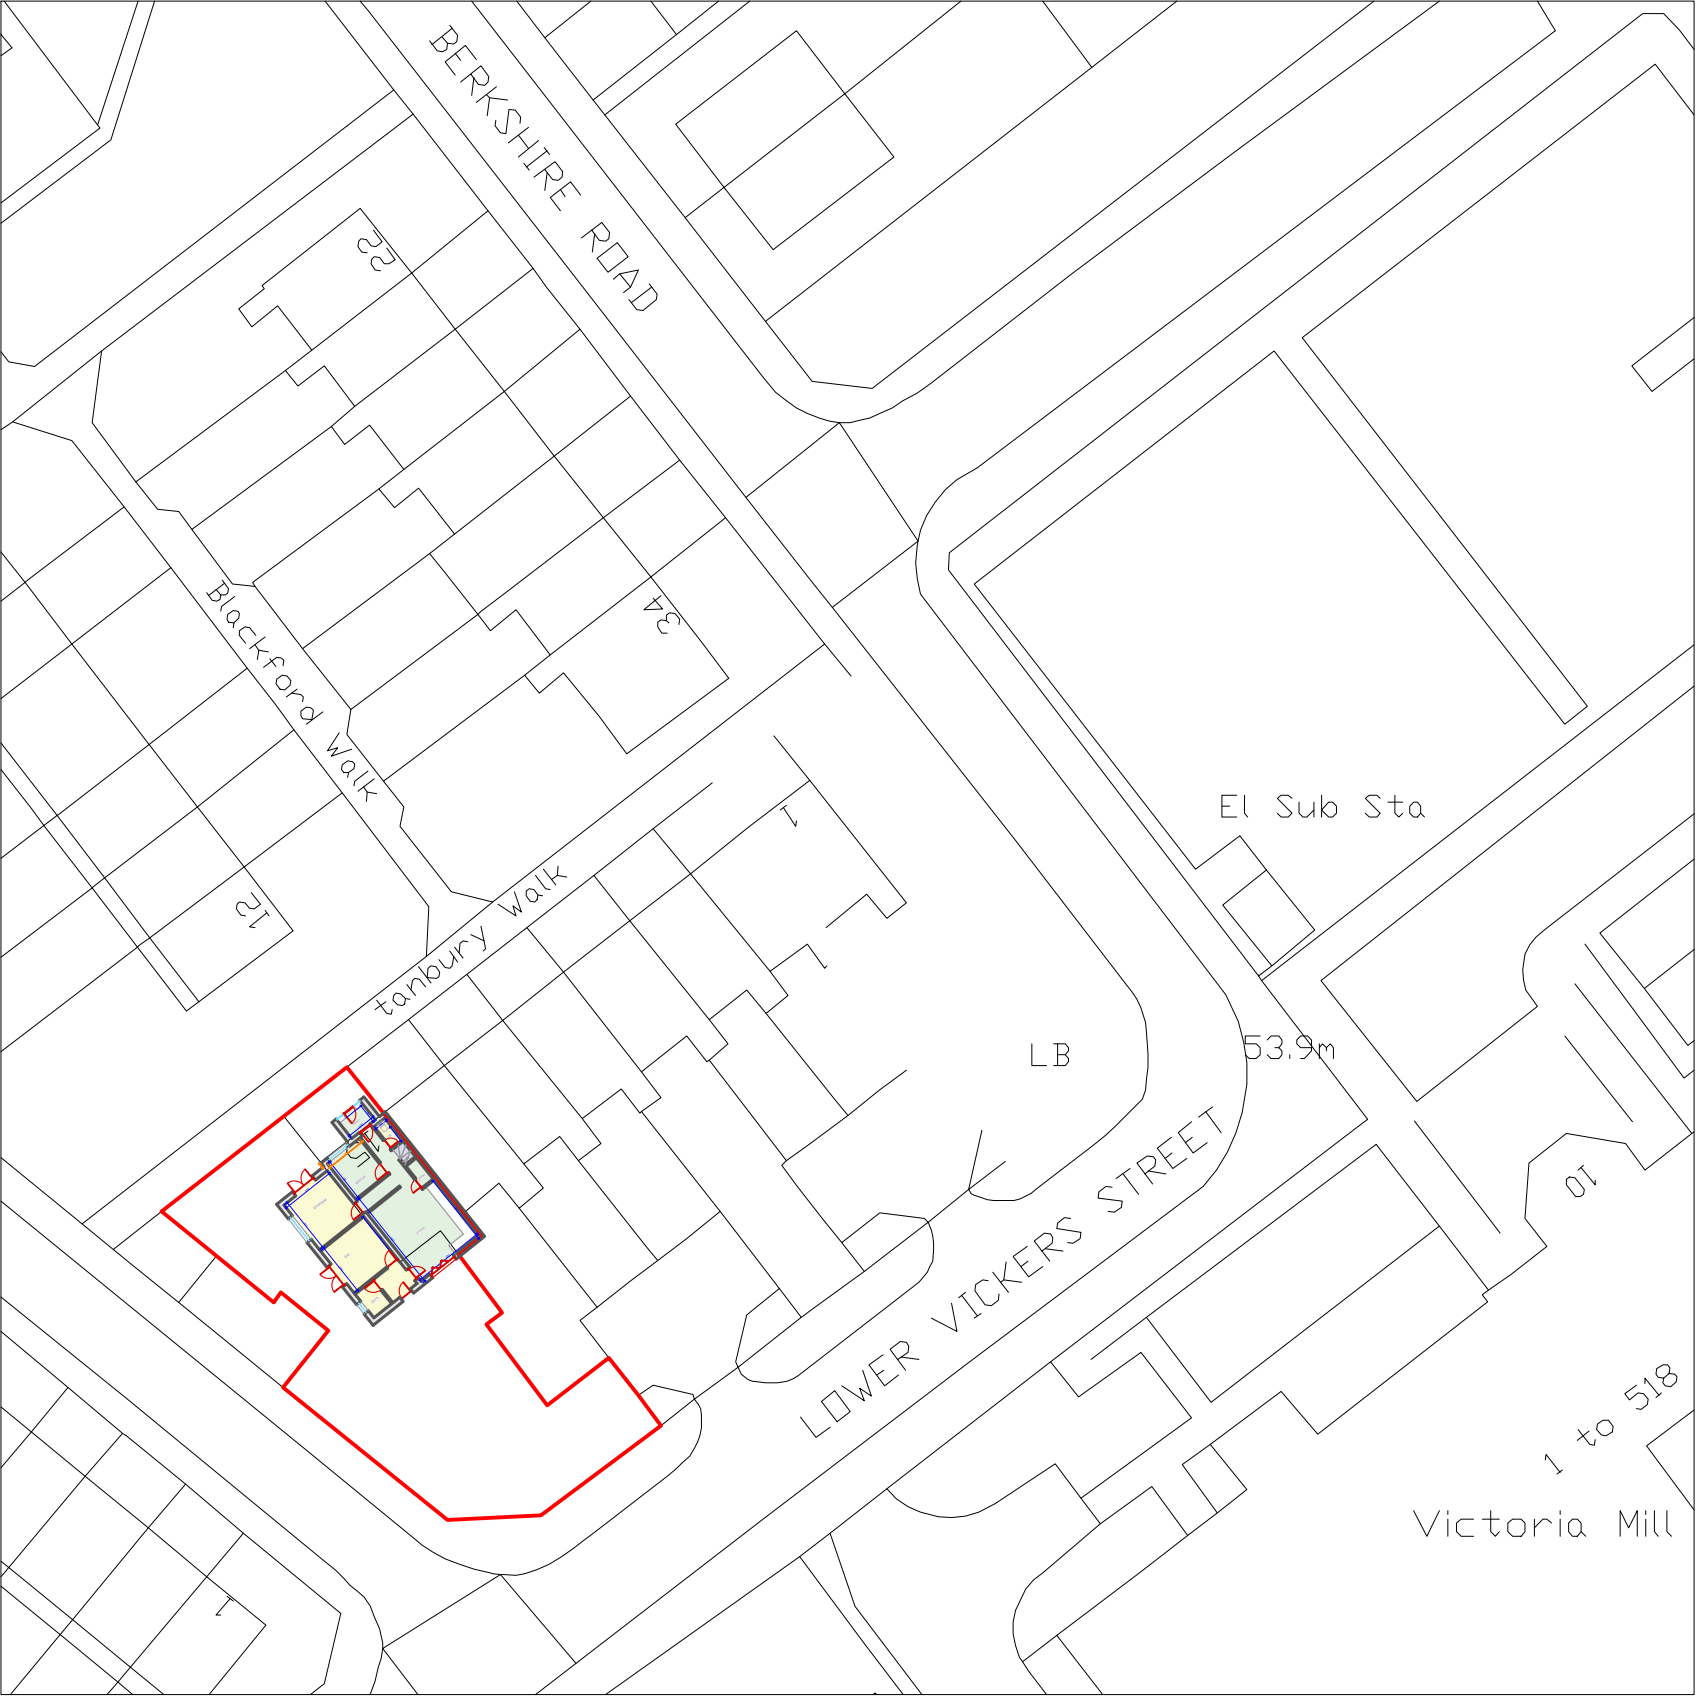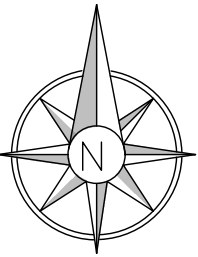





Proposed Site Plan

General Notes		
No.	Revision/Issue	Date

Firm Name and Address	
 Mason and Marlowe Mason and Marlowe Ltd. Project Managers and Quantity Surveyors 5 Picadilly Place Manchester, M1 3BR	

Project Name and Address	
15 Stanbury Walk Manchester M40 7LY	

Project	15 Stanbury Walk	Sheet A3
Date	06/06/2024	
Scale	1/500	

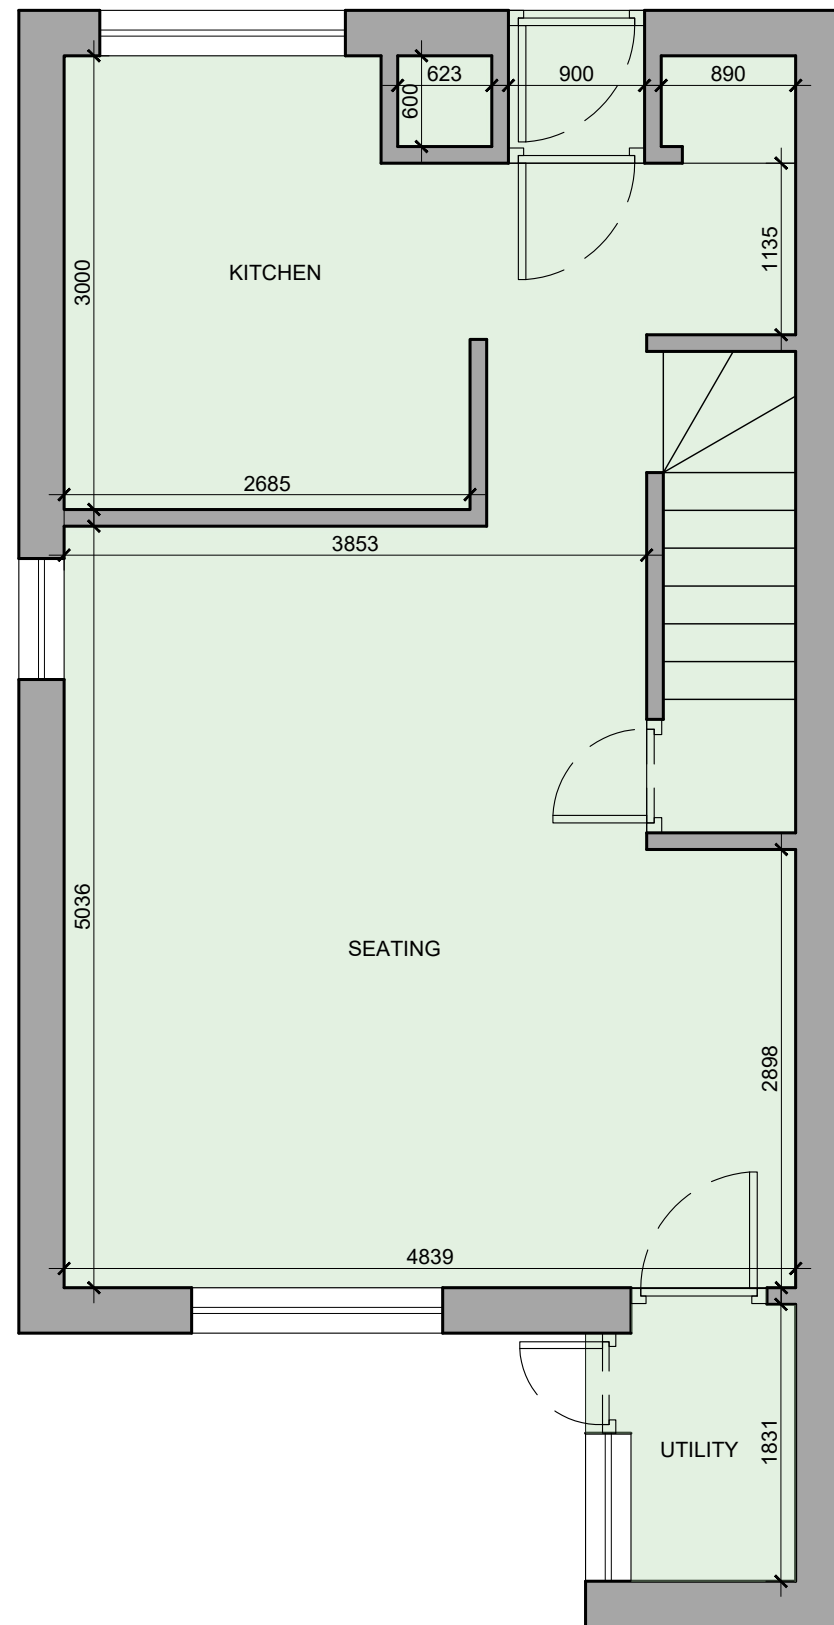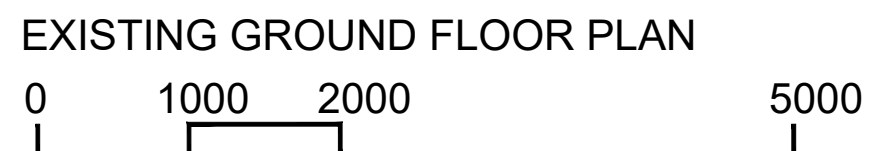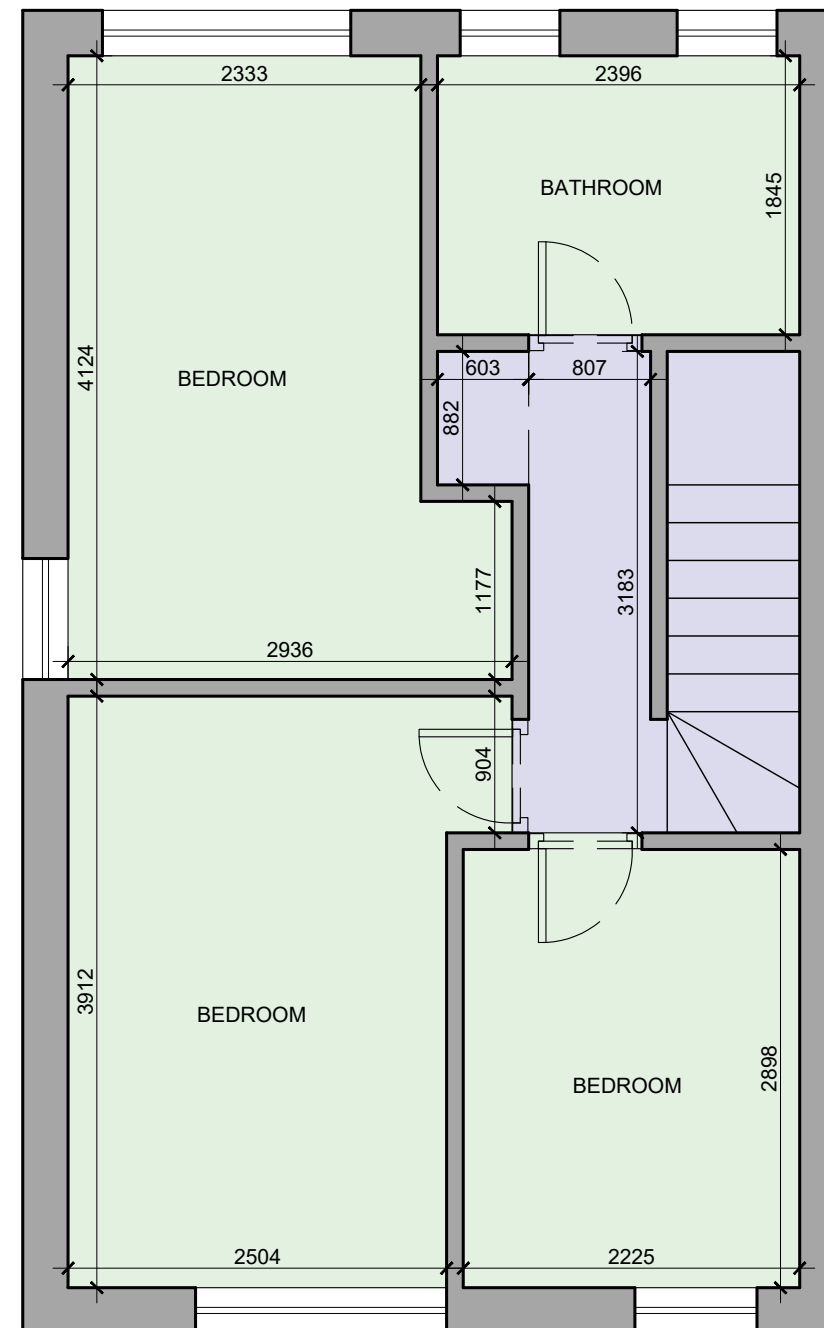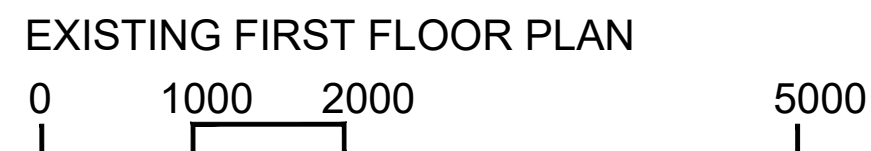

General Notes

No.	Revision/Issue	Date

Firm Name and Address



Mason and Marlowe Ltd.
Project Managers and Quantity Surveyors

5 Picadilly Place
Manchester, M1 3BR

Project Name and Address

15 Stanbury Walk Manchester
M40 7LY

Project 15 Stanbury Walk

Date
06/06/2024


Scale
1/50

Sheet

A3



EXISTING FRONT ELEVATION

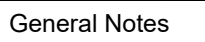

Firm Name and Address

 Mason and Marlowe


Mason and Marlowe Ltd.
Project Managers and Quantity Surveyors

5 Picadilly Place
Manchester, M1 3BR


Project Name and Address

15 Stanbury Walk Manchester
M40 7LY

Project	15 Stanbury Walk ,	Sheet A3
Date	06/06/2024	
Scale	1/50	

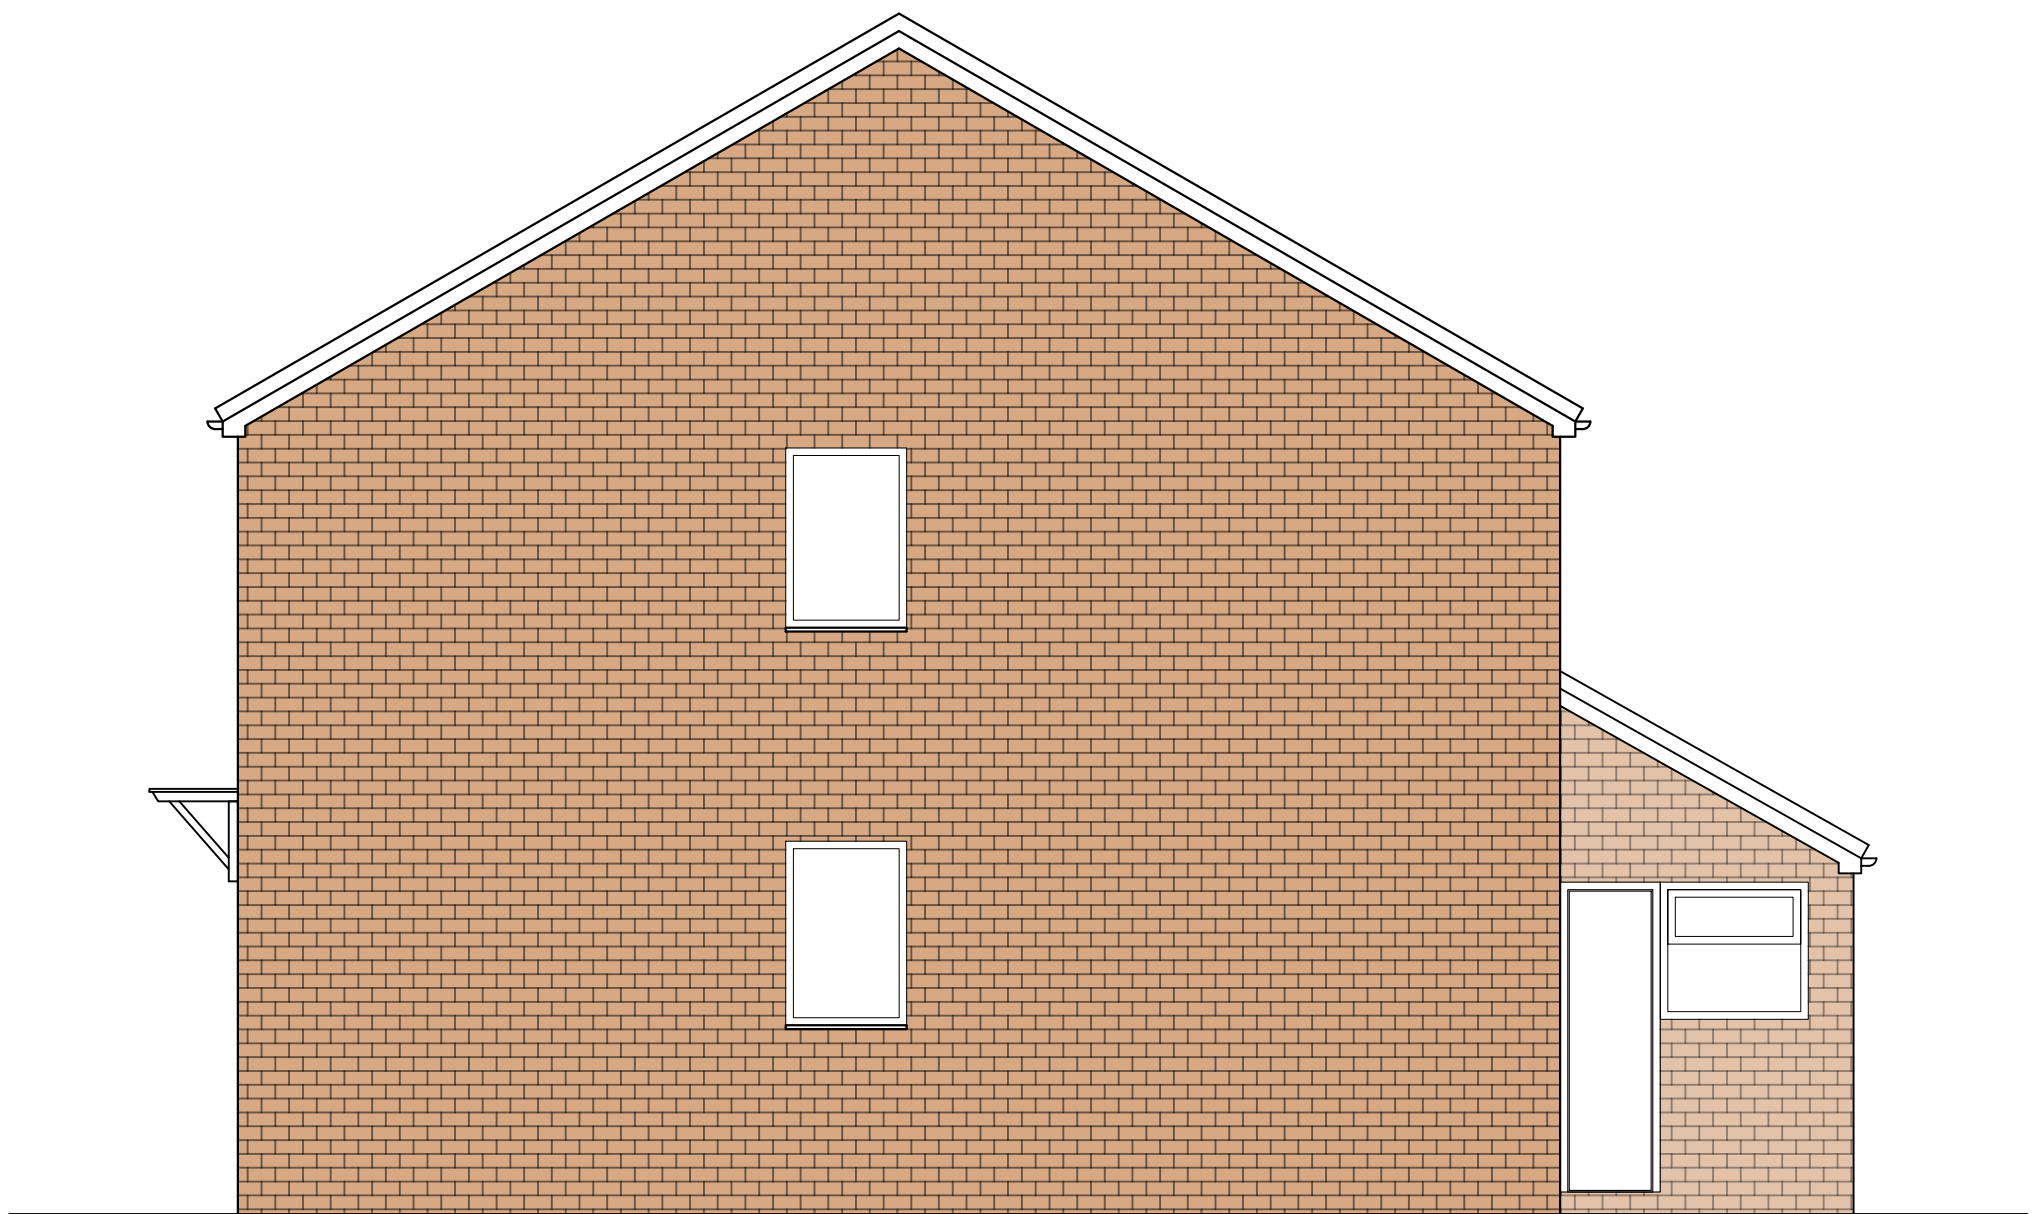

EXISTING LEFT SIDE ELEVATION

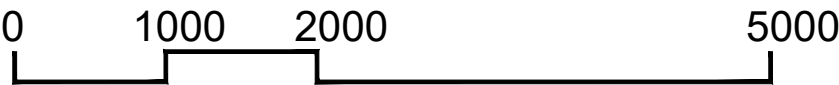

General Notes		
No.	Revision/Issue	Date

Firm Name and Address	
 Mason and Marlowe	
Mason and Marlowe Ltd. Project Managers and Quantity Surveyors	
5 Picadilly Place Manchester, M1 3BR	

Project Name and Address	
15 Stanbury Walk Manchester M40 7LY	

Project 15 Stanbury Walk	Sheet A3
Date 06/06/2024	
Scale 1/50	



General Notes		
No.	Revision/Issue	Date

Firm Name and Address	
 Mason and Marlowe	
Mason and Marlowe Ltd. Project Managers and Quantity Surveyors	
5 Picadilly Place Manchester, M1 3BR	

Project Name and Address	
15 Stanbury Walk Manchester M40 7LY	

Project	15 Stanbury Walk	Sheet A3
Date	06/06/2024	
Scale	1/50	



PROPOSED GROUND FLOOR PLAN



General Notes

No.	Revision/Issue	Date

Firm Name and Address

 Mason and Marlowe

Mason and Marlowe Ltd.
Project Managers and Quantity Surveyors

5 Picadilly Place
Manchester, M1 3BR

Project Name and Address

15 Stanbury Walk Manchester
M40 7LY

Project	15 Stanbury Walk	Sheet A3
Date	06/06/2024	
Scale	1/50	



General Notes		
No.	Revision/Issue	Date

Firm Name and Address
 Mason and Marlowe
Mason and Marlowe Ltd. Project Managers and Quantity Surveyors
5 Picadilly Place Manchester, M1 3BR

Project Name and Address
15 Stanbury Walk Manchester M40 7LY

Project	Sheet
15 Stanbury Walk	A3
Date 06/06/2024	
Scale 1/50	

