


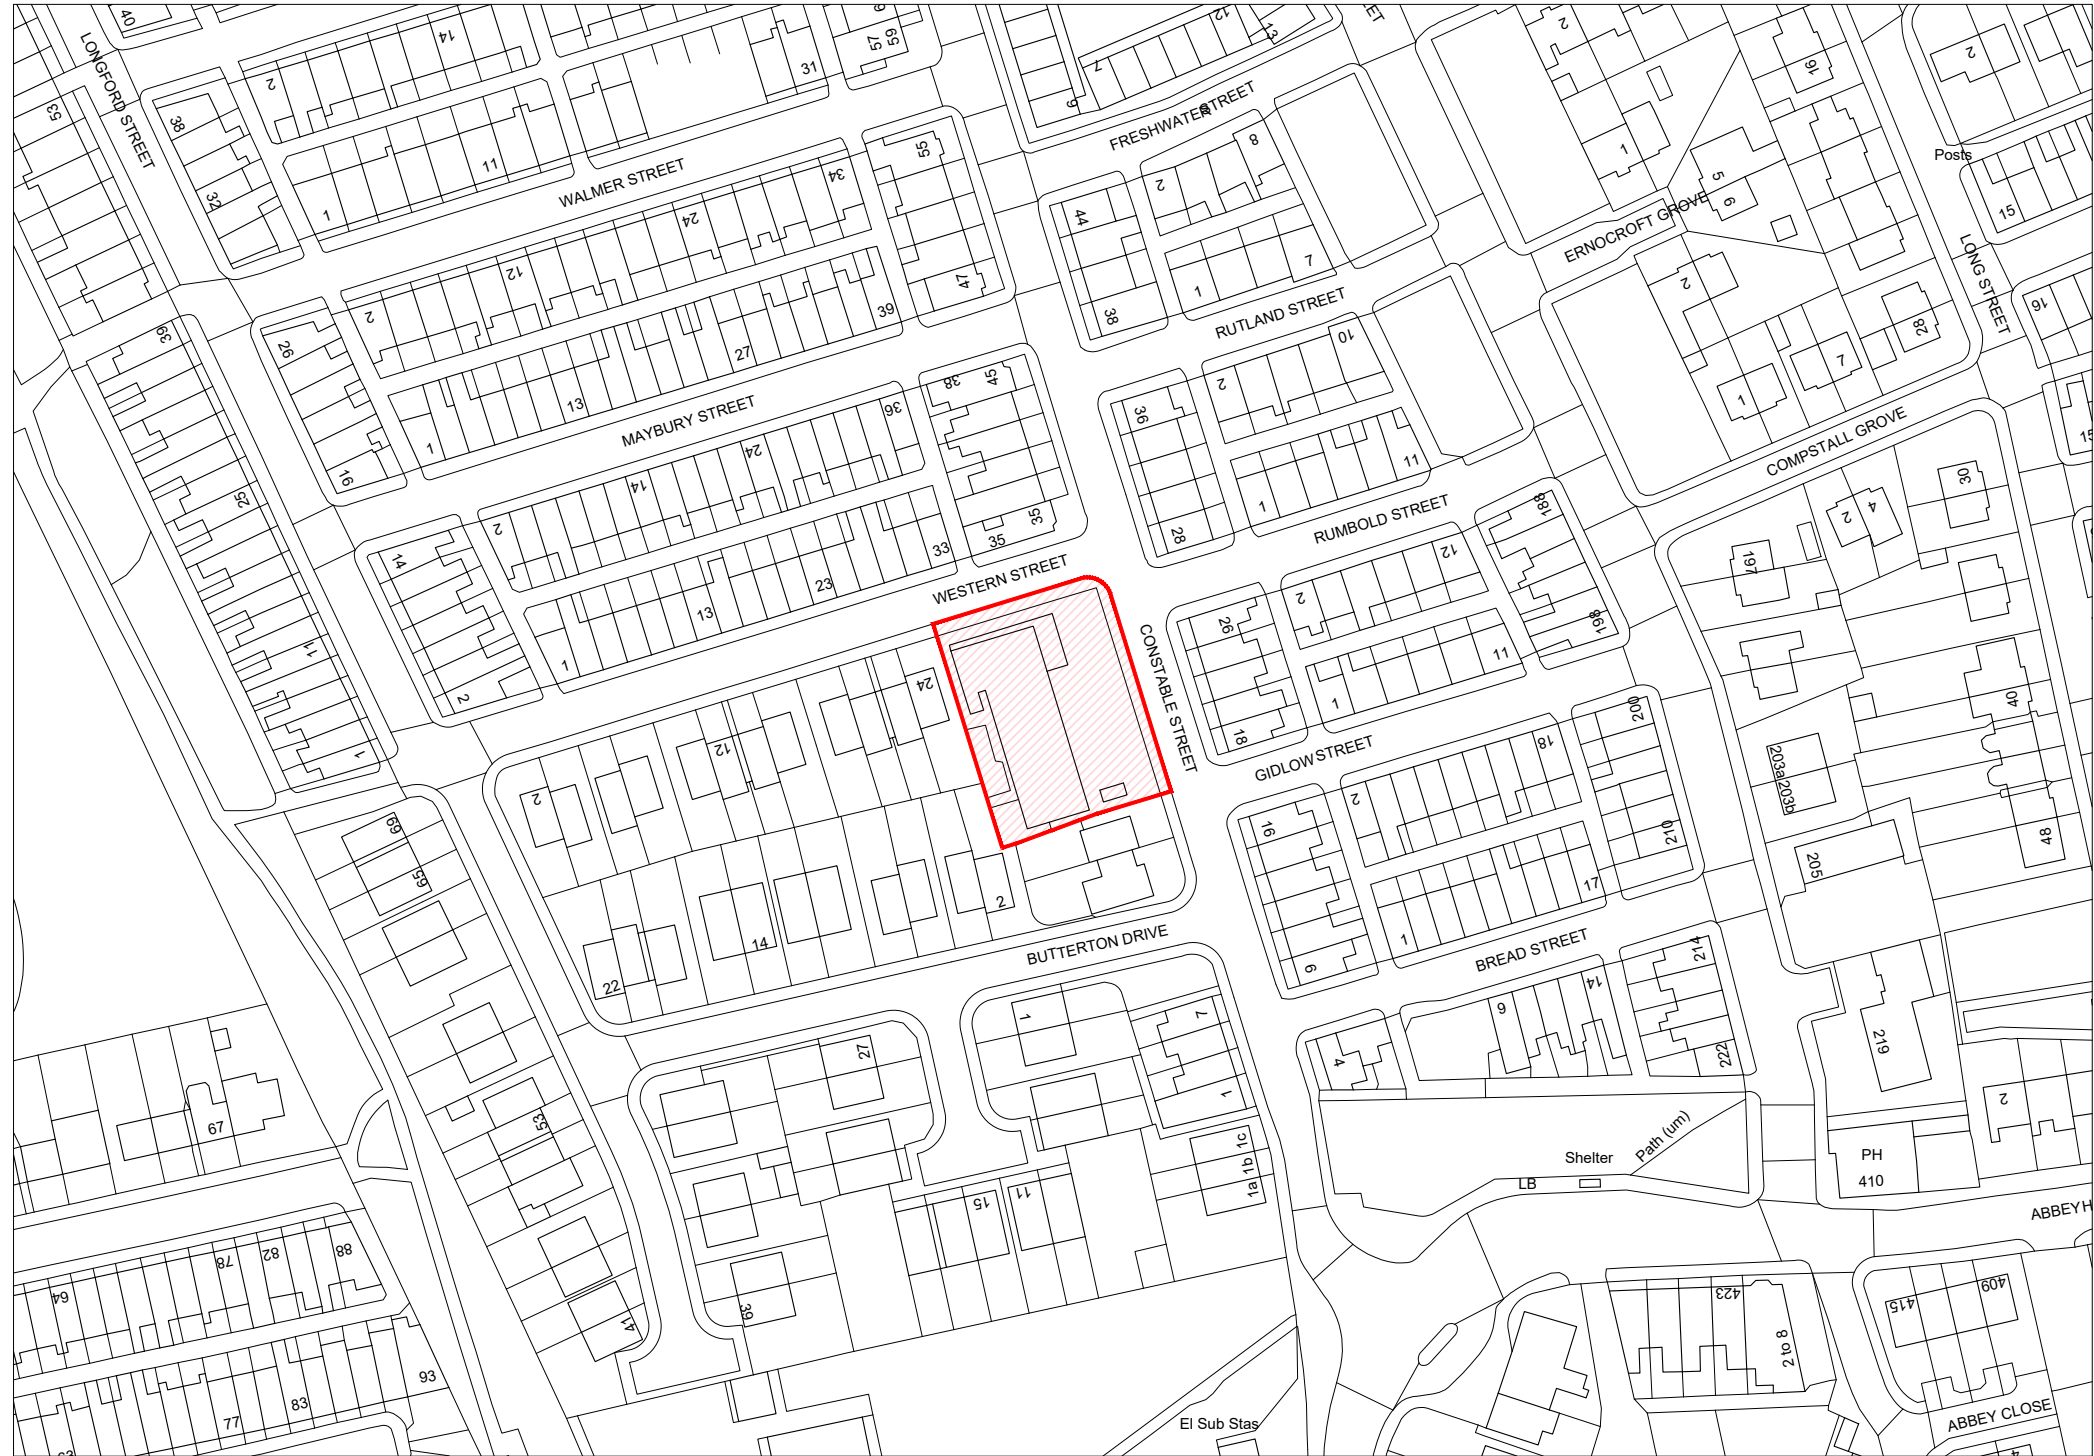

## Location Plan 1:1250

Scale Bar 1:1250



### Drawing Notes

All dimensions to be checked on site and designers to be informed of any discrepancies before any works commencement on site.

Do not scale from this drawing.

Drawings are to be read in conjunction with all relevant specifications, structural engineers' and service engineers' drawings. All structural elements are indicative only, all structural elements to be confirmed by an appointed structural engineer prior to commencement of works on site.

All data, dimensions and designs contained in this document are confidential to the copyright owner and may not be communicated to any third party save in accordance with a licence for the copy-right owner or with the copyright owner's written permission and authority.

|                 |                                |          |
|-----------------|--------------------------------|----------|
| 03/06/2024      | Amended following LPA comments | B        |
| 28/03/2024      | Initial issue                  | A        |
| Date            | Description                    | Revision |
| Project Status: |                                |          |
| Planning Stage  |                                |          |



M: (+44) 794 053 1879  
E: info@oryastudios.co.uk

|                                                               |             |           |
|---------------------------------------------------------------|-------------|-----------|
| Client:                                                       |             |           |
| Commercial Client                                             |             |           |
| Site:                                                         |             |           |
| Former Abbey Hey Clinic, Constable Street, Manchester M18 8GD |             |           |
| Drawing Title:                                                |             |           |
| Location Plan                                                 |             |           |
| Scale @ A3:                                                   | Date:       |           |
| 1:1250                                                        | 28/03/2024  |           |
| Project:                                                      | Drawing No: | Revision: |
| 0157                                                          | 0157-PA-001 | B         |