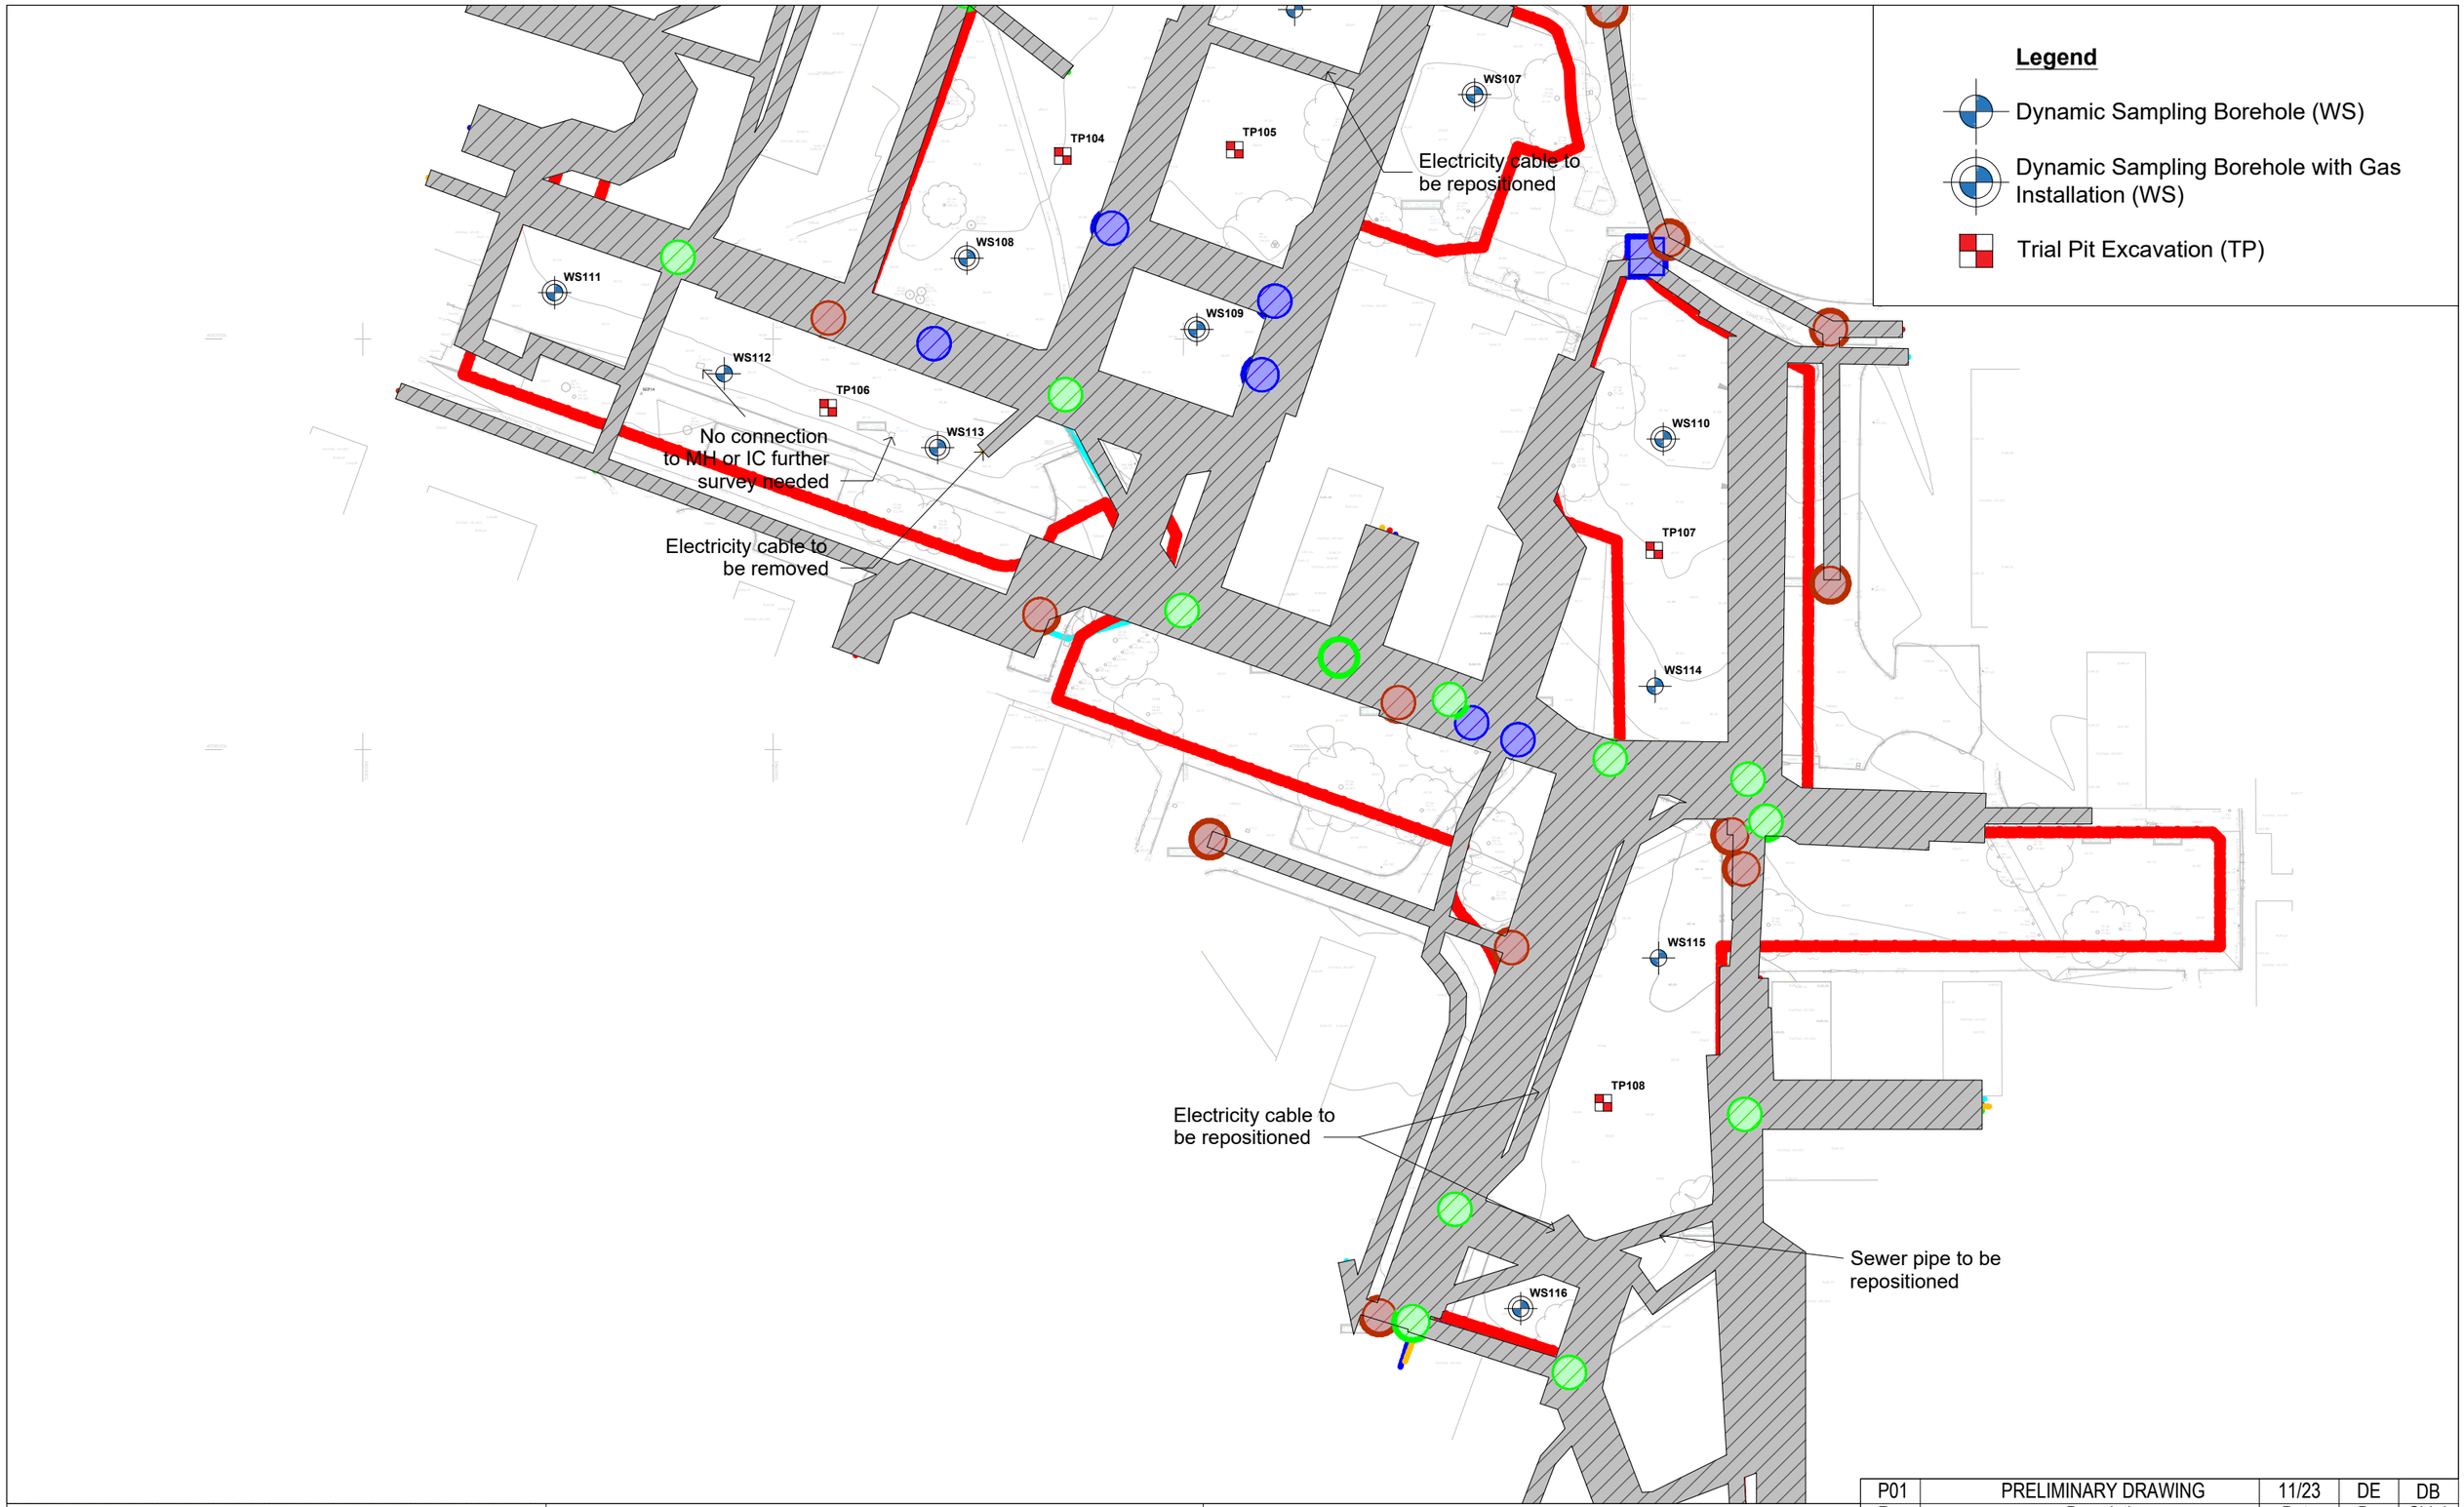

Sutcliffe

Structural & Civil Engineering
Geotechnical & Environmental Investigations
Building Surveying
Pre Planning Services

Liverpool Head Office: 0151 227 3155
Manchester Office: 0161 817 5160
North Wales Office: 01978 664 071
London Office: 020 8016 4320

www.sutcliffe.co.uk

Drawing Status
FOR INFORMATION

Client
MSV HOUSING

Project
CHEETHAM HILL, MANCHESTER

Drawing Title
SITE INVESTIGATION LOCATIONS ON EXISTING PLAN (NORTHERN SECTION)

Rev	Description	Date	By	Chkd
P01	PRELIMINARY DRAWING	11/23	DE	DB

Date	Drawn By	Checked By
NOV 2023	D EVANS	D BOWEN

Scale at A1	Project Number	Status	Revision
NTS	33716LG	P	01

Sheet Number
33716-SUT-ZZ-00-DR-G-7252