



DO NOT SCALE
Work to annotated dimensions only. Read drawings in conjunction with relevant specification, Structural Engineers' and Services Engineers' drawings. Confirm all dimensions before commencement of any work on site or fabrication.

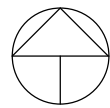

KEY

- Site boundary
- Change of use boundary (at Level 01)
Refer to drawing no. 21335

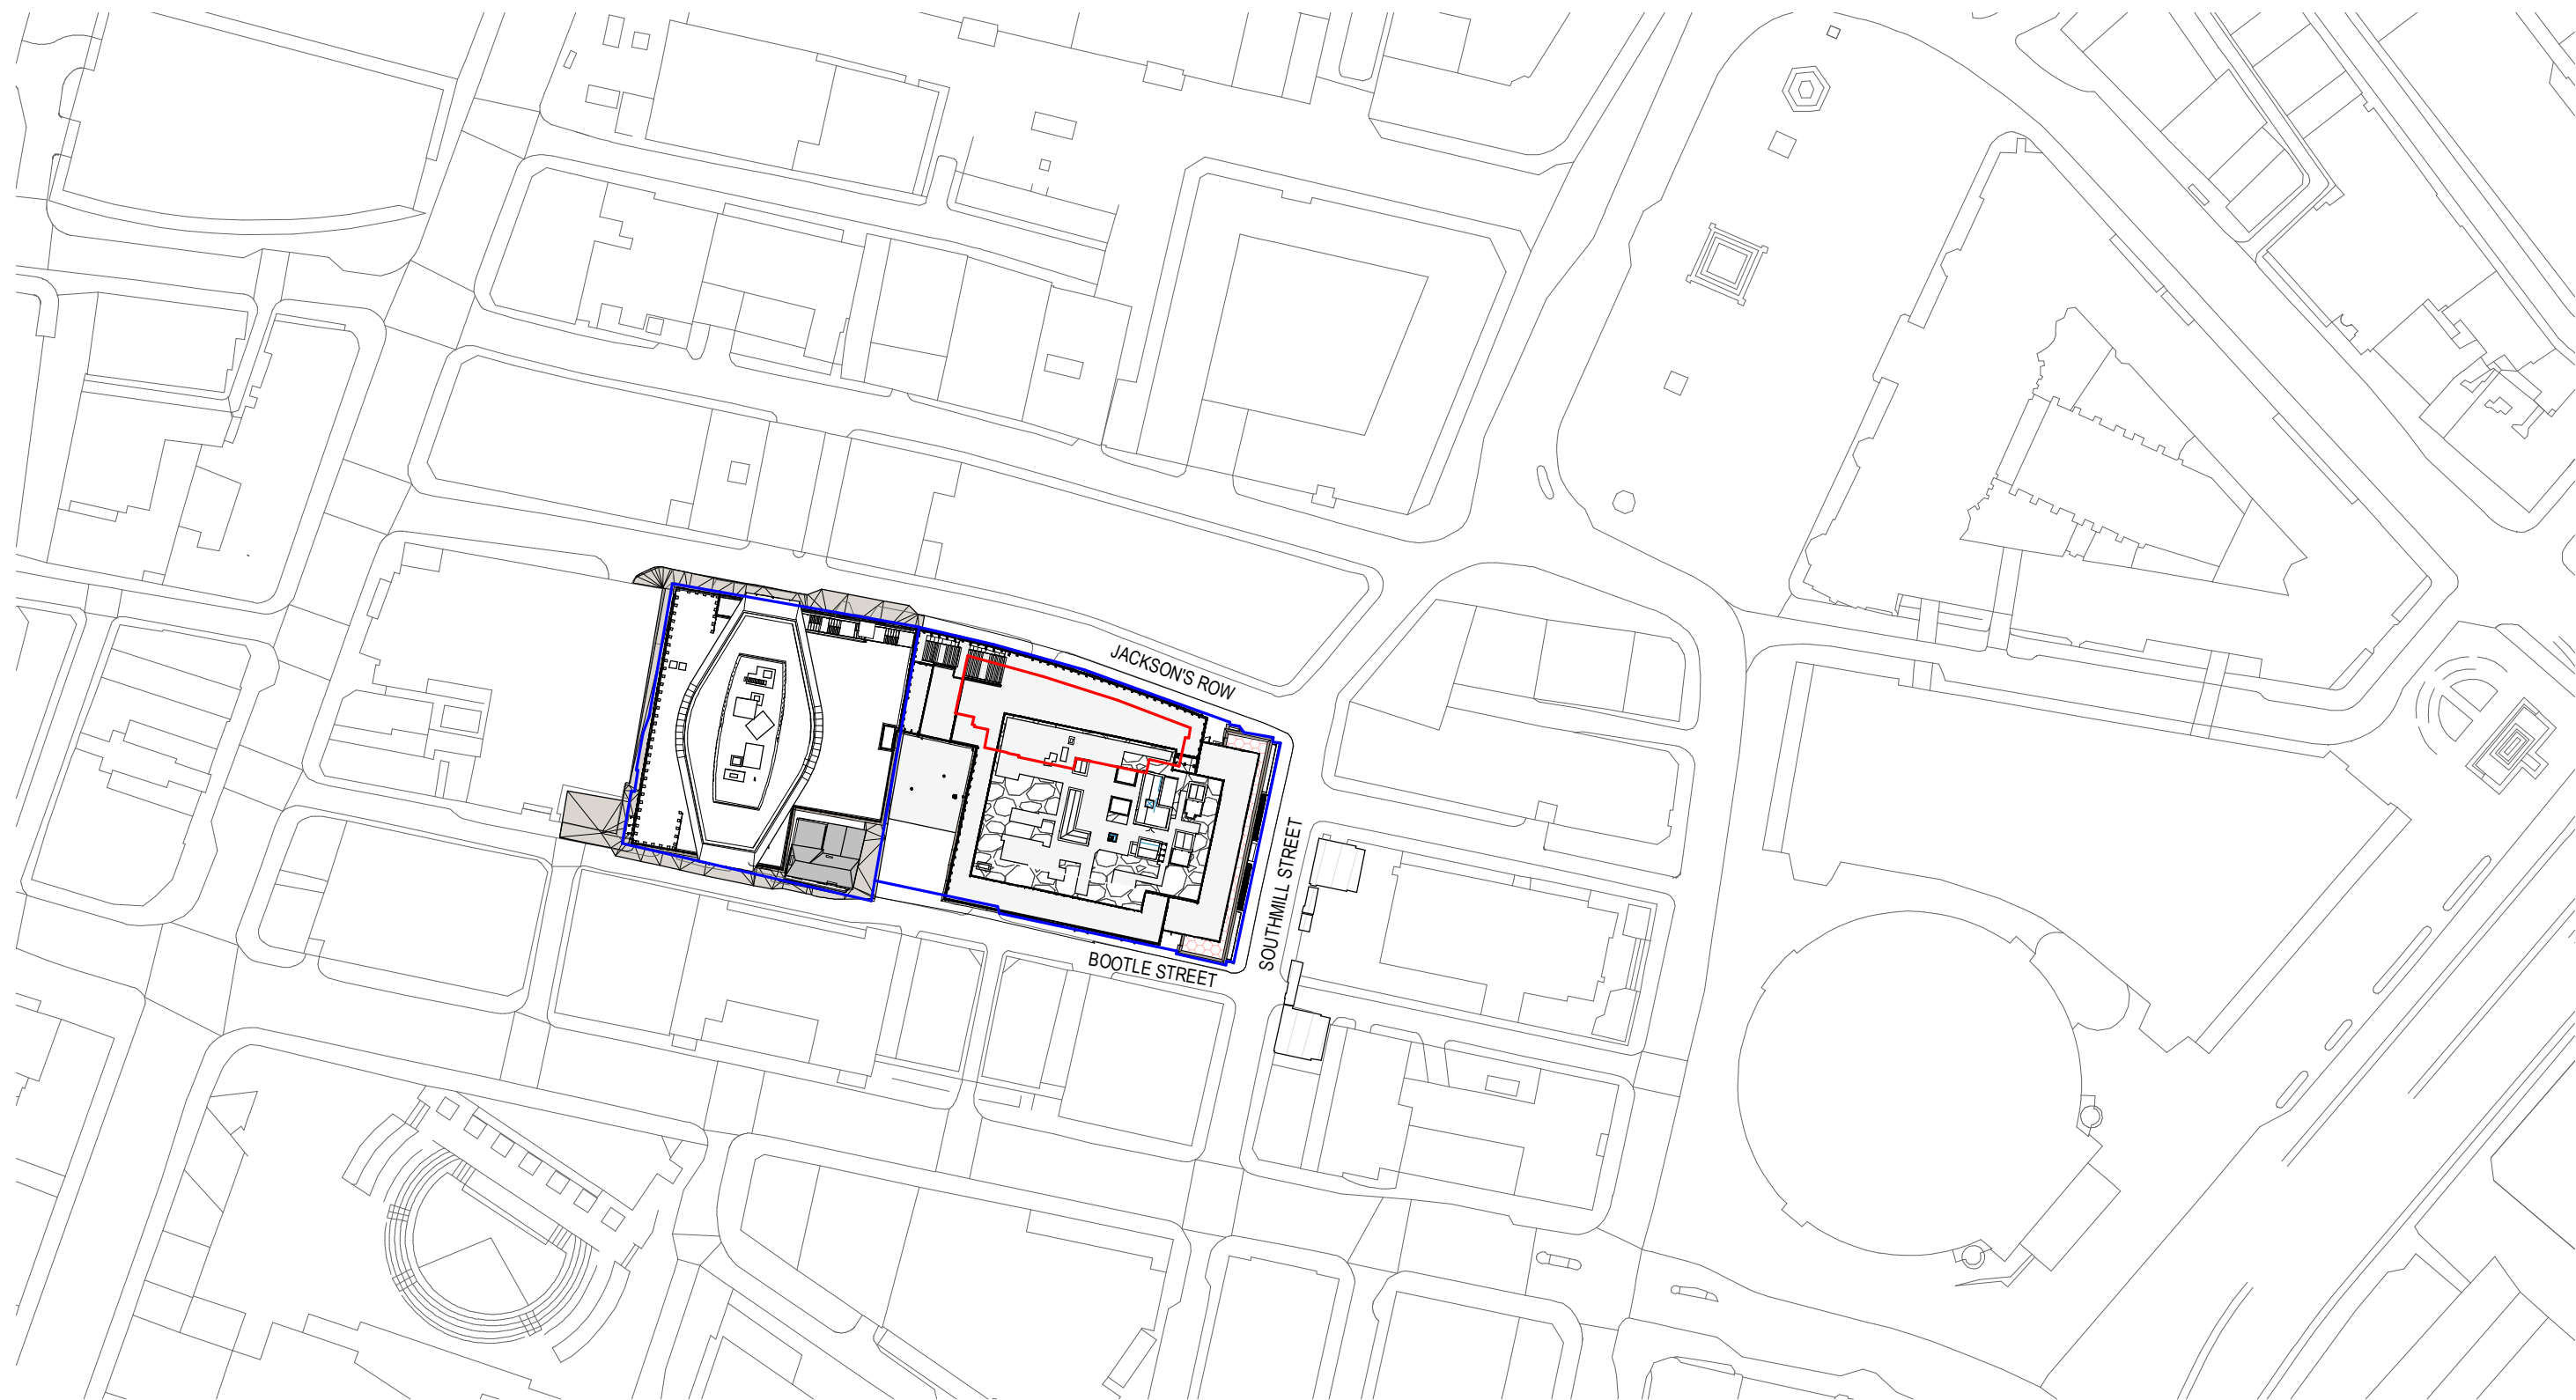

1 SITE LOCATION PLAN
1 : 1250



P01 Planning Issue for Change of Use
Rev: Details: 16/07/24
Date:

client:



project:
ST. MICHAEL'S
job number:
0643
status:
PLANNING

title:
Site Location Plan (Retail - change of use)

scale: 1 : 1250
@ A1

drawing number:
HOD-S73-119

current revision date: 16/07/24
revision: P01

SGI Studios
1 Kelso Place
Marine Parade M15 4LE
t: +44(0)161 832 9842
e: mail@hodderandpartners.com
w: www.hodderandpartners.com

hodder+partners