


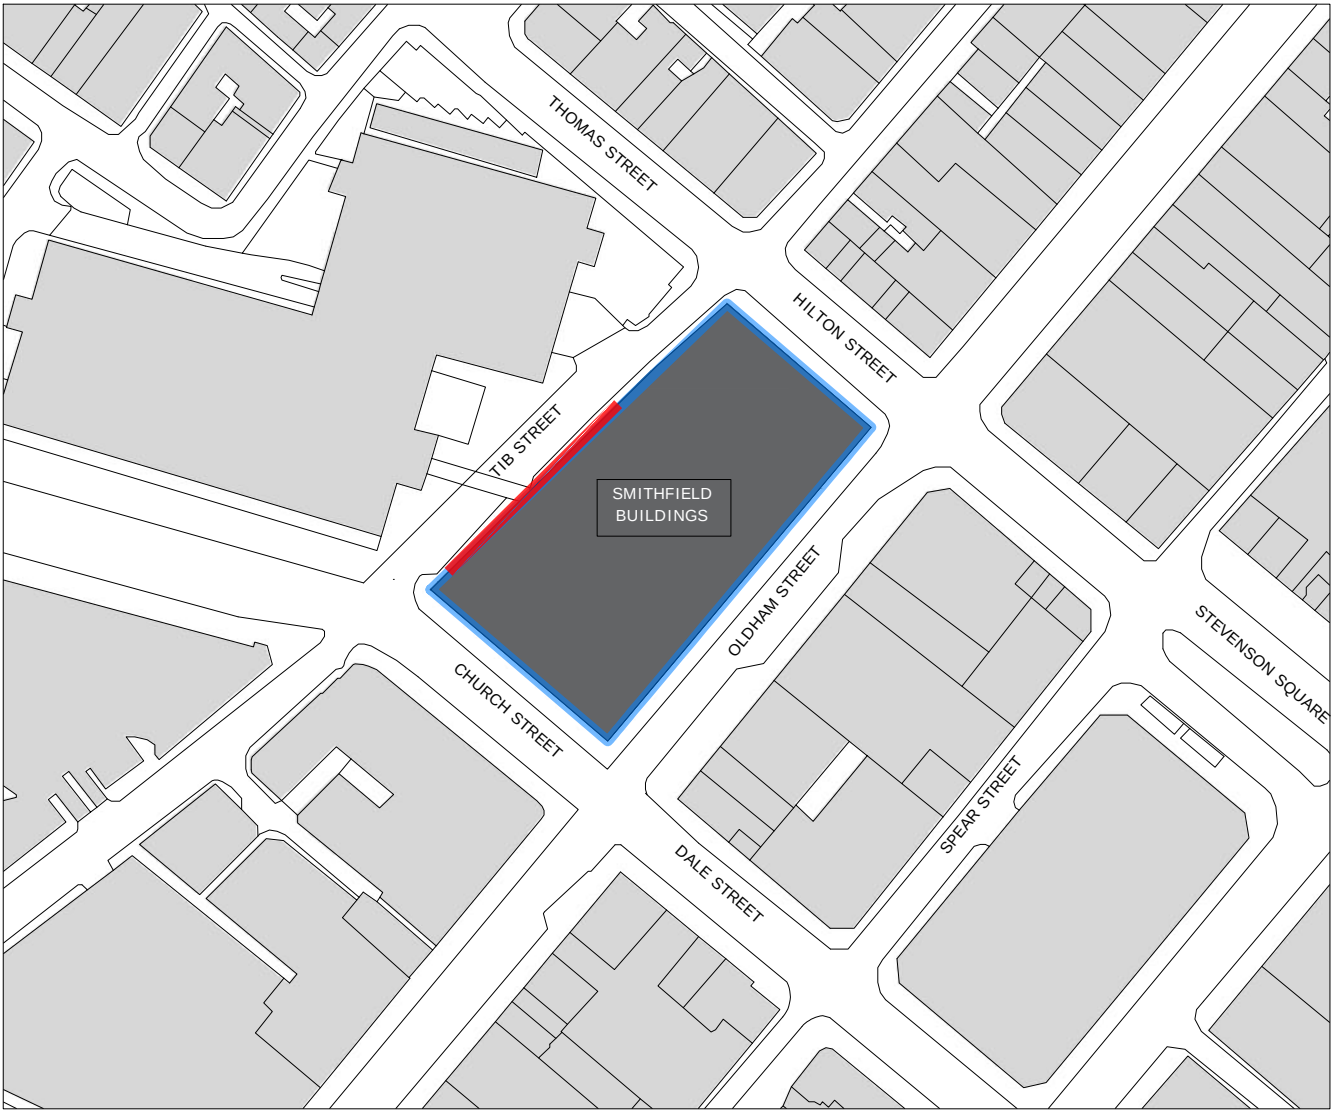

LOCATION PLAN
Scale 1:1250 @ A4

 Proposed Gates/ Fencing Location
 Ownership

REVISION	B	Signage Changed	20/08/24
----------	---	-----------------	----------

Notes: Do not scale from this drawing. Use figured dimensions in all cases. Check all dimensions on site. Report any drawing errors or discrepancies to O'Brien & Noel Architects before proceeding. This drawing has been created for the purposes identified in the status and should only be used for this purpose. This is not a construction drawing. To be read in conjunction with all approved documents, permits, drawings and information and drawings from other appointed consultants.

Project: Smithfields-Gate_2024_Revised Gates/ Railings Design	PLANNING
Drawing: Location Plan	
Job-Dwg No: 137-L01_RevB	August 2024
tel: 0151 528 2211	email: contact@obriennoel.com
	web: www.obriennoel.com