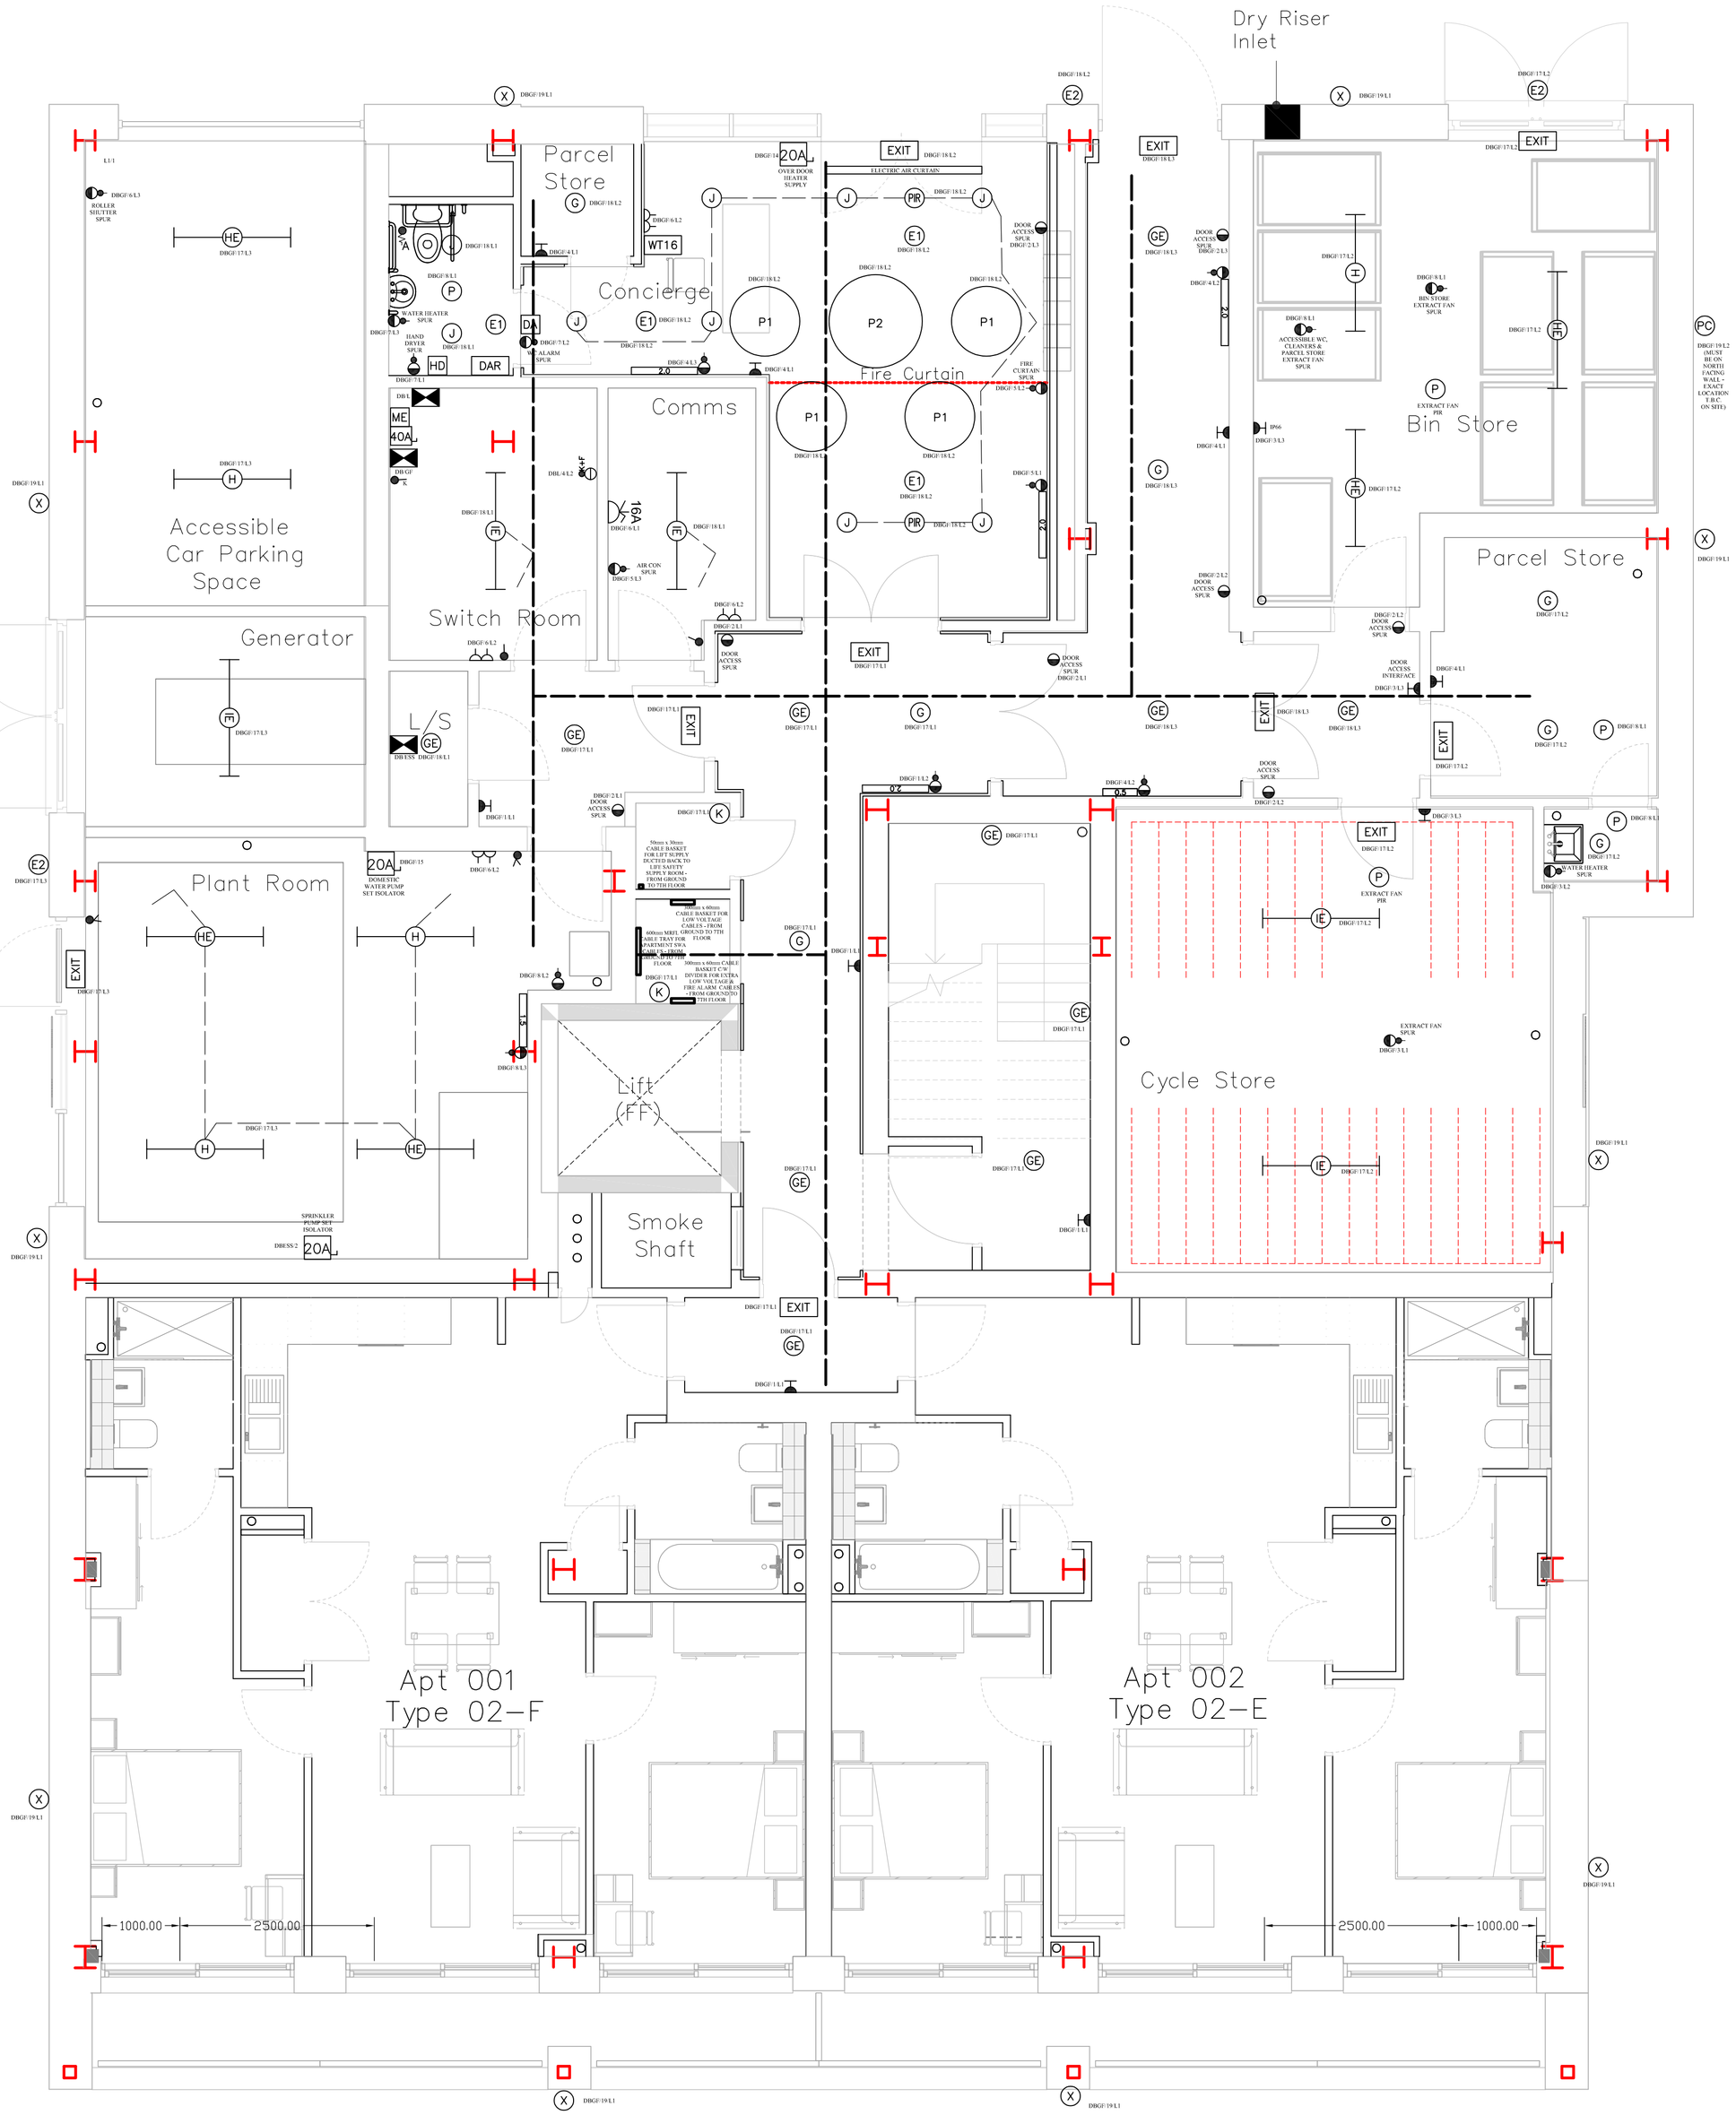



ACCESSORIES MOUNTING HEIGHTS - ALL HEIGHTS TO UNDERSIDE (UNLESS OTHERWISE STATED)

L/LEVEL SOCKETS, CLEANERS SOCKETS, ETC 450mm F.F.F.L
LIGHT SWITCHES, FIRE ALARM MANUAL CALL POINTS, PUSH TO EXIT, DOOR ACCESS EMERGENCY BREAK GLASS, FOB READERS ETC - 1100mm F.F.F.L.

ACCESSIBLE W.C. HAND DRYER - 700mm

AOV TEST KEYSWITCHES - 1800mm

WHERE POSSIBLE MOUNTED DOOR ACCESS CONTROLLERS, FIRE ALARM INTERFACES, DOOR ACCESS SPURS ETC IN CEILING VOID. WHERE NOT POSSIBLE MOUNT AT 150mm BELOW FINISHED CEILING LEVEL


ENSURE ALL SMOKE/HEAT ALARMS ARE KEPT A MINIMUM 300mm FROM ALL LIGHT FITTINGS & WALLS

ENSURE ACCESSORIES ARE MINIMUM 300mm AWAY FROM ANY CORNERS. ALLOW 50mm BETWEEN ACCESSORY BACK BOXES. ALLOW 50mm FROM EDGE OF ARCHITRAVES TO BOXES

## SYMBOLS

- CONTAINMENT ROUTES (SEE SECTIONS FOR EXACT DETAILS)
- ENW — ENW EQUIPMENT (ISU & METER)
- LANDLORDS TP+N DISTRIBUTION BOARD
- 315A — 315A TP+N SWITCH FUSE
- 0.5 — 0.5 KW PANEL CONVECTOR HEATER
- 1.00 — 1.00 KW PANEL CONVECTOR HEATER
- 1.5 — 1.5 KW PANEL CONVECTOR HEATER
- 2.0 — 2.0 KW PANEL CONVECTOR HEATER
- 20A — 20A T.P.N LOCKABLE ISOLATOR
- DA — DISABLED ALARM POWER UNIT/OVER DOOR ALARM
- DAR — DISABLED ALARM RESET
- DISABLED ALARM SWITCH
- HD — HAND DRYER
- 1G2W LIGHT SWITCH
- 1G1W LIGHT SWITCH
- 13A UNSW/F SPUR
- 20A DP KEYSWITCH C/W FUSE
- 40A — 40A T.P.N. LOCKABLE ISOLATOR
- IN — PV INVERTER
- ME — PV GENERATION METER
- 16A SINGLE PHASE SOCKET (COMMS)
- 13A 2G SW SOCKET
- CLEANERS LOCKABLE SOCKET
- 5 PIN 32A IP67 PLUG AND SOCKET
- 13A SWITCHED FUSED SPUR C/W FLEX OUTLET
- 13A SW/F SPUR
- G — 18W LED DECO SURFACE LUMINAIRE C/W M/W SENSOR & DIGITAL DIMMER
- GE — AS ABOVE C/W 3HR EMERGENCY SELF TEST
- H — 1500mm 27W LED CORROSIVE RESISTANT FITTING C/W M/W SENSOR
- HE — AS ABOVE C/W 3HR EMERGENCY SELF TEST
- J — 1500mm 41W LED CORROSIVE RESISTANT FITTING C/W M/W SENSOR
- IE — AS ABOVE C/W 3HR EMERGENCY SELF TEST
- J — 20W 150mm RECESSED LED DOWNLIGHT
- K — 600mm 10W CORROSIVE RESISTANT FITTING C/W CORRIDOR CONTROL
- E1 — 1.5W RECESSED LED EMERGENCY DOWNLIGHT
- E2 — 1.5W IP65 LED EMERGENCY BULKHEAD
- X — 4W – 8W IP65 EXTERNAL BULKHEAD
- P — PIR DETECTOR (AUTOMATIC FAN BOOST)
- PC — PHOTOCELL
- EXIT — SELF TEST EMERGENCY LIGHT C/W PICTOGRAM
- EE — SELF TEST EMERGENCY LIGHT C/W L/R PICTOGRAM
- WT16 — AIR CURTAIN STAT
- EMERGENCY LIGHT TEST KEYSWITCH ASSEMBLY
- P1 — 900mm DIAMETER DECORATIVE PENDANT
- P2 — 1200mm DIAMETER DECORATIVE PENDANT
- PR — PIR DETECTOR (LIGHTING CONTROL)

CORRIDOR CONTAINMENT DETAILS - SCALE 1:10

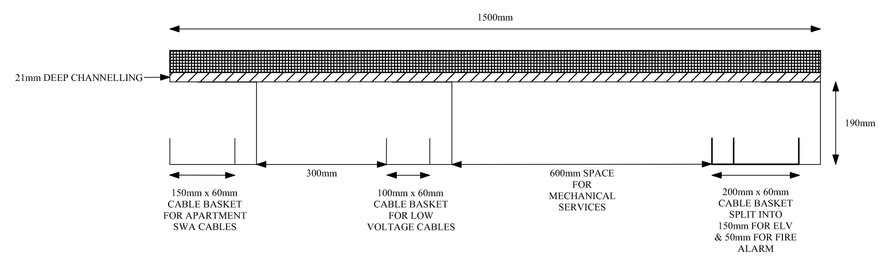


| REVISIONS | DATE | SIG | No. |
|---|---|---|---|
| ENTRANCE PENDANT LIGHTING ADDED | 8.7.24 | CF | B |
| UPDATED TO LATEST COMMENTS | 31.10.23 | CF | A |


J & R ELECTRICAL (HALIFAX) LIMITED

UNIT 6, LEE BRIDGE INDUSTRIAL ESTATE, LEE BRIDGE ROAD, SHROGGS ROAD, HALIFAX, HX3 5AT.

TEL: 01422 321258
FAX: 01422 380904


Client: BIG RED CONSTRUCTION

Project: 41 NEW BUILD APARTMENTS DUCIE STREET, MANCHESTER

Title: LIGHTING, EMERGENCY LIGHTING & POWER TO GROUND FLOOR LANDLORDS AREAS

Drawn: CF

Date: 1.6.23

Scale: 1:50@A1

Dwg.No.: ELDUST012

Rev.: B