




PROPOSED SW BRANCH FOUR - LONGSECTION
SCALE: H 1:500,V 1:100. DATUM: 83.000

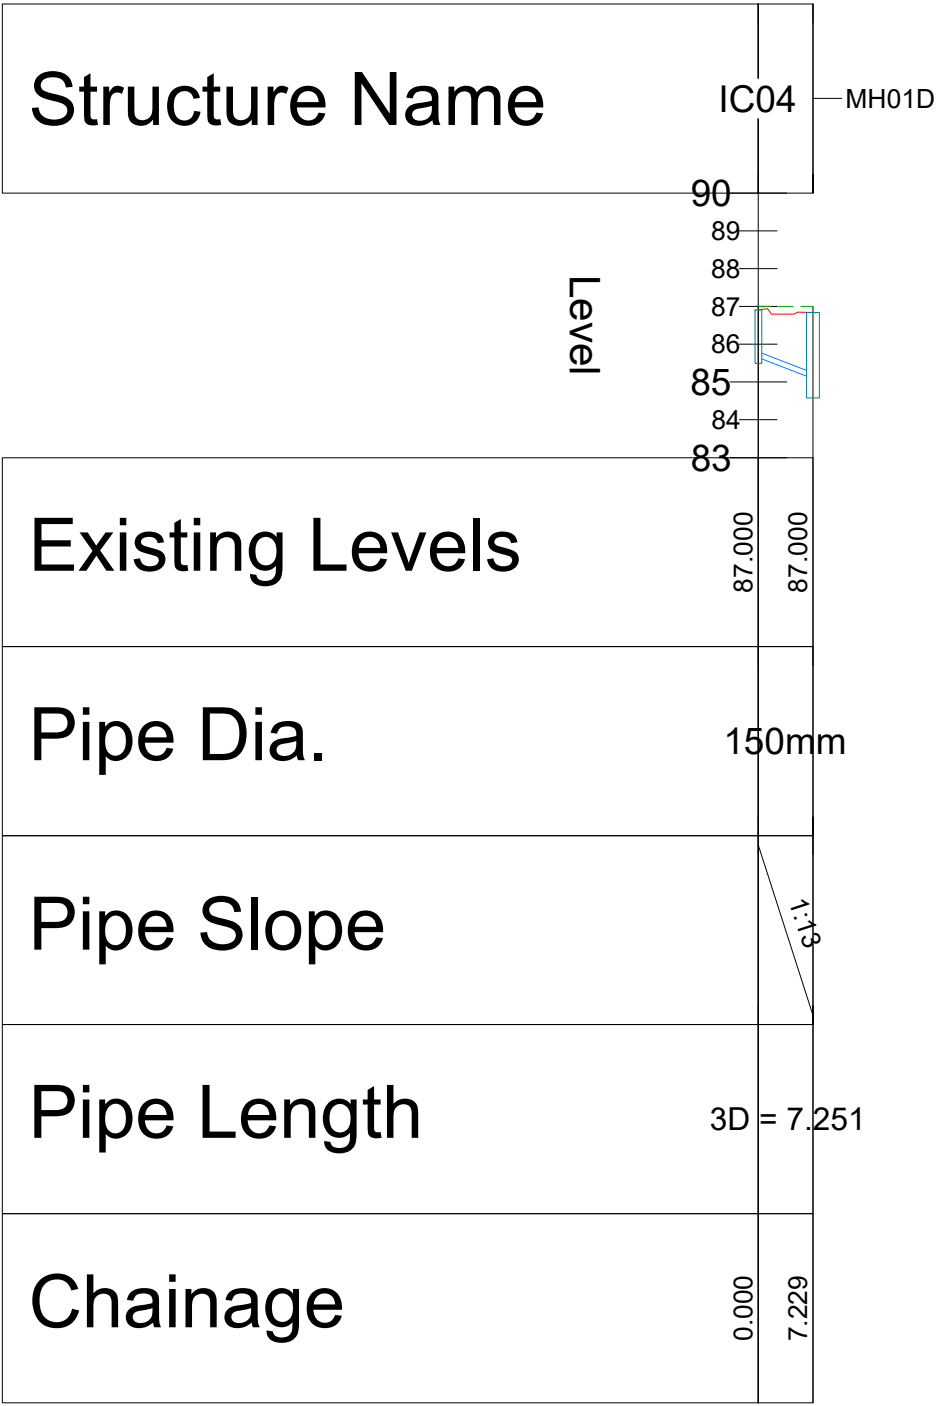

PROPOSED SW BRANCH FIVE - LONGSECTION
SCALE: H 1:500,V 1:100. DATUM: 83.000

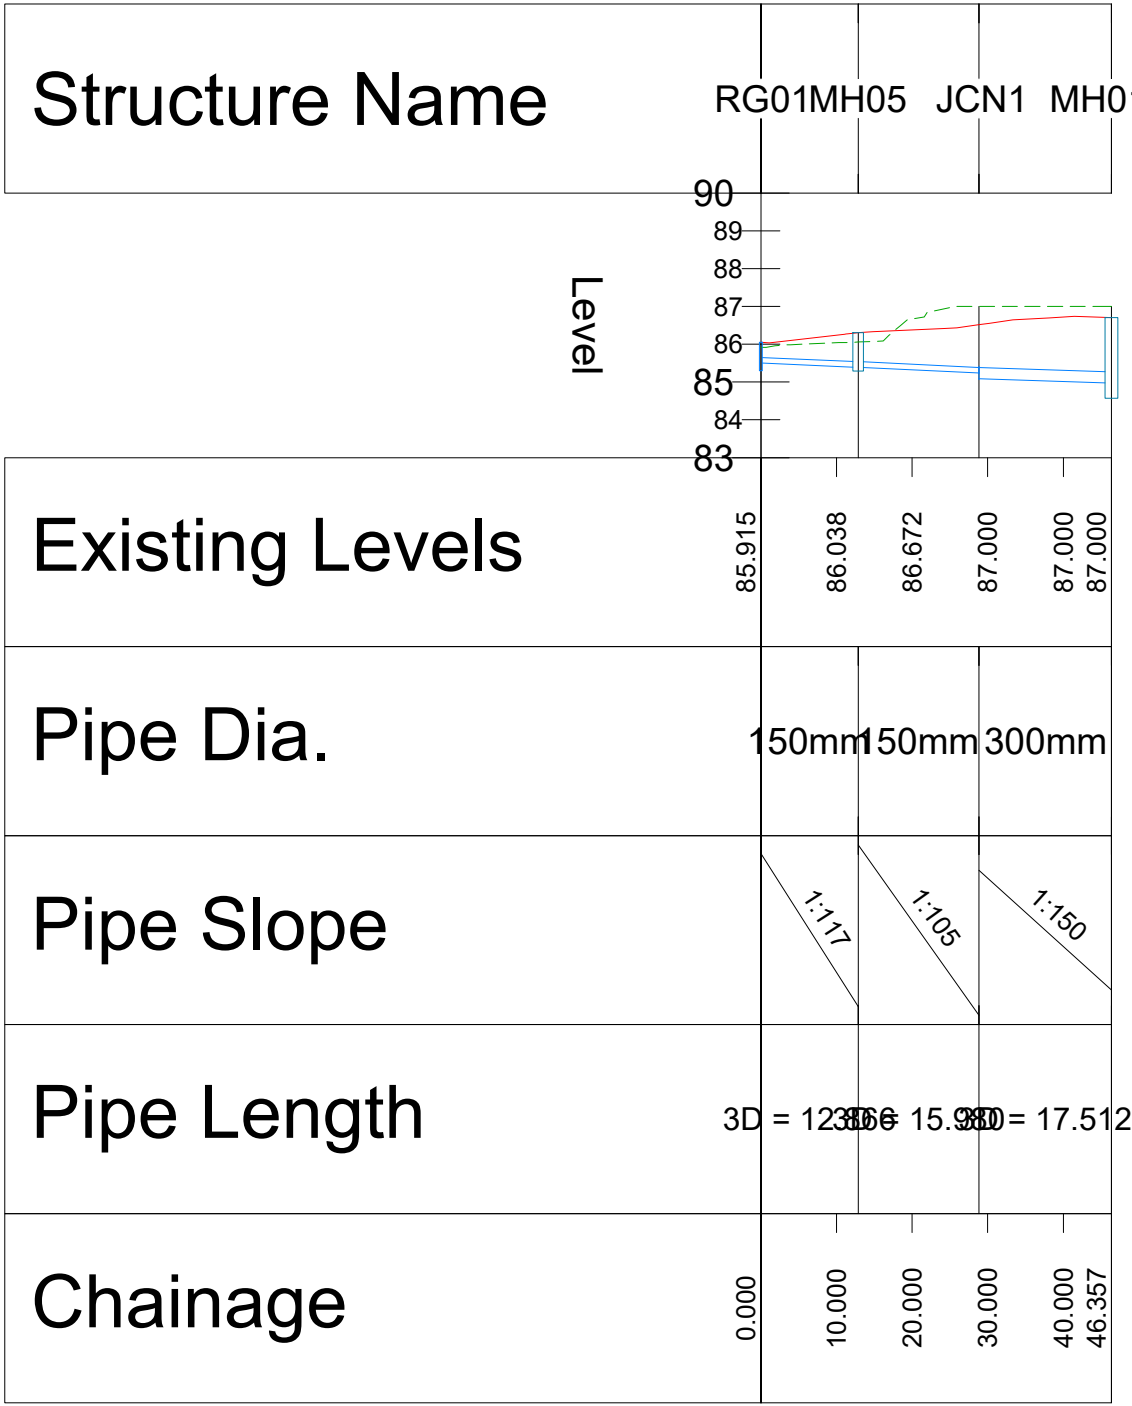

PROPOSED SW BRANCH SIX - LONGSECTION
SCALE: H 1:500,V 1:100. DATUM: 83.000

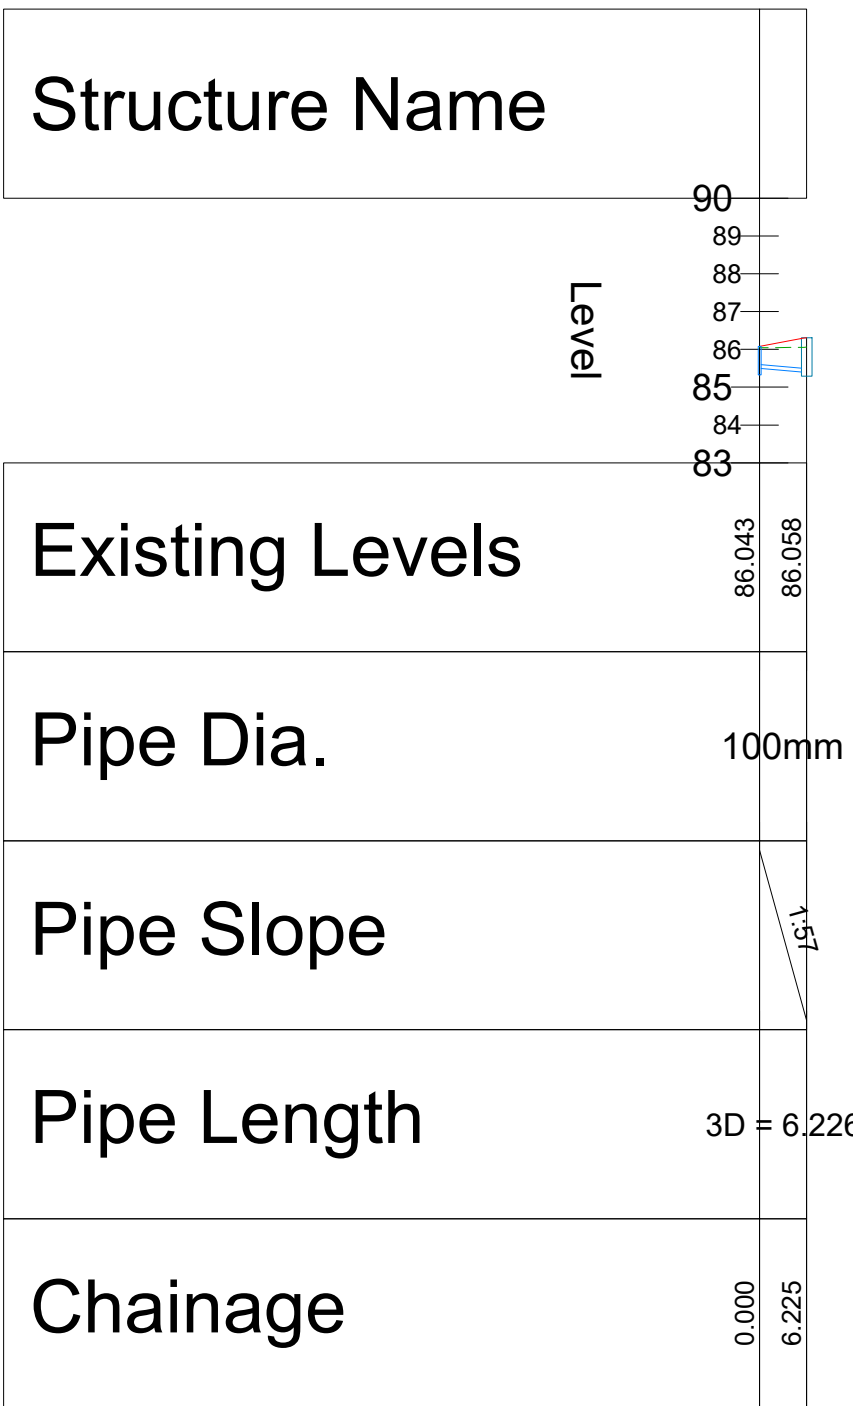

GENERAL

1. ALL DIMENSIONS IN MILLIMETRES UNLESS STATED OTHERWISE.

2. ALL LEVELS AND DATUMS IN METRES UNLESS STATED OTHERWISE.

3. ALL DIMENSIONS, LEVELS AND DATUMS TO BE CONFIRMED ON SITE, PRIOR TO FABRICATION AND CONSTRUCTION.

4. ALL BUILDING WORKS TO BE CARRIED OUT IN ACCORDANCE WITH THE BUILDING REGULATIONS AND THE CIVIL, STRUCTURAL AND ARCHITECTURAL SPECIFICATIONS.

5. ALL EXTERNAL WORKS TO BE CARRIED OUT IN ACCORDANCE WITH THE SPECIFICATION FOR HIGHWAY WORKS.

6. ROAD MARKINGS TO BE WHITE THERMOPLASTIC SCREEN IN ACCORDANCE WITH TRAFFIC SIGNS REGULATIONS & GENERAL DIRECTIONS 2016.

7. BOND COAT SHALL BE APPLIED BETWEEN CONSTRUCTION LAYERS IN ACCORDANCE WITH SPECIFICATION FOR HIGHWAY WORKS.

8. WHERE REQUIRED, EDGE OF CARRIAGEWAY REINSTATEMENT SHALL BE AGREED WITH LOCAL HIGHWAY AUTHORITY ENGINEER PRIOR TO COMPLETION.

9. EXISTING 3D SURFACE MODEL PRODUCED FROM TOPOGRAPHICAL SURVEY, DATED AUGUST 2012.

10. EXISTING TOPOGRAPHICAL SURVEY SHIFTED TO ORDNANCE SURVEY COORDINATES, THEN RAISED TO TEXT LEVELS.

11. FINISHED FLOOR LEVELS TAKEN FROM 04 JUNE, DOCUMENT 132 AND ADJUSTED TO TIE IN TO TOPOGRAPHICAL SURVEY LEVELS. (BLOCK E TBM WAS ASSUMED 100m AOD, NEW BLOCK E REDUCED LEVEL IS 87.000m AOD. ALL OTHER LEVELS RELATIVE TO NEW BLOCK E REDUCED LEVEL)

12. PROPOSED LAYOUT TAKEN FROM LES FOEY DRAWING, DATED APRIL 2016.

10. INVERT LEVELS OF EXISTING ADOPTED DRAINAGE TO BE CONFIRMED ON SITE PRIOR TO CONSTRUCTION AND ANY DISCREPANCIES REPORTED TO THE ENGINEER.

TO BE READ IN CONJUNCTION WITH DRAWING NUMBERS:-

D246-KGB-00-XX-DR-D-0500
PROPOSED DRAINAGE - SURFACE WATER LAYOUT

D246-KGB-00-XX-DR-D-0501
PROPOSED DRAINAGE - FOUL DRAINAGE LAYOUT

D246-KGB-00-XX-DR-D-0502
PROPOSED DRAINAGE - MANHOLE & PIPE SCHEDULES


D246-KGB-00-XX-DR-D-0504
PROPOSED DRAINAGE LONG-SECTIONS - SHEET 2 OF 2

D246-KGB-00-XX-DR-D-0505
PROPOSED DRAINAGE - STANDARD DETAILS, SHEET 1 OF 3


D246-KGB-00-XX-DR-D-0506
PROPOSED DRAINAGE - STANDARD DETAILS, SHEET 2 OF 3

D246-KGB-00-XX-DR-D-0507
PROPOSED DRAINAGE - STANDARD DETAILS, SHEET 3 OF 3

PROPOSED SW BRANCH ONE - LONGSECTION
SCALE: H 1:500,V 1:100. DATUM: 83.000

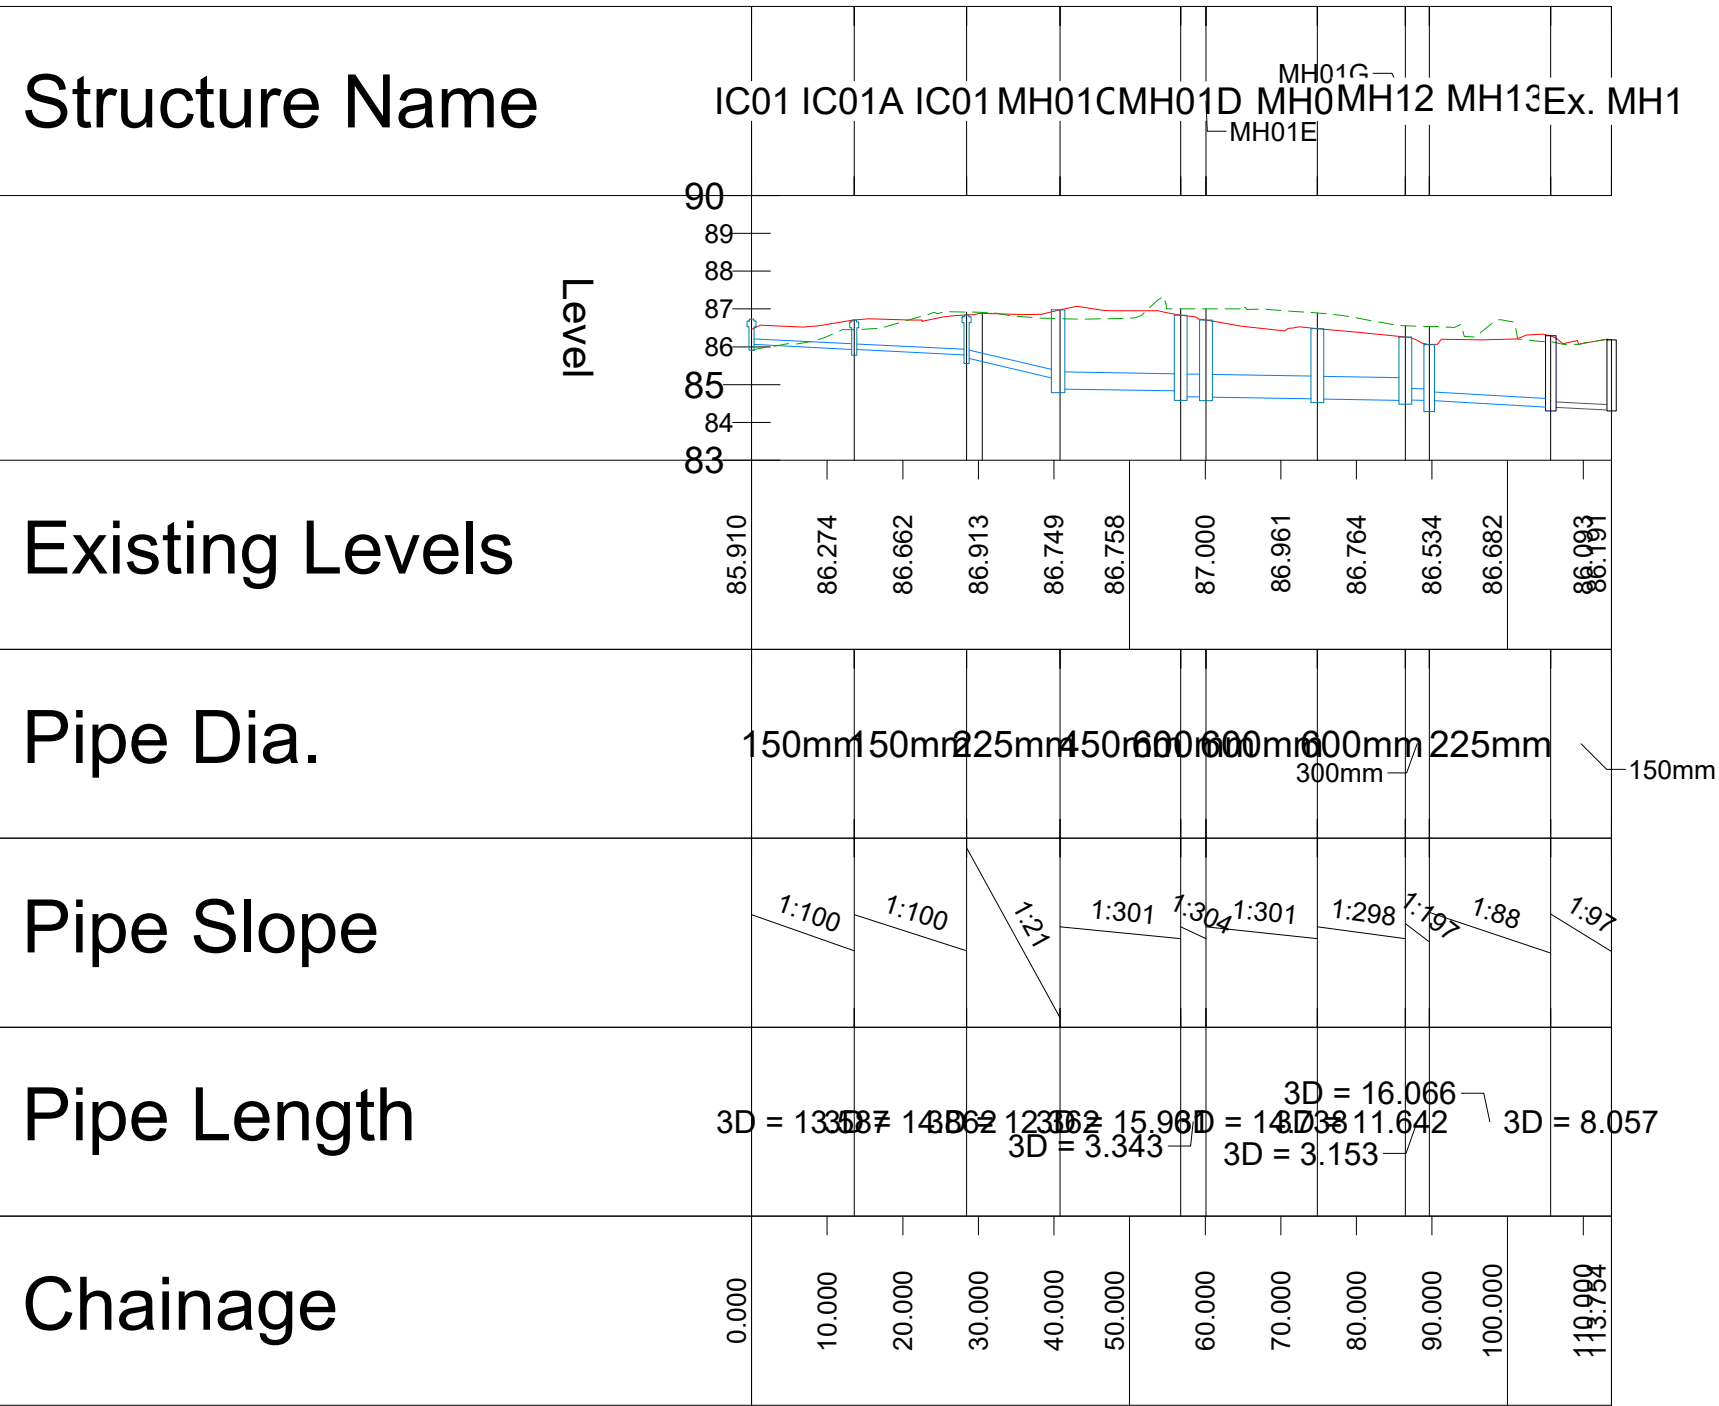

PROPOSED SW BRANCH TWO - LONGSECTION
SCALE: H 1:500,V 1:100. DATUM: 83.000

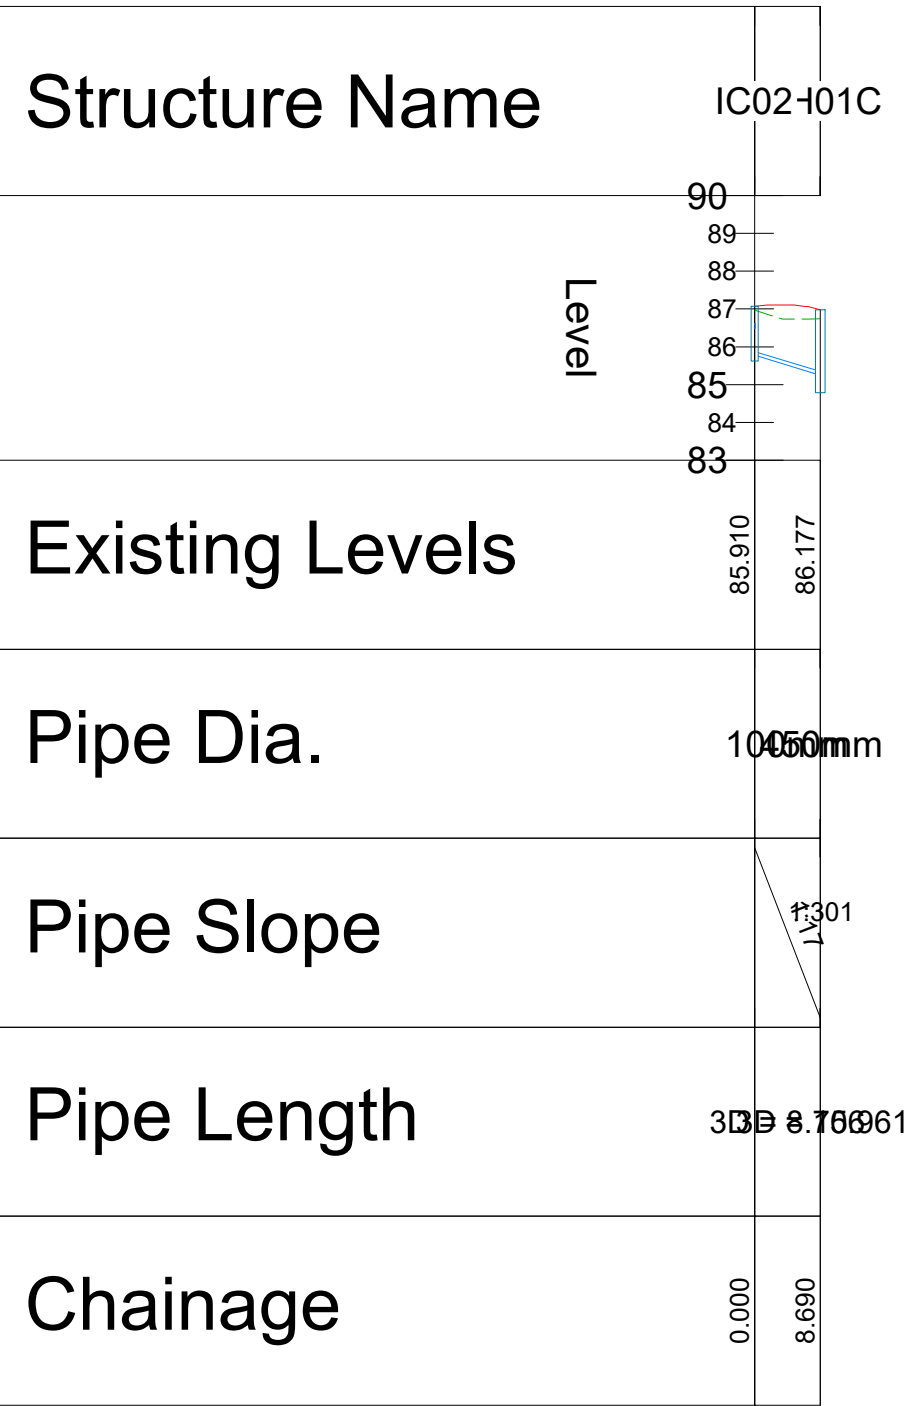

PROPOSED SW BRANCH THREE - LONGSECTION
SCALE: H 1:500,V 1:100. DATUM: 83.000

