


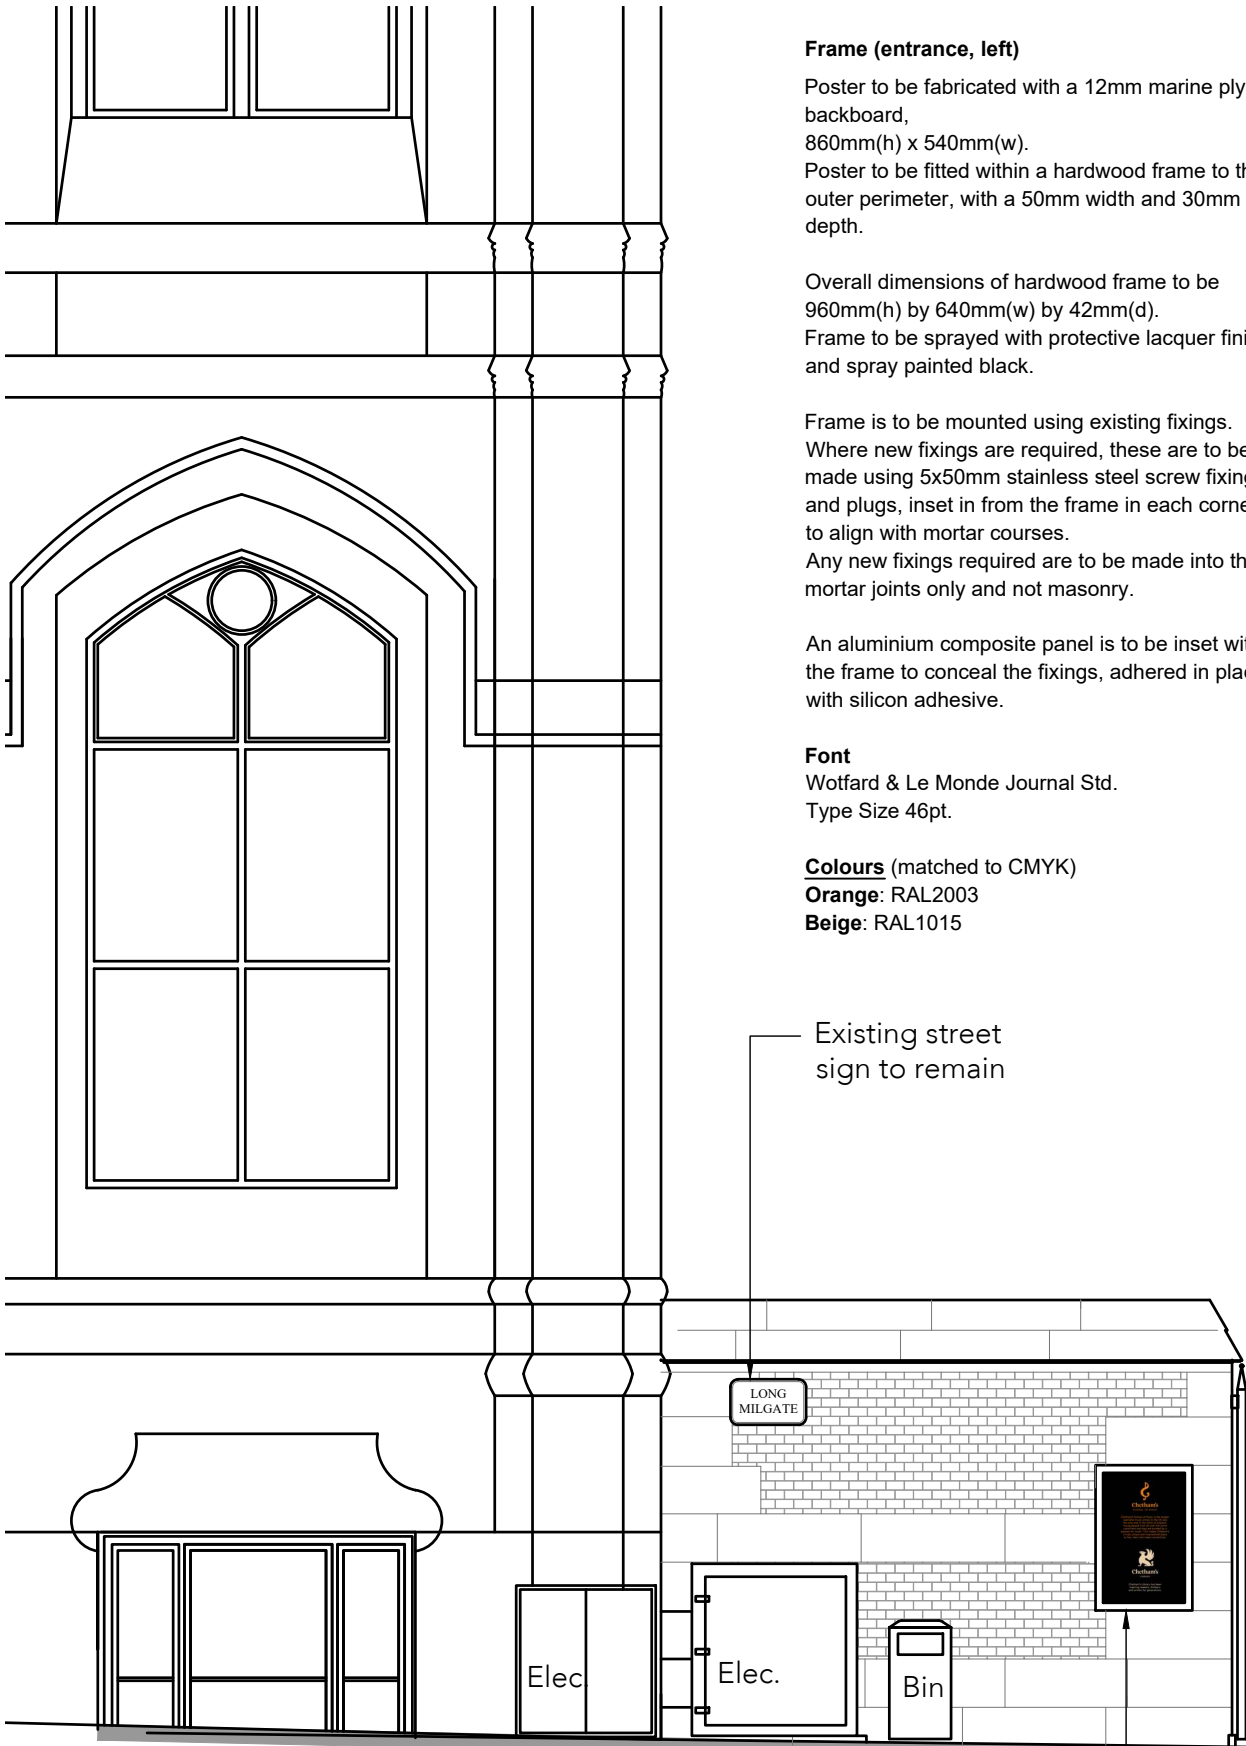

Frame (entrance, left)

Poster to be fabricated with a 12mm marine ply backboard, 860mm(h) x 540mm(w).
Poster to be fitted within a hardwood frame to the outer perimeter, with a 50mm width and 30mm depth.

Overall dimensions of hardwood frame to be 960mm(h) by 640mm(w) by 42mm(d).
Frame to be sprayed with protective lacquer finish and spray painted black.

Frame is to be mounted using existing fixings.
Where new fixings are required, these are to be made using 5x50mm stainless steel screw fixings and plugs, inset in from the frame in each corner to align with mortar courses.
Any new fixings required are to be made into the mortar joints only and not masonry.

An aluminium composite panel is to be inset within the frame to conceal the fixings, adhered in place with silicon adhesive.

Font

Wotfard & Le Monde Journal Std.
Type Size 46pt.

Colours (matched to CMYK)

Orange: RAL2003

Beige: RAL1015

Frame (entrance, right)

Poster to be fitted within a lockable notice board.
Display dimensions to be 695mm(h) x 490mm(w).
Lockable noticeboard to be constructed with solid oak frame, Tricoya back panels and Sundeala pinboard.

Overall dimensions of notice board 868mm(h) x 660mm(w) x 90mm (d).
Frame to have microporous wood stain finish, with integral weatherseal and ventilation.
Casement to be have 4mm toughened safety glass to leaf, fixed on nickel-plated brass or stainless steel hinges. Lockable notice board to be supplied with 2 no. security keys.

Frame is to be mounted using existing fixings.
Where new fixings are required, these are to be made using 5x50mm stainless steel screw fixings and plugs, inset in from the frame in each corner to align with mortar courses.
Any new fixings required are to be made into the mortar joints only and not masonry.


Font

Wotfard & Le Monde Journal Std.
Headline Type Size 128pt
Body Type Size 36pt.

Colours (matched to CMYK)

Blue: RAL5002

Beige: RAL1015

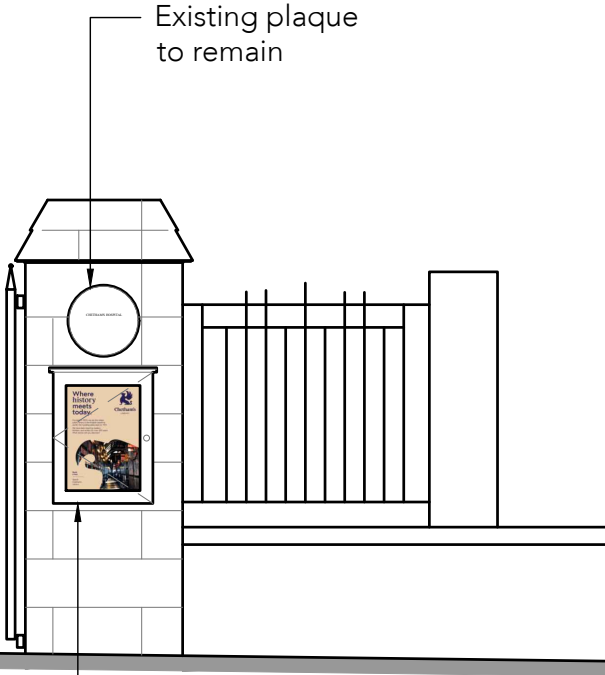

Works To Masonry

Signage to be mounted to masonry using the existing fixings.

Redundant fixtures are to be removed and any resultant penetrations to be made good in lime mortar to match the colour, texture and appearance of the original mortar mix.

Any damage to brick and stonework from the removal of signage is to be made good with gentle cleaning and mortar repairs and retained exposed.

Note:
Do not scale from this drawing.
Dimensions are to be checked on site.
If in doubt please ask.



Buttress

41 Bengal St
Manchester
M4 6AF

Clockwise, Yorkshire House
Greek Street, Leeds
LS1 5SH

T 0161 236 3303
E contact@buttress.net
W www.buttress.net

Project Title CSM - Entrance Signage
Client Chetham's School of Music
Location Manchester

Drawing Title Proposed Elevation

Date 12/06/24
Checked EK

Scale 1:50
Orig Paper Size A3

Status **PLANNING**

Project: Origin: Zone: Level: Type: Disc: Number: Rev:

9874- BA - XX - XX - DR - A - (02)002 - A