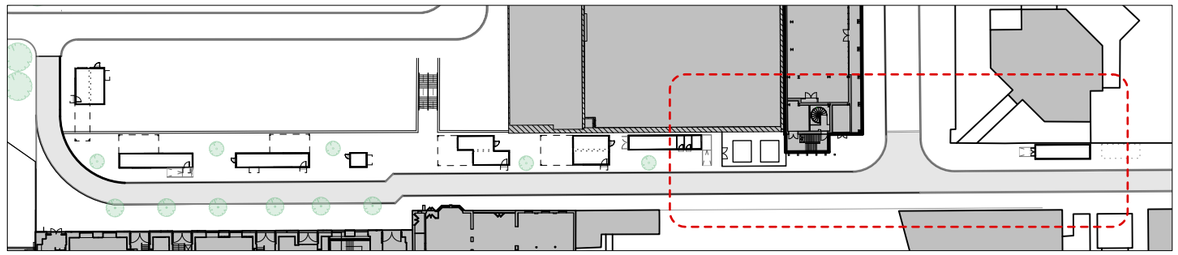

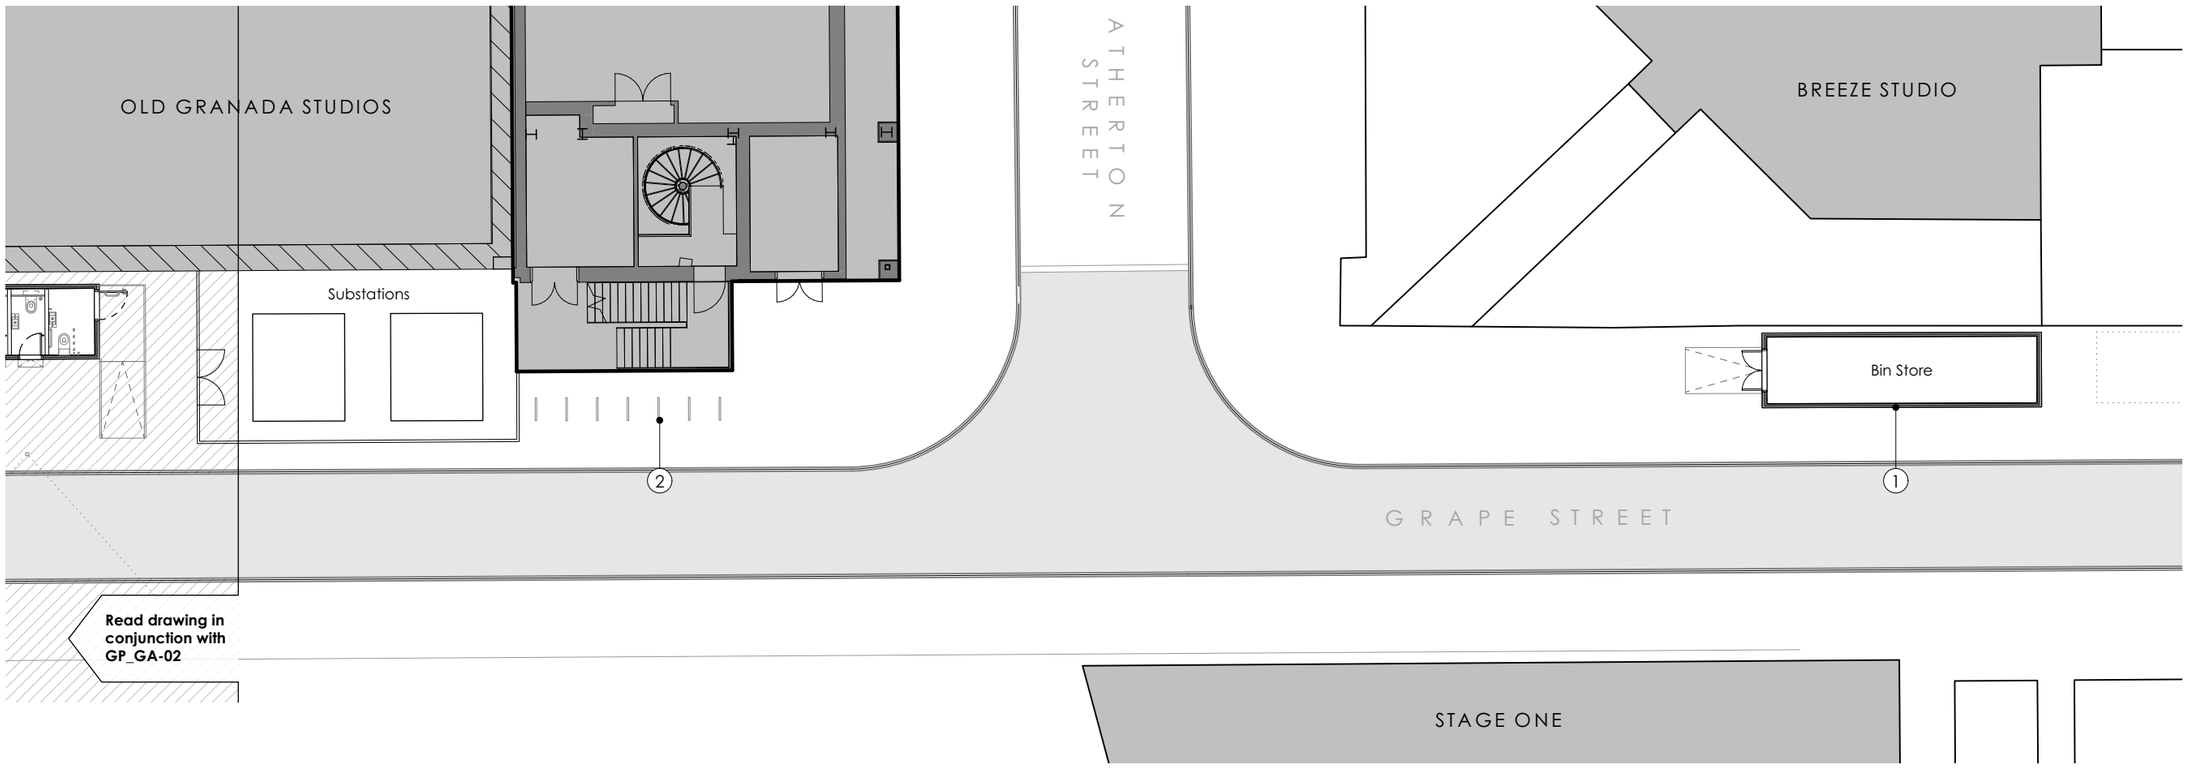

01 Bin Store
1:200 at A3

N

0 5 10 M

1 New bin store - refer to drawing GP_GA-10 for details

2 New Sheffield cycle stands - quantity of 7 stands, which can accomodate up to 14 cycles.

Studio Hart Limited
7-8 Savile Row
London, W1 SPE

DRAWING	*PROPOSED BIN STORE PLAN*
SCALE *1:200 at A3*	PROJECT NUMBER *23-032*
DATE *April 2024*	DRAWING STATUS *Planning*
DWG No. *GP_GA-03*	REVISION *P3*

PROJECT ***Grape Street Containers***

STATUS	REVISION	DATE
P3	*Planning - Bin Store Amended*	*04/07/24*
P2	*Planning - Cycle Stands Added*	*05/04/24*
P1	*Planning*	*03/04/24*

General Notes:

All dimensions to be checked on site prior to commencement of any works, and/or preparation of any shop drawings.

Sizes of and dimensions to any structural elements are indicative only. See structural engineers drawings for actual sizes / dimensions.

Sizes of and dimensions to any service elements are indicative only. See service engineers drawings for actual sizes and dimensions.

This drawing to be read in conjunction with all other Architect's drawings, specifications and other Consultants' information.

All proprietary systems shown on this drawing are to be installed strictly in accordance with the Manufacturers/Suppliers recommended details.

Any discrepancies between information shown on this drawing and any other contract information or manufacturers/suppliers recommendations is to be brought to the attention of the Architect.

DO NOT SCALE FROM THIS DRAWING.